




Proposed Roadside Front Elevation

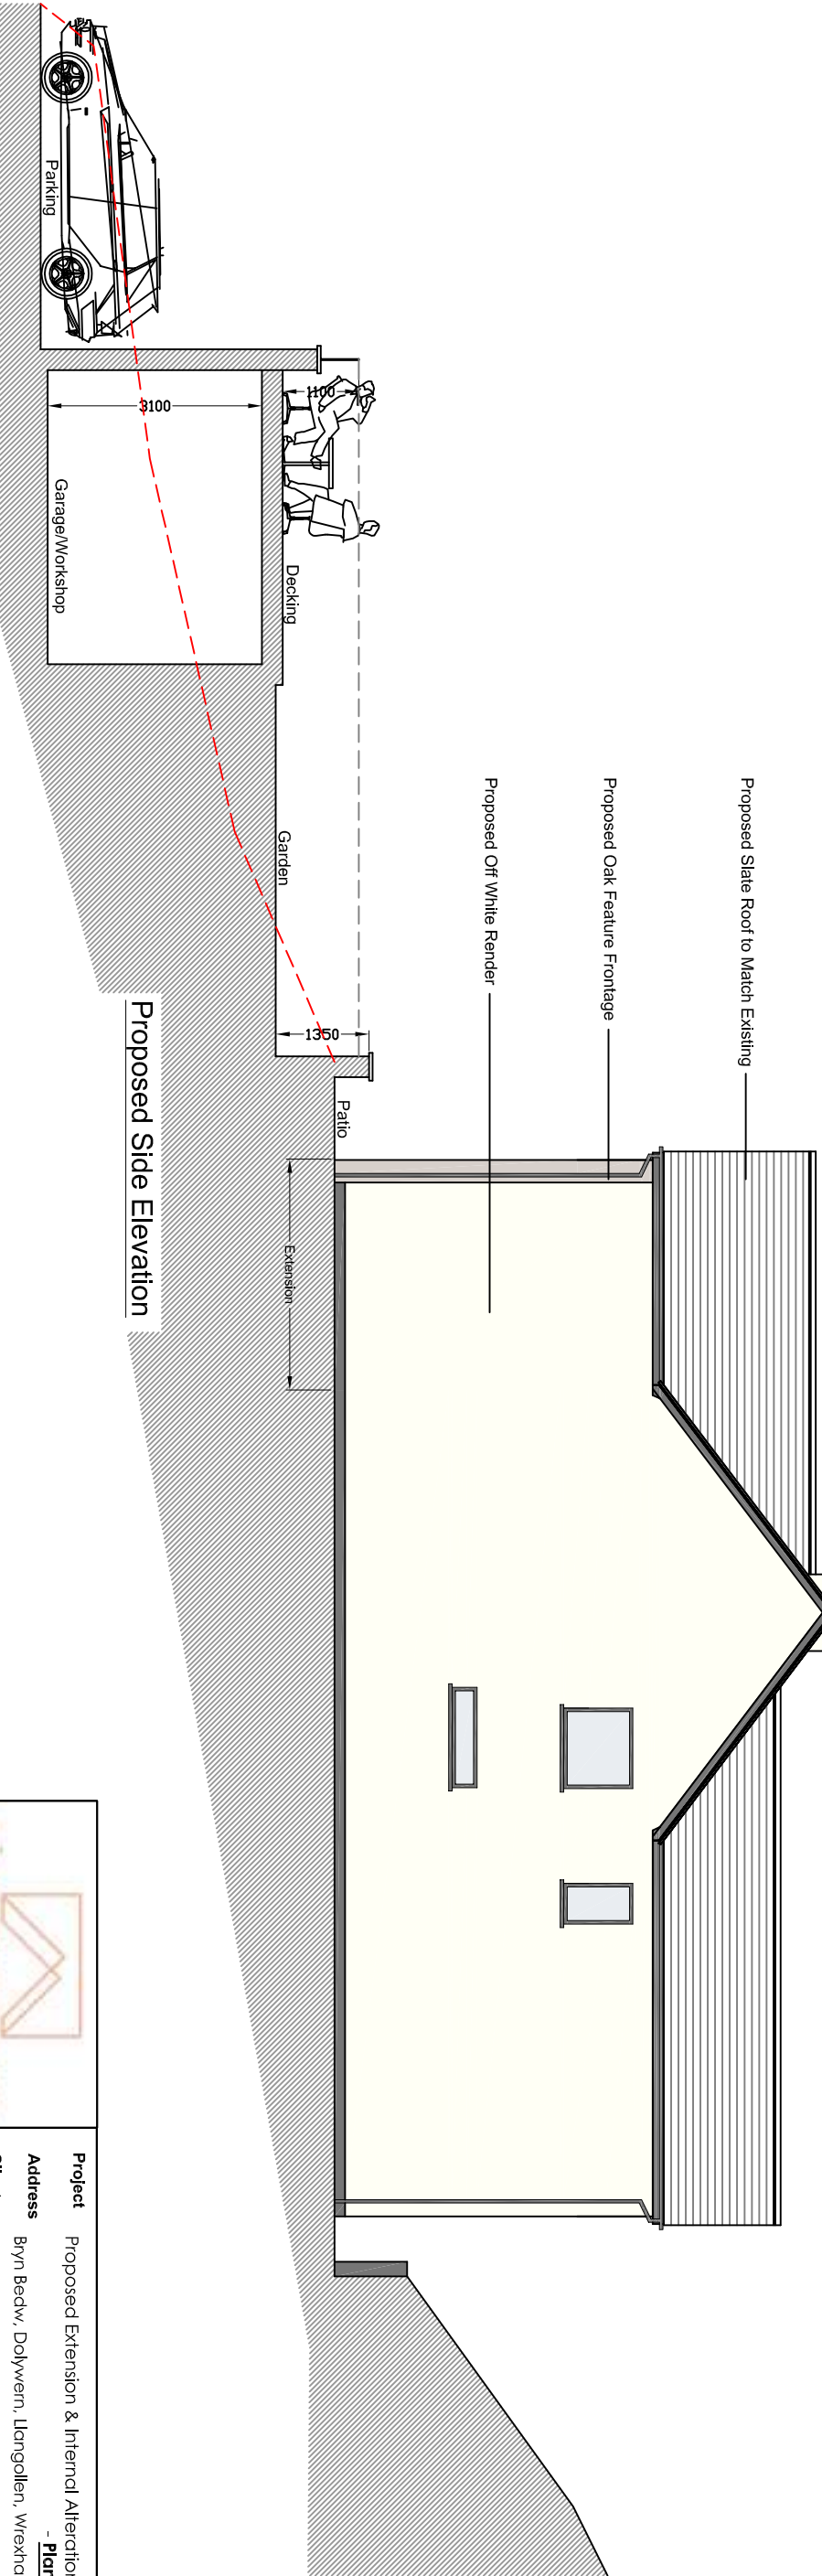

Proposed Side Elevation