




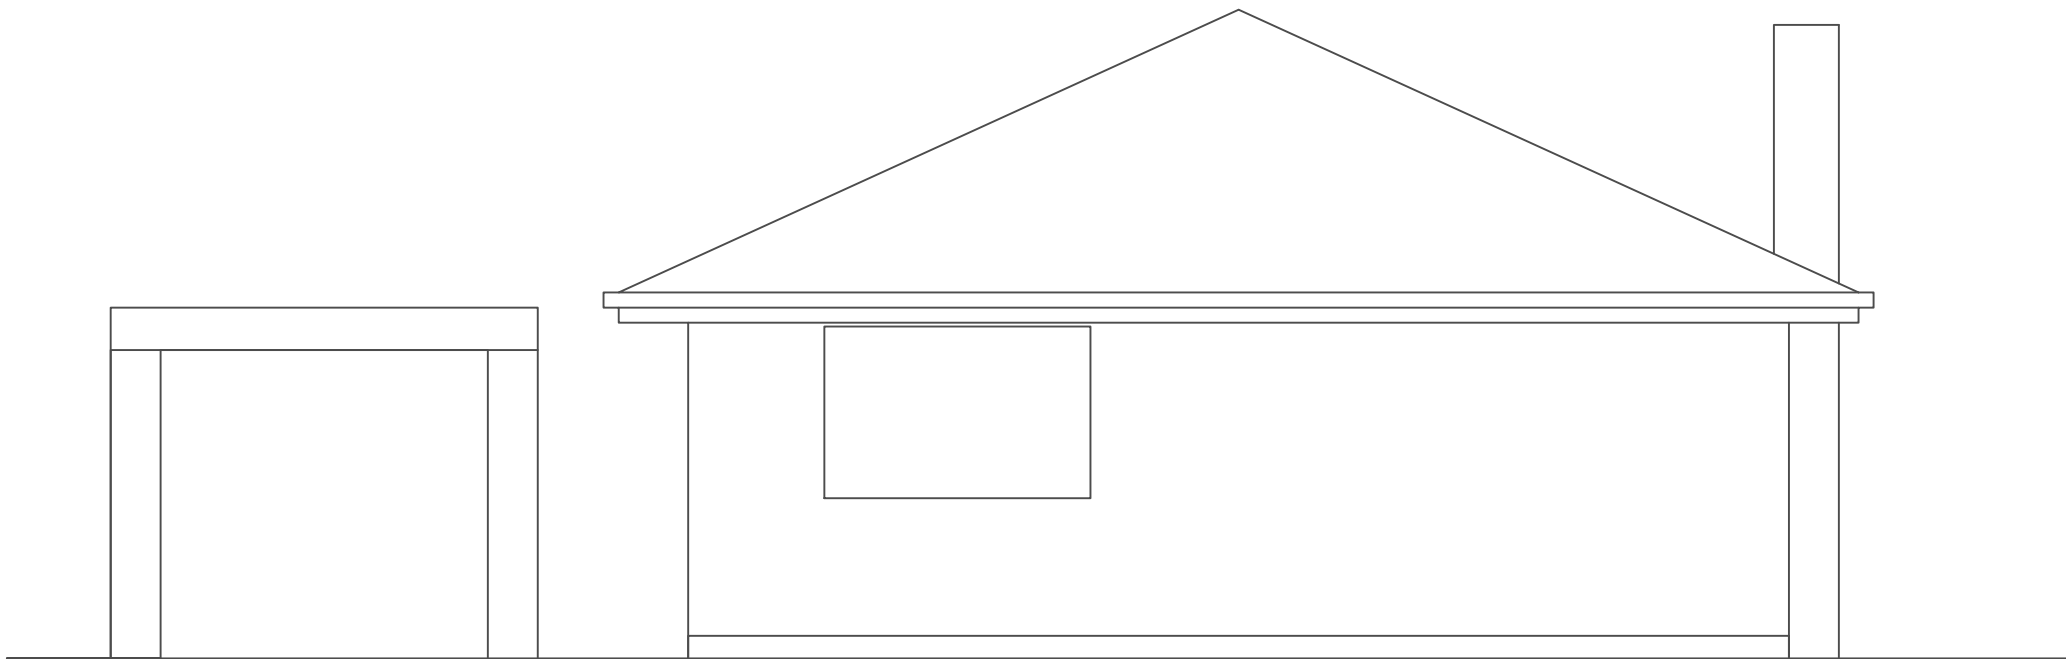


West Front Elevation

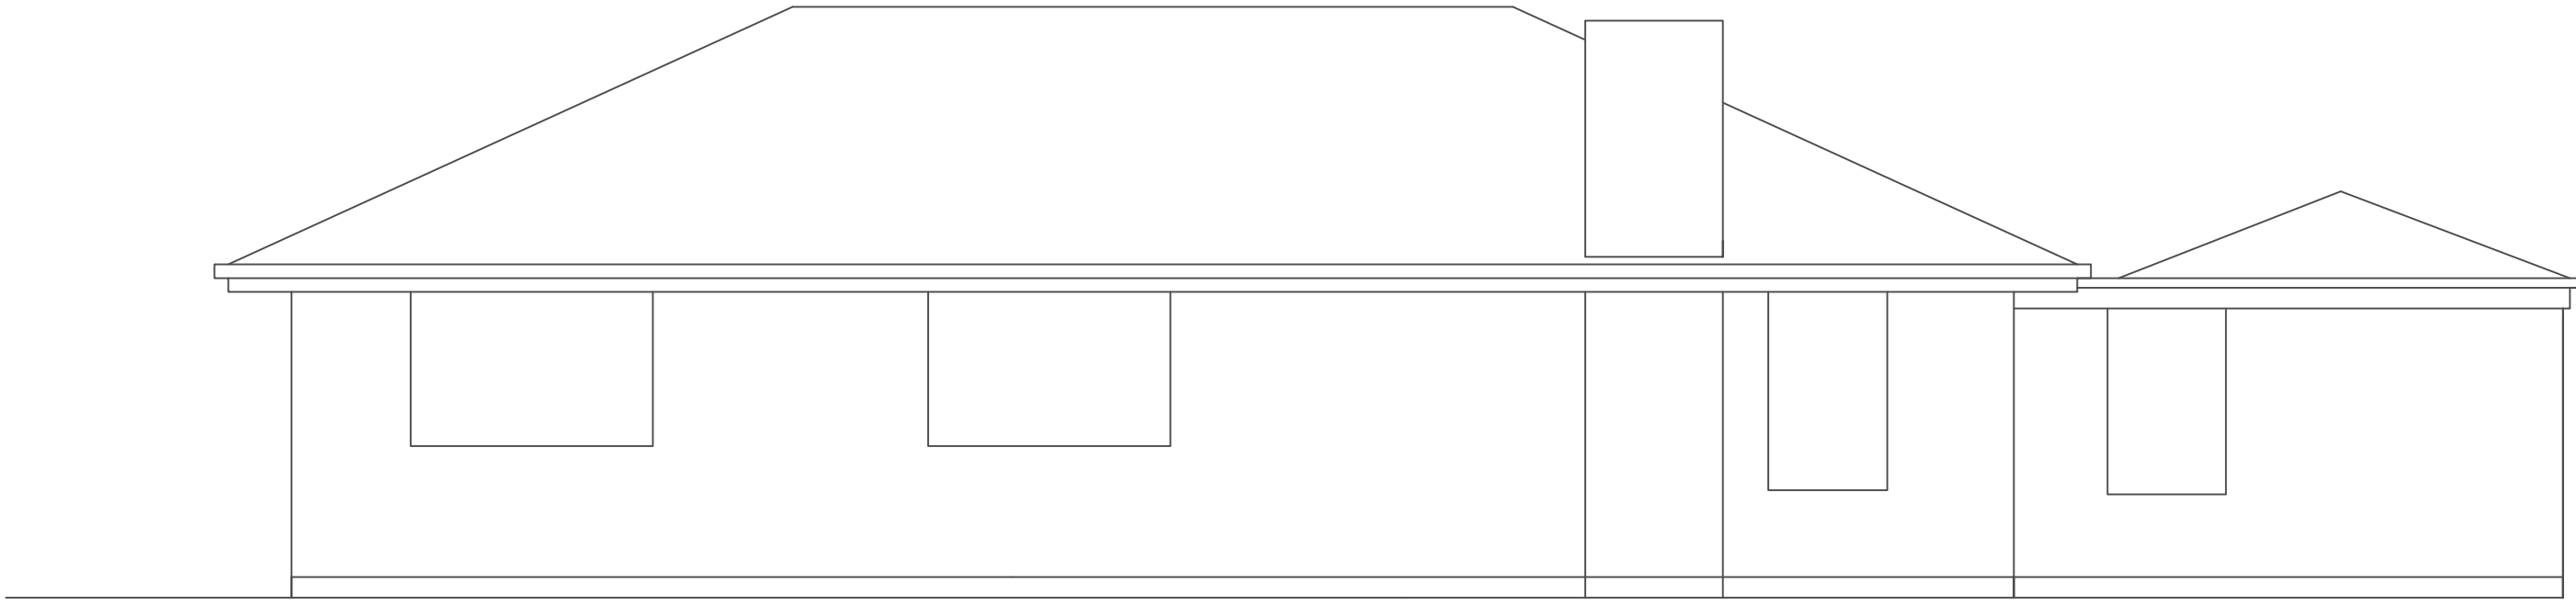

Side South Elevation

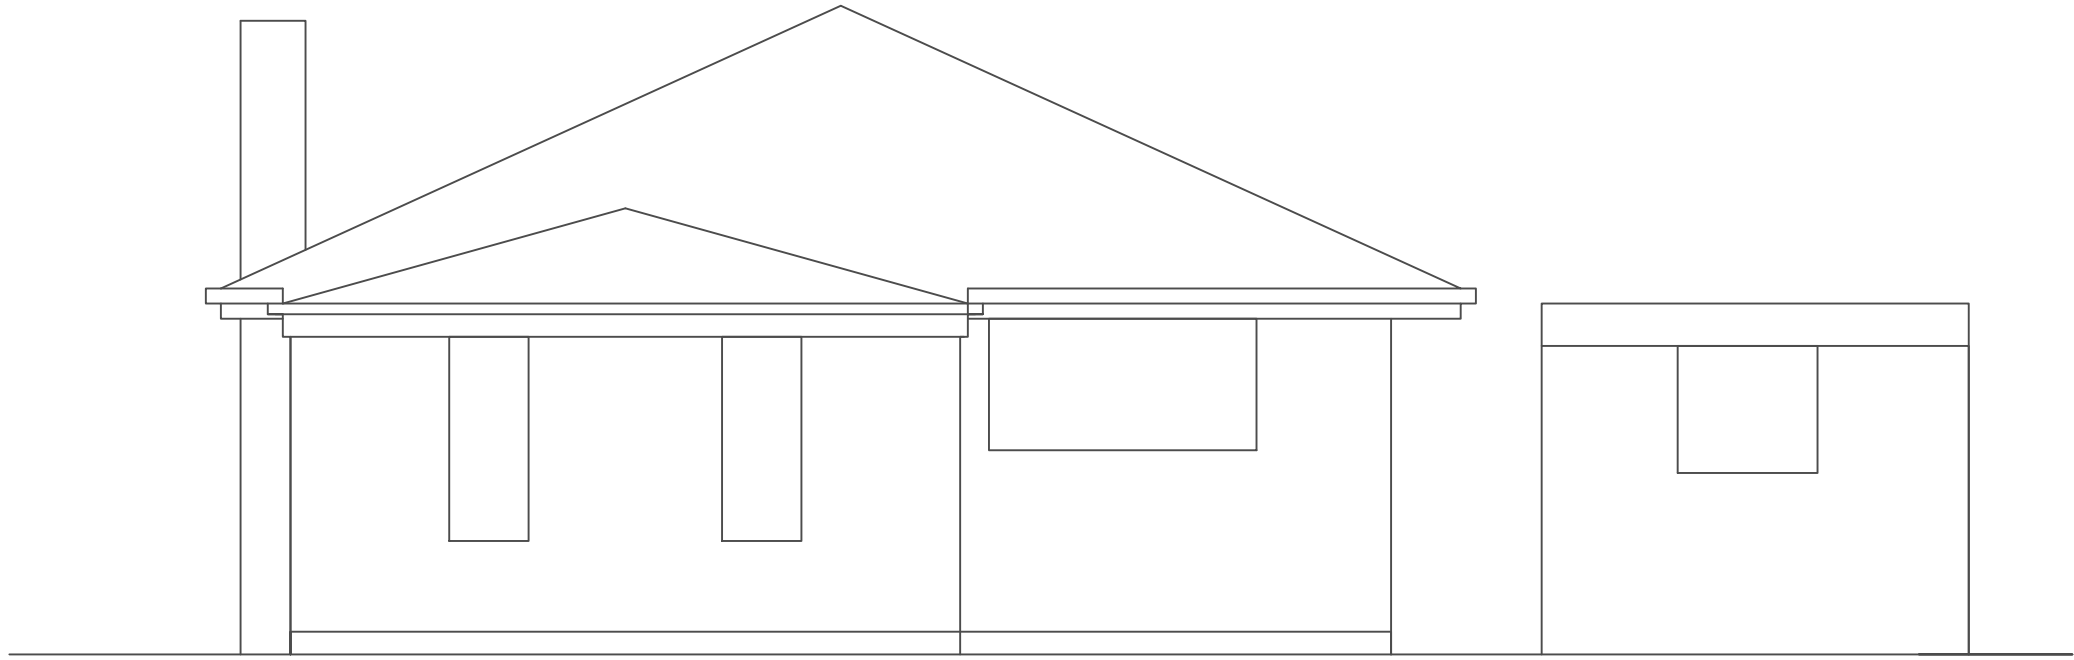

East Rear Elevation

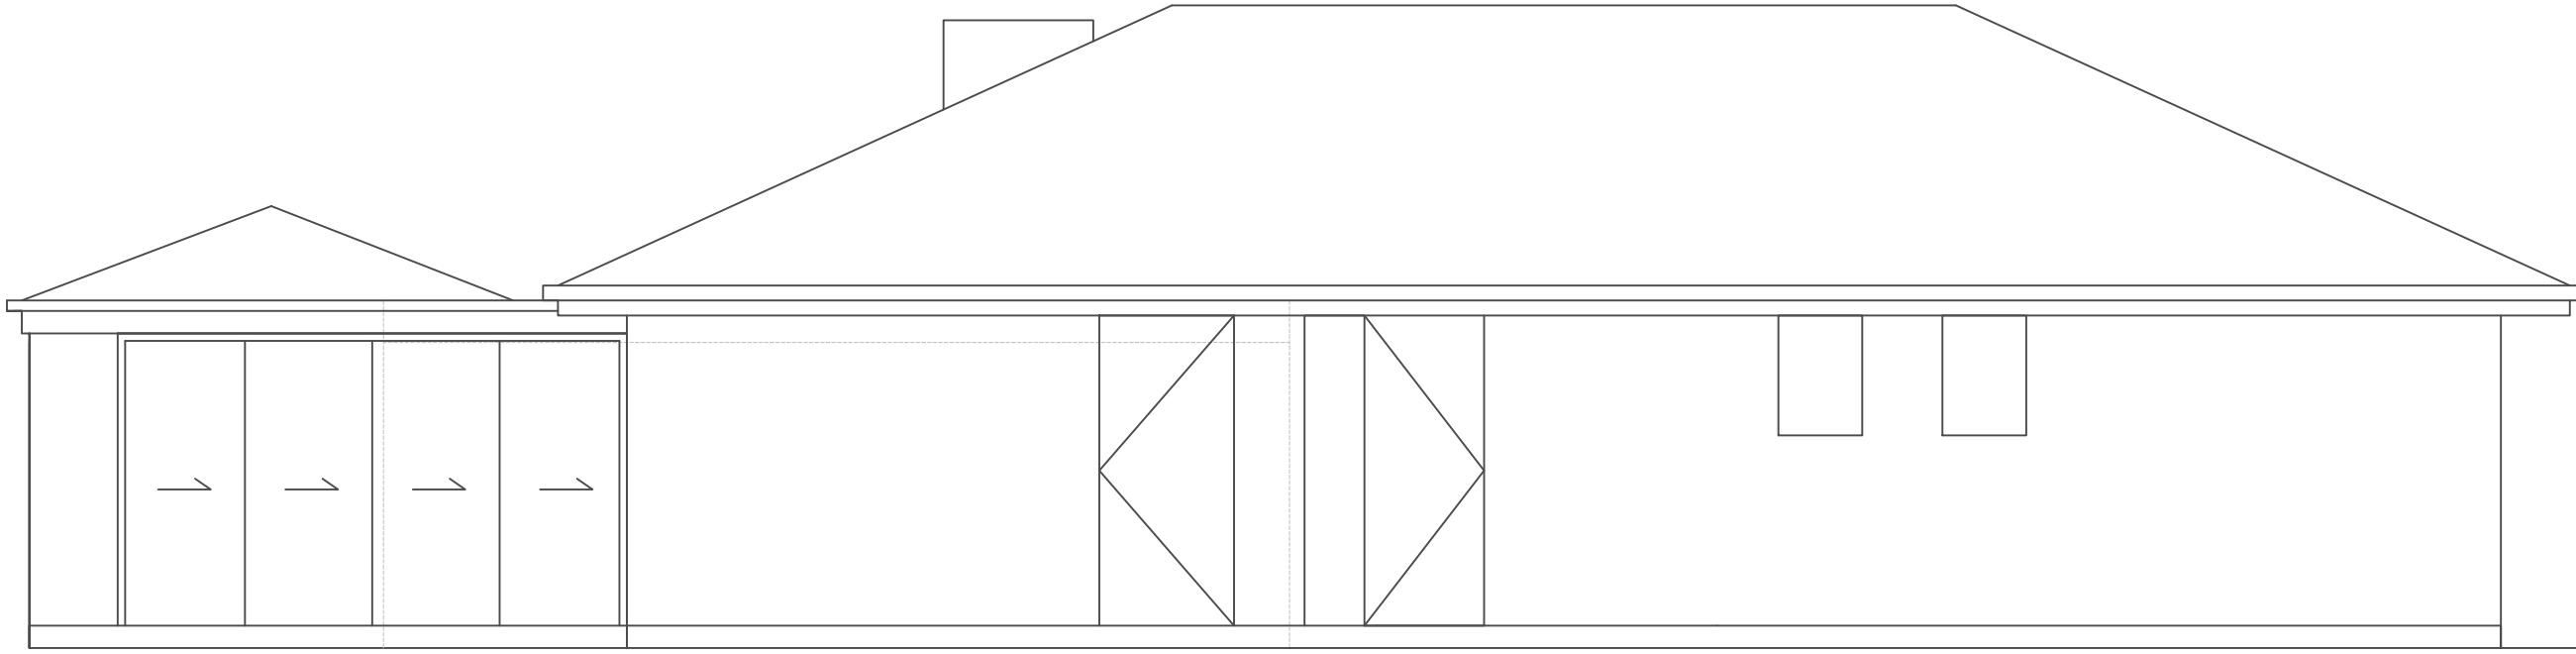

Side North Elevation