


Ballswood Quarry

Proposed Full Quarry Design (FQD): Area A set within the context of the Permitted Site Operations

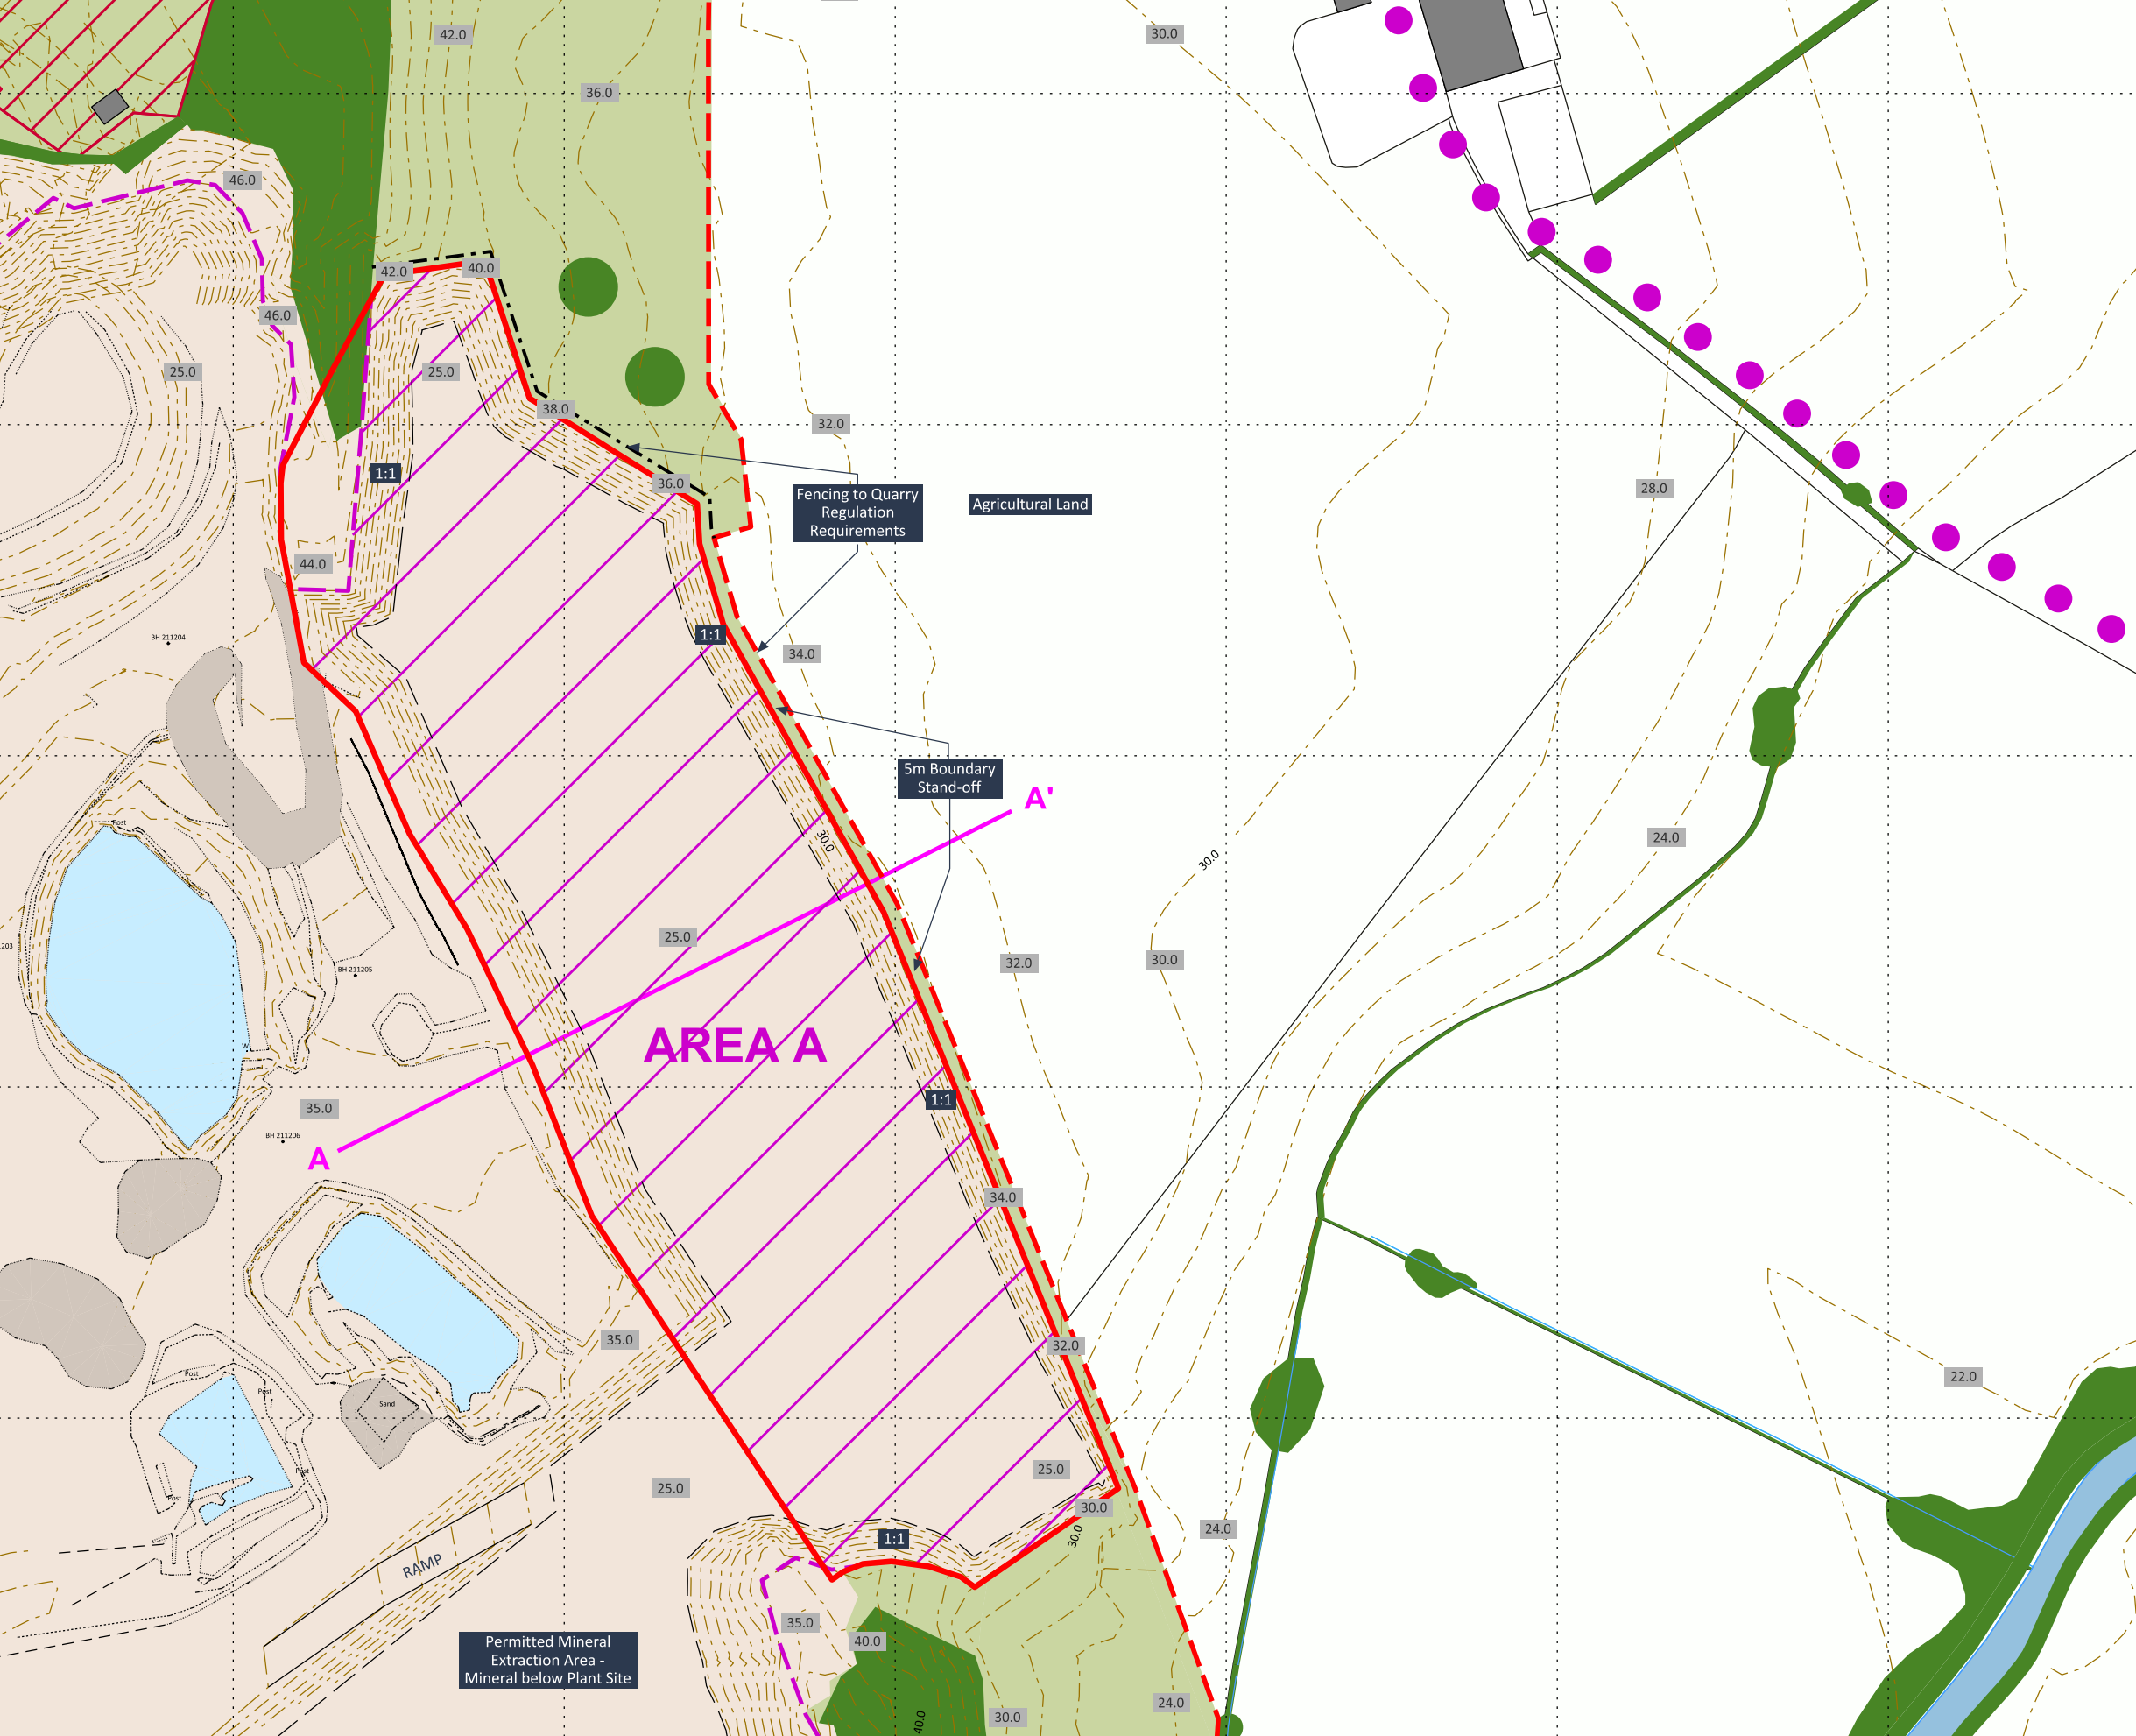

LEGEND

- Planning Application Boundary
- Existing ROMP / Planning Permission Boundary
- Quarry Operational / Disturbed Land
- Homestead Garage
- Mount Allyn
- Concrete Batching Plant
- Agricultural Land within the Planning Permission Boundary
- Proposed FQD Contours (2m) and Spot Heights
- On Site Water Bodies
- Surrounding Water Bodies
- Existing Woodland, Trees, and Hedgerows
- Existing Buildings, Structures, Roads and Tracks
- Limit of Extraction
- Fencing to Quarry Regulation Requirements
- Section Locations (see Drawing KD.BLWQ.2.016A)

This drawing illustrates the link between the permitted extraction area and the proposed extraction.

CHESHIRE & NORTH WALES
SAND & GRAVEL LTD.


KEDD
Limited

PROJECT:	Ballswood Quarry
TITLE:	Proposed Full Quarry Design FQD: AREA A
REF NO:	KD.BLWQ.2.D.023A
DATE:	August 2022
SCALE:	varies @ A3
STATUS:	FINAL

This drawing may not be used without the consent of Kedd Development Limited
Fox Studio, Much Wenlock, Shropshire TF13 6BL
© Crown copyright and database rights [2017] Ordnance Survey 0100031673