
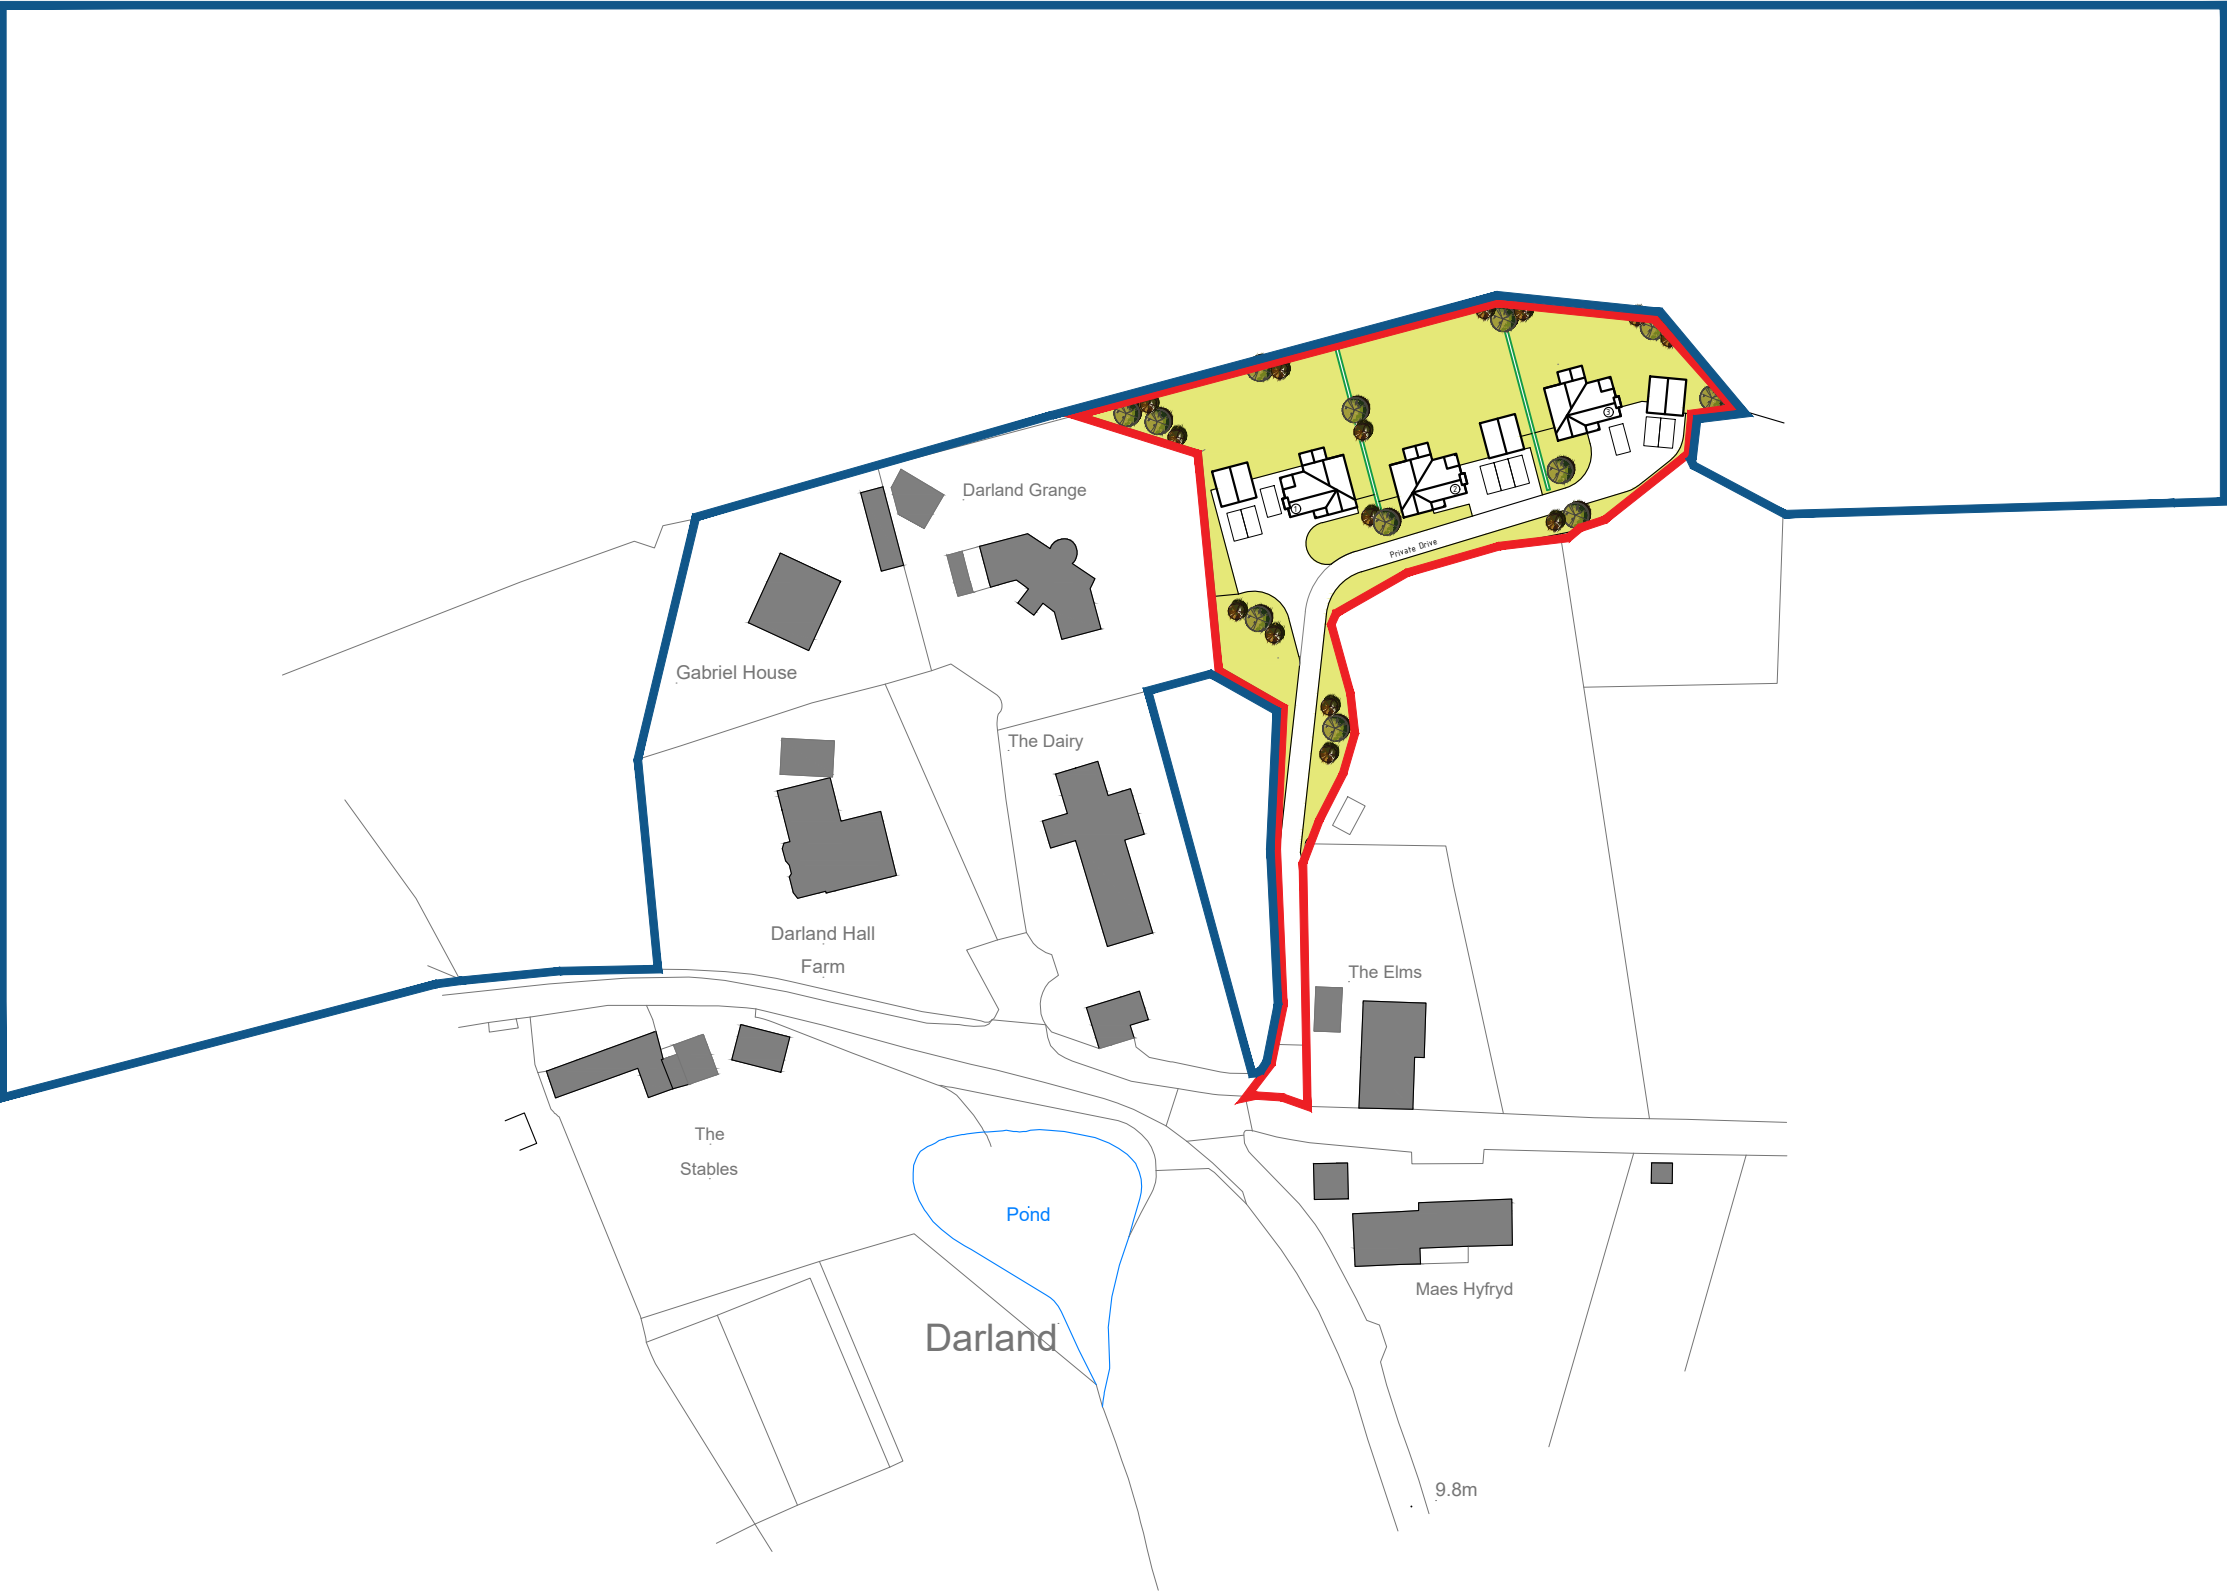


Application Site Boundary

Adjoining Land in Applicants Ownership

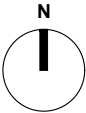

THIS DRAWING IS TO BE READ IN CONJUNCTION WITH ALL RELATED DRAWINGS. ALL DIMENSIONS MUST BE CHECKED AND VERIFIED ON SITE BEFORE COMMENCING ANY WORK OR PRODUCING SHOP DRAWINGS. THE ORIGINATOR SHOULD BE NOTIFIED IMMEDIATELY OF ANY DISCREPANCY. THIS DRAWING IS COPYRIGHT AND REMAINS THE PROPERTY ROGER PARRY & PARTNERS.

Rev	Description	Date	Dr by	App by
Original				



Residential - Agricultural - Commercial

Job	- Darland Croft		
Title	- Location Plan		
Location	Darland Croft Lavister - Wrexham		
Client	-		
Scales	- 1:1250 @ A3		
Drawing No.	- 21/RPP120.1.3.10		- Rev
Drawn by	JEE	Date	April 2021

HOGSTOW HALL, MINSTERLEY
SHREWSBURY, SHROPSHIRE. SY5 0HZ
Tel: 01743 791336 Fax: 01743 792770
email: mail@rogerparry.net
Web address: www.rogerparry.net
Roger Parry & Partners LLP partnership no. OC312203
Registered Office Hogsow Hall, Minsterley, Shrewsbury, SY5 0HZ.
Registered in England and Wales.
A list of members of the LLP is available at the above address.