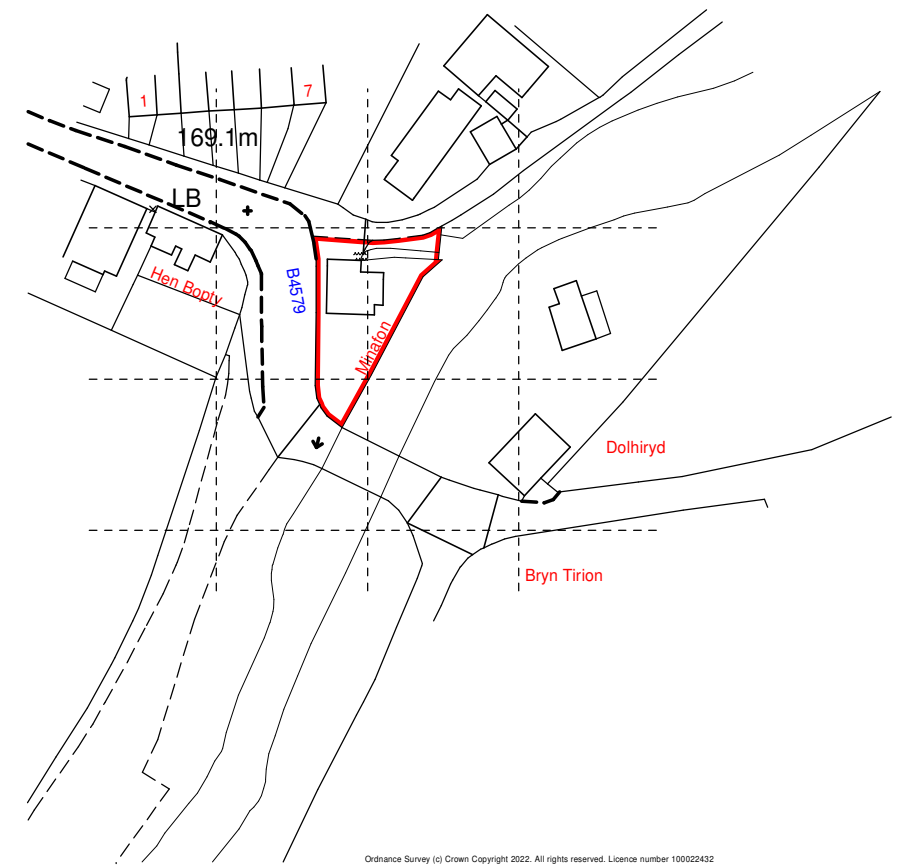
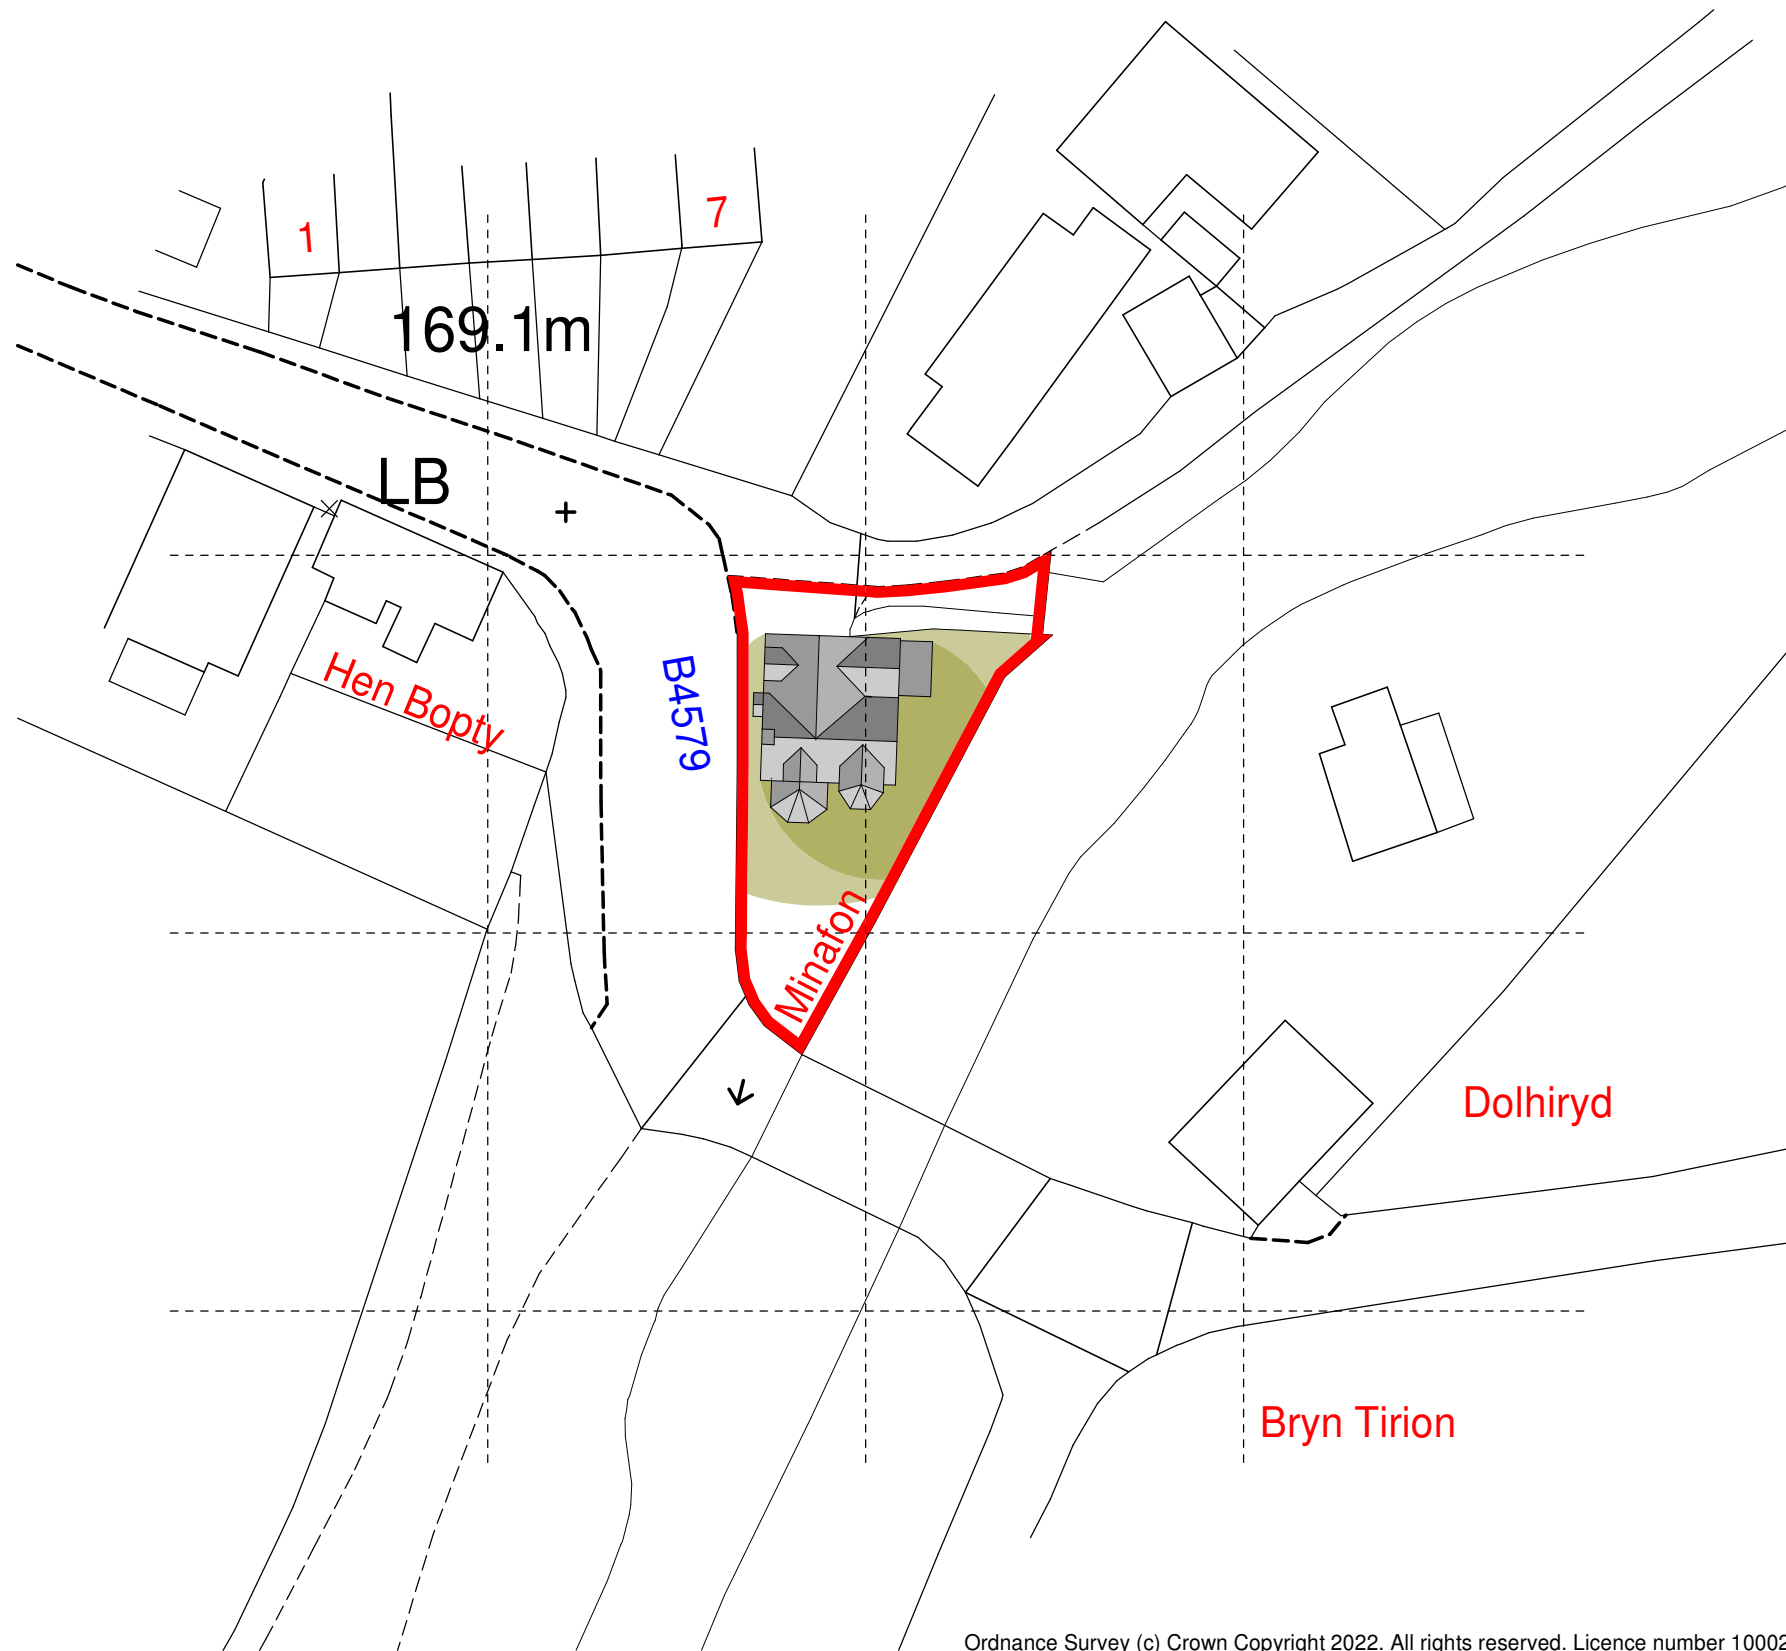


Rev.	Date	Initials	Remarks
	00-00-00	DAP	XXXX

Proposed Extension and Alterations to Minafon Cottage, Glyn Ceiriog LL20 7EY.			Drawn mjc Checked gws	 Paterson Macaulay & Owens Bebington Telephone 0151 334 0669 Fax 0151 334 0669 Mold Telephone 01352 755703 Fax 01352 756613 E-Mail enquiries@pmoarchitects.co.uk
Location Plan Block Plan			Date 09/22	
			Scale 1:1250 1:500	
This drawing is COPYRIGHT Contractors must check all dimensions on site Only figured dimensions are to be worked from Discrepancies must be reported immediately to the Architects before proceeding	Job no 5152	Dwg no L01	Rev -	