


HENRWST SMITHY, ISCOYD, WHITCHURCH, SY13 3AU

Supplied by: www.ukmapcentre.com
Serial No: 239432
Centre Coordinates: 349951,343035
Production Date: 04/05/2022 10:41:25

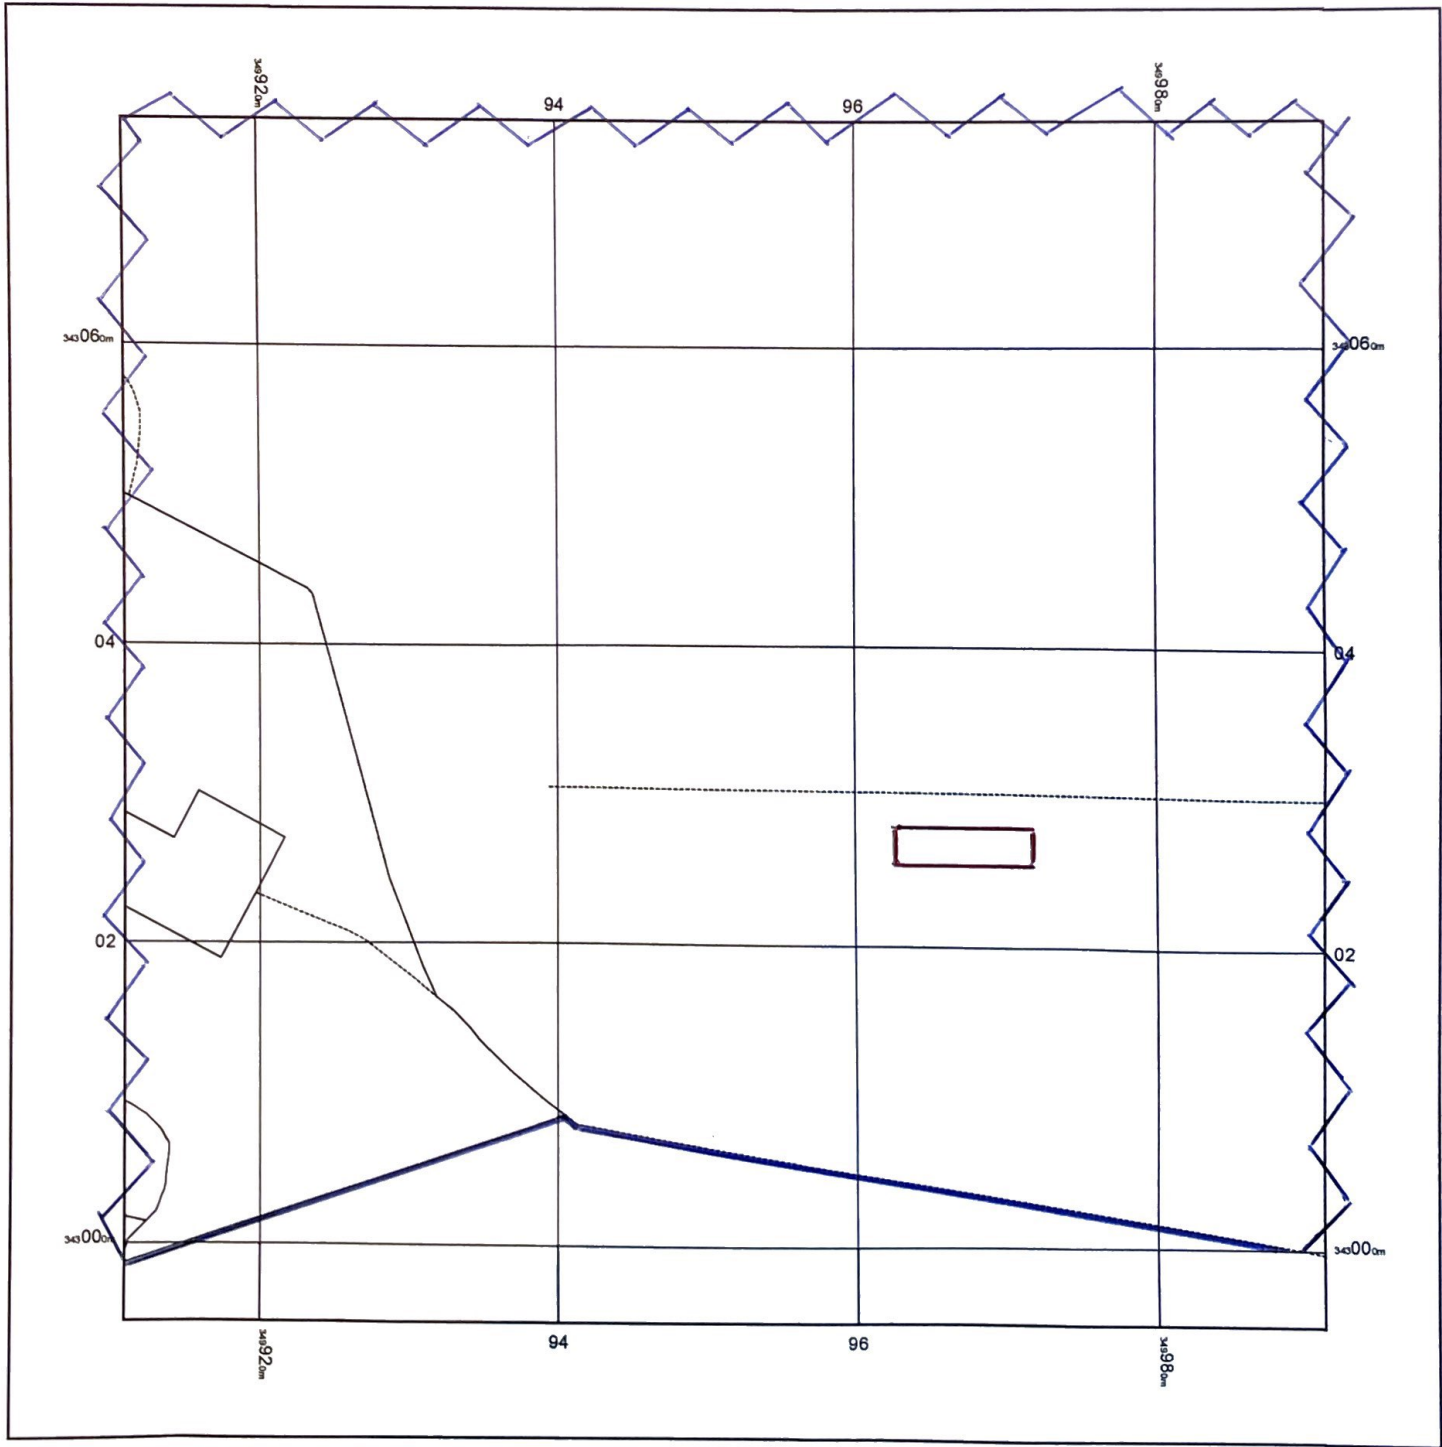

© Crown copyright and database rights 2022 Ordnance Survey 100048957. The representation of road, track or path is no evidence of a boundary or right of way. The representation of features as lines is no evidence of a property boundary.

0m 1cm = 5m 25m
Scale 1:500

OWNERSHIP BOUNDARY —
CONTINUATION OF OWNERSHIP BOUNDARY ~
SOLAR ARRAY —