


Schedule - Waste management strategy

Code	Description
1	Bin storage (6 x 1100Lt + 7 x 240Lt)
2	Refuge collection point. Bin store accessible via double gates. Bins to be labelled with intended waste stream
3	Refuge collection access point
4	Kitchen location
5	Vehicle tracking (completed by project engineer for large (7.9m length refuse vehicle, Design bulletin 32). Tracking based on forward design speed of 5 Km/h and a reverse design speed of 2.5 Km/h
6	Pedestrian route to bin store from kitchen

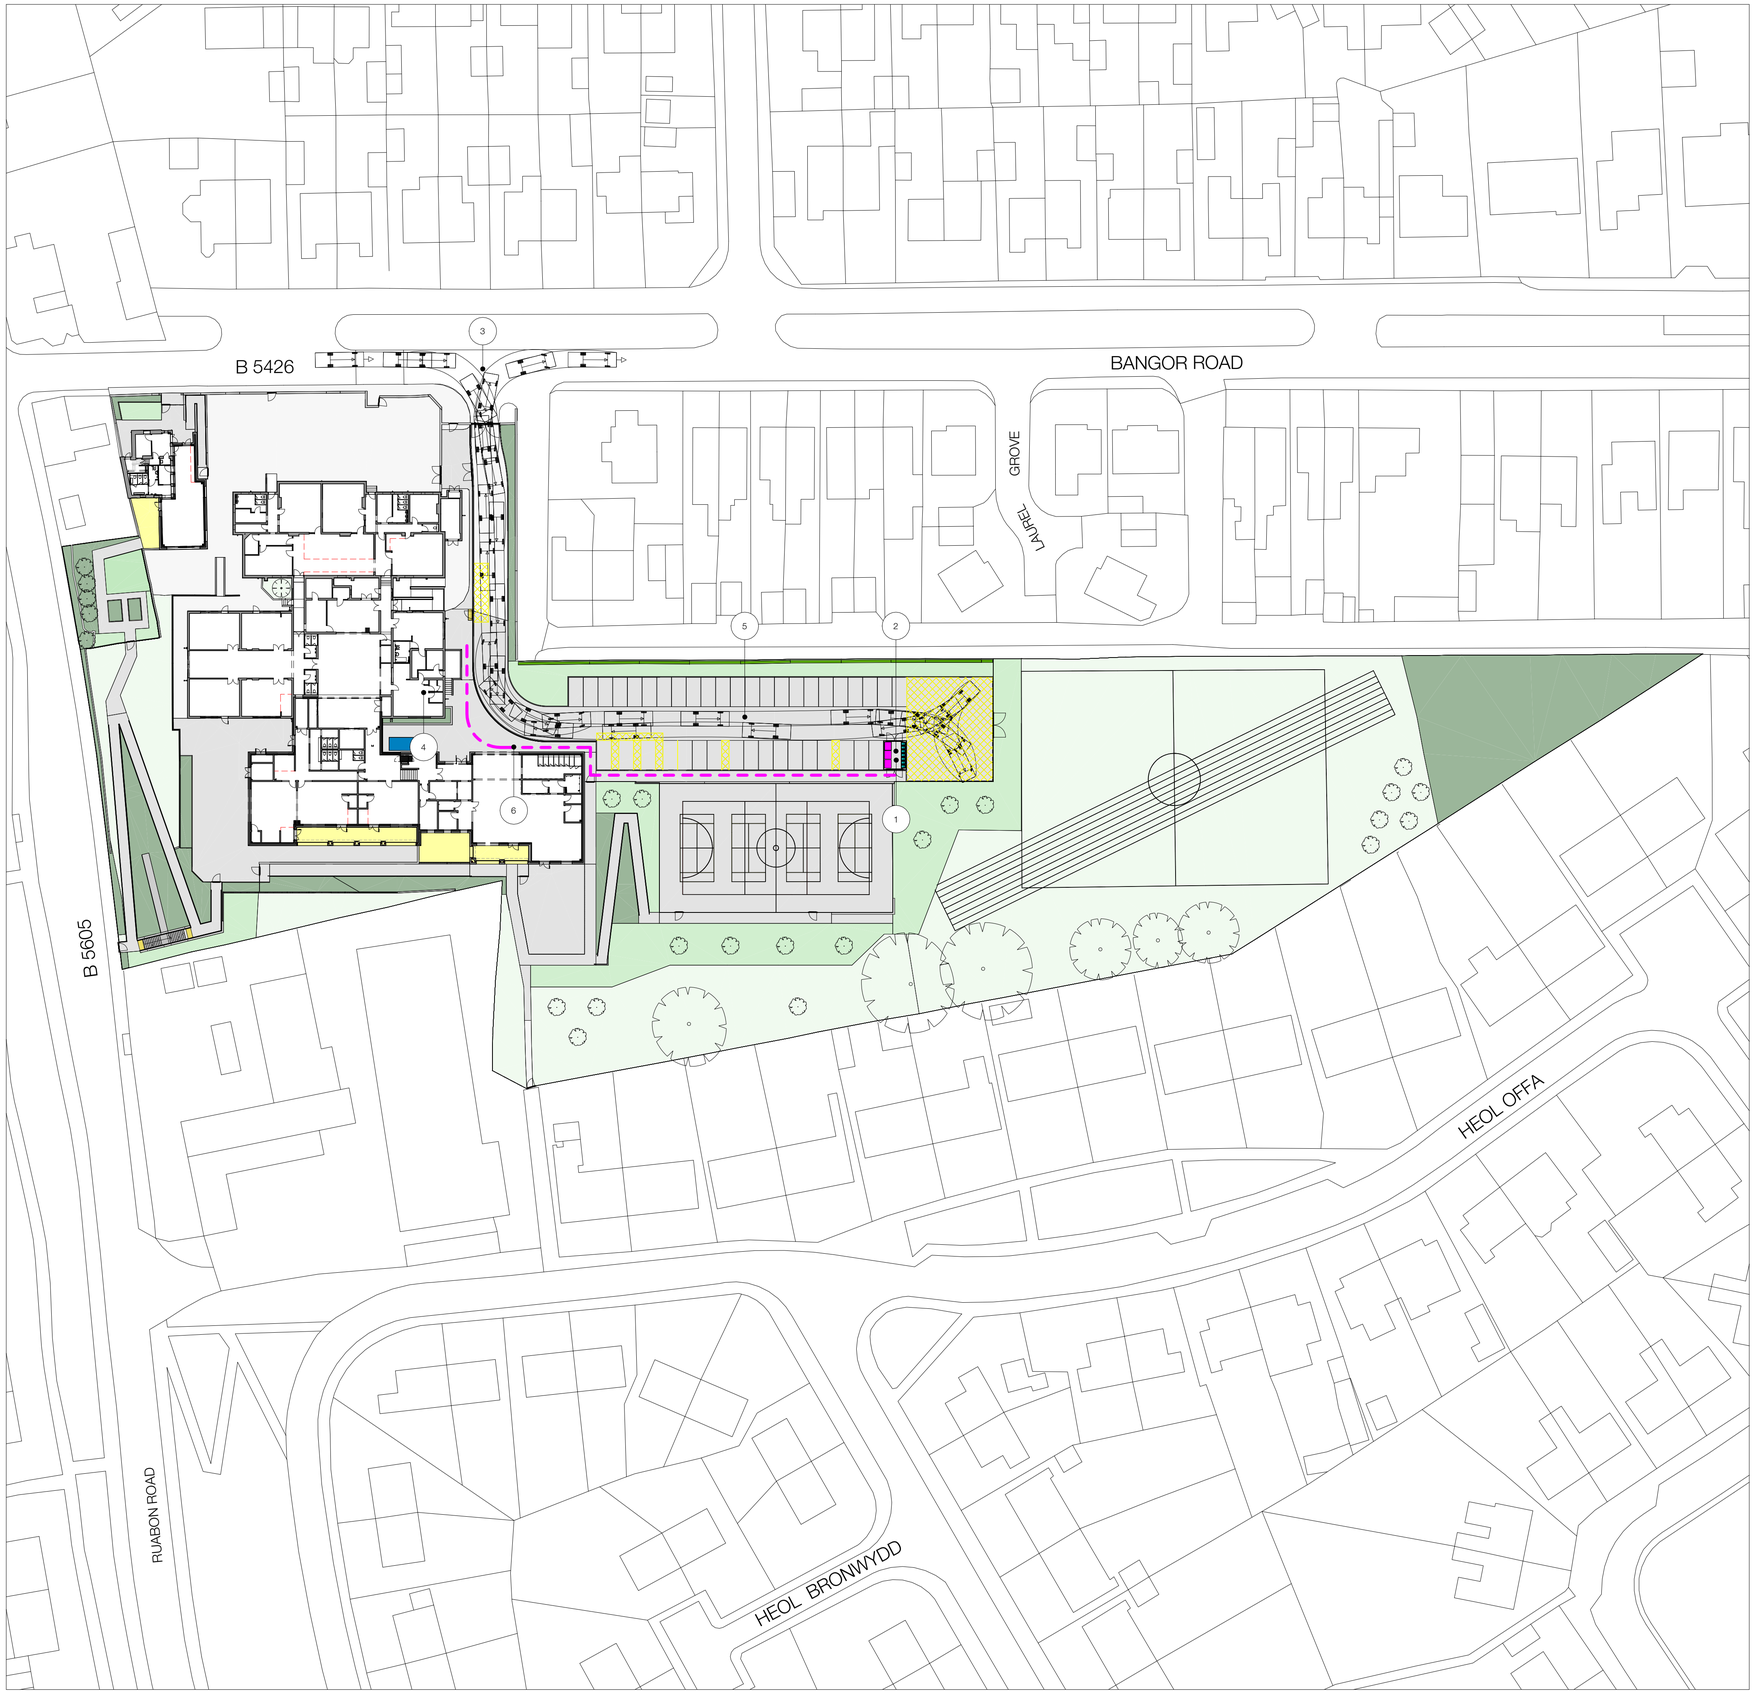

Wheelie bin 1100Lt



Wheelie bin 240Lt

YSGOL YR HAFOD

Bangor road, Johnstown, Wrexham LL14 2SW

Stiwdio Owens Limited
21 Hill Street
Haverfordwest
Pembrokeshire
SA61 1QQ
hello@stiwdioowens.co.uk
+44 (0)1824 544000 (North Wales)
+44 (0)1437 224008 (Pembrokeshire)

DRAWING NOTES

1. Drawing copyright of Stiwdio Owens Landscape Limited.
2. All information to be read in conjunction with relevant landscape drawings and specification.
3. Only figured dimensions are to be used.
4. All dimensions in millimetres unless otherwise noted.
5. The Landscape Architect is to be notified of any discrepancies before proceeding.
6. No liability accepted for amendments by others.
7. Utilities - A safe system of work to HSE HSG47 Avoiding danger from underground services to be followed by contractor to plan, detect, identify, mark services and employ safe excavation/ safe digging practices prior to works commencing.
8. Proposed planting locations to be reviewed following detail design of infrastructure requirements including easements for underground or above ground services, overhead power lines, highway safety and visibility splays and other infrastructure provisions, such as substations, refuse stores, lighting, signage and CCTV requirements.
9. Signage - to be provided by others as specified in the Health and Safety (Safety Signs and Signals) Regulations 1996.
10. All parapets, barriers, balustrades and other elements of structure intended to retain, stop or guide people to specialist detail design and to meet the appropriate loading requirements of BS EN 1991-1-1, PD 6688-1-1 and BS 6180.
11. Drawing for the purpose of tender and not for construction.
12. Tracking completed by project engineer (JP Structural design) using Causeway's Drive software package at a forward design speed of 5 Km/h and a reverse design speed of 2.5 Km/h.

N

P04	170122	NON MATERIAL AMENDMENT APPLICATION	GLO
P03	191221	TENDER ISSUE	GLO
P02	041021	AMENDED BIN STORE LOCATION	GLO
P01	260821	PLANNING ISSUE	GLO
REV. NO.	DDMMYY	DESCRIPTION OF REVISION	INITIALS

Stiwdio Owens Landscape Architecture

STATUS

P ISSUED FOR PLANNING APPROVAL

TITLE

WASTE MANAGEMENT STRATEGY

DRG. NO	REVISION
HAF-STO-00-00-DR-L-0005	P04

SCALE	DRAWN	APPROVED	DATE
1:500@A1	GLO	GLO	230821