


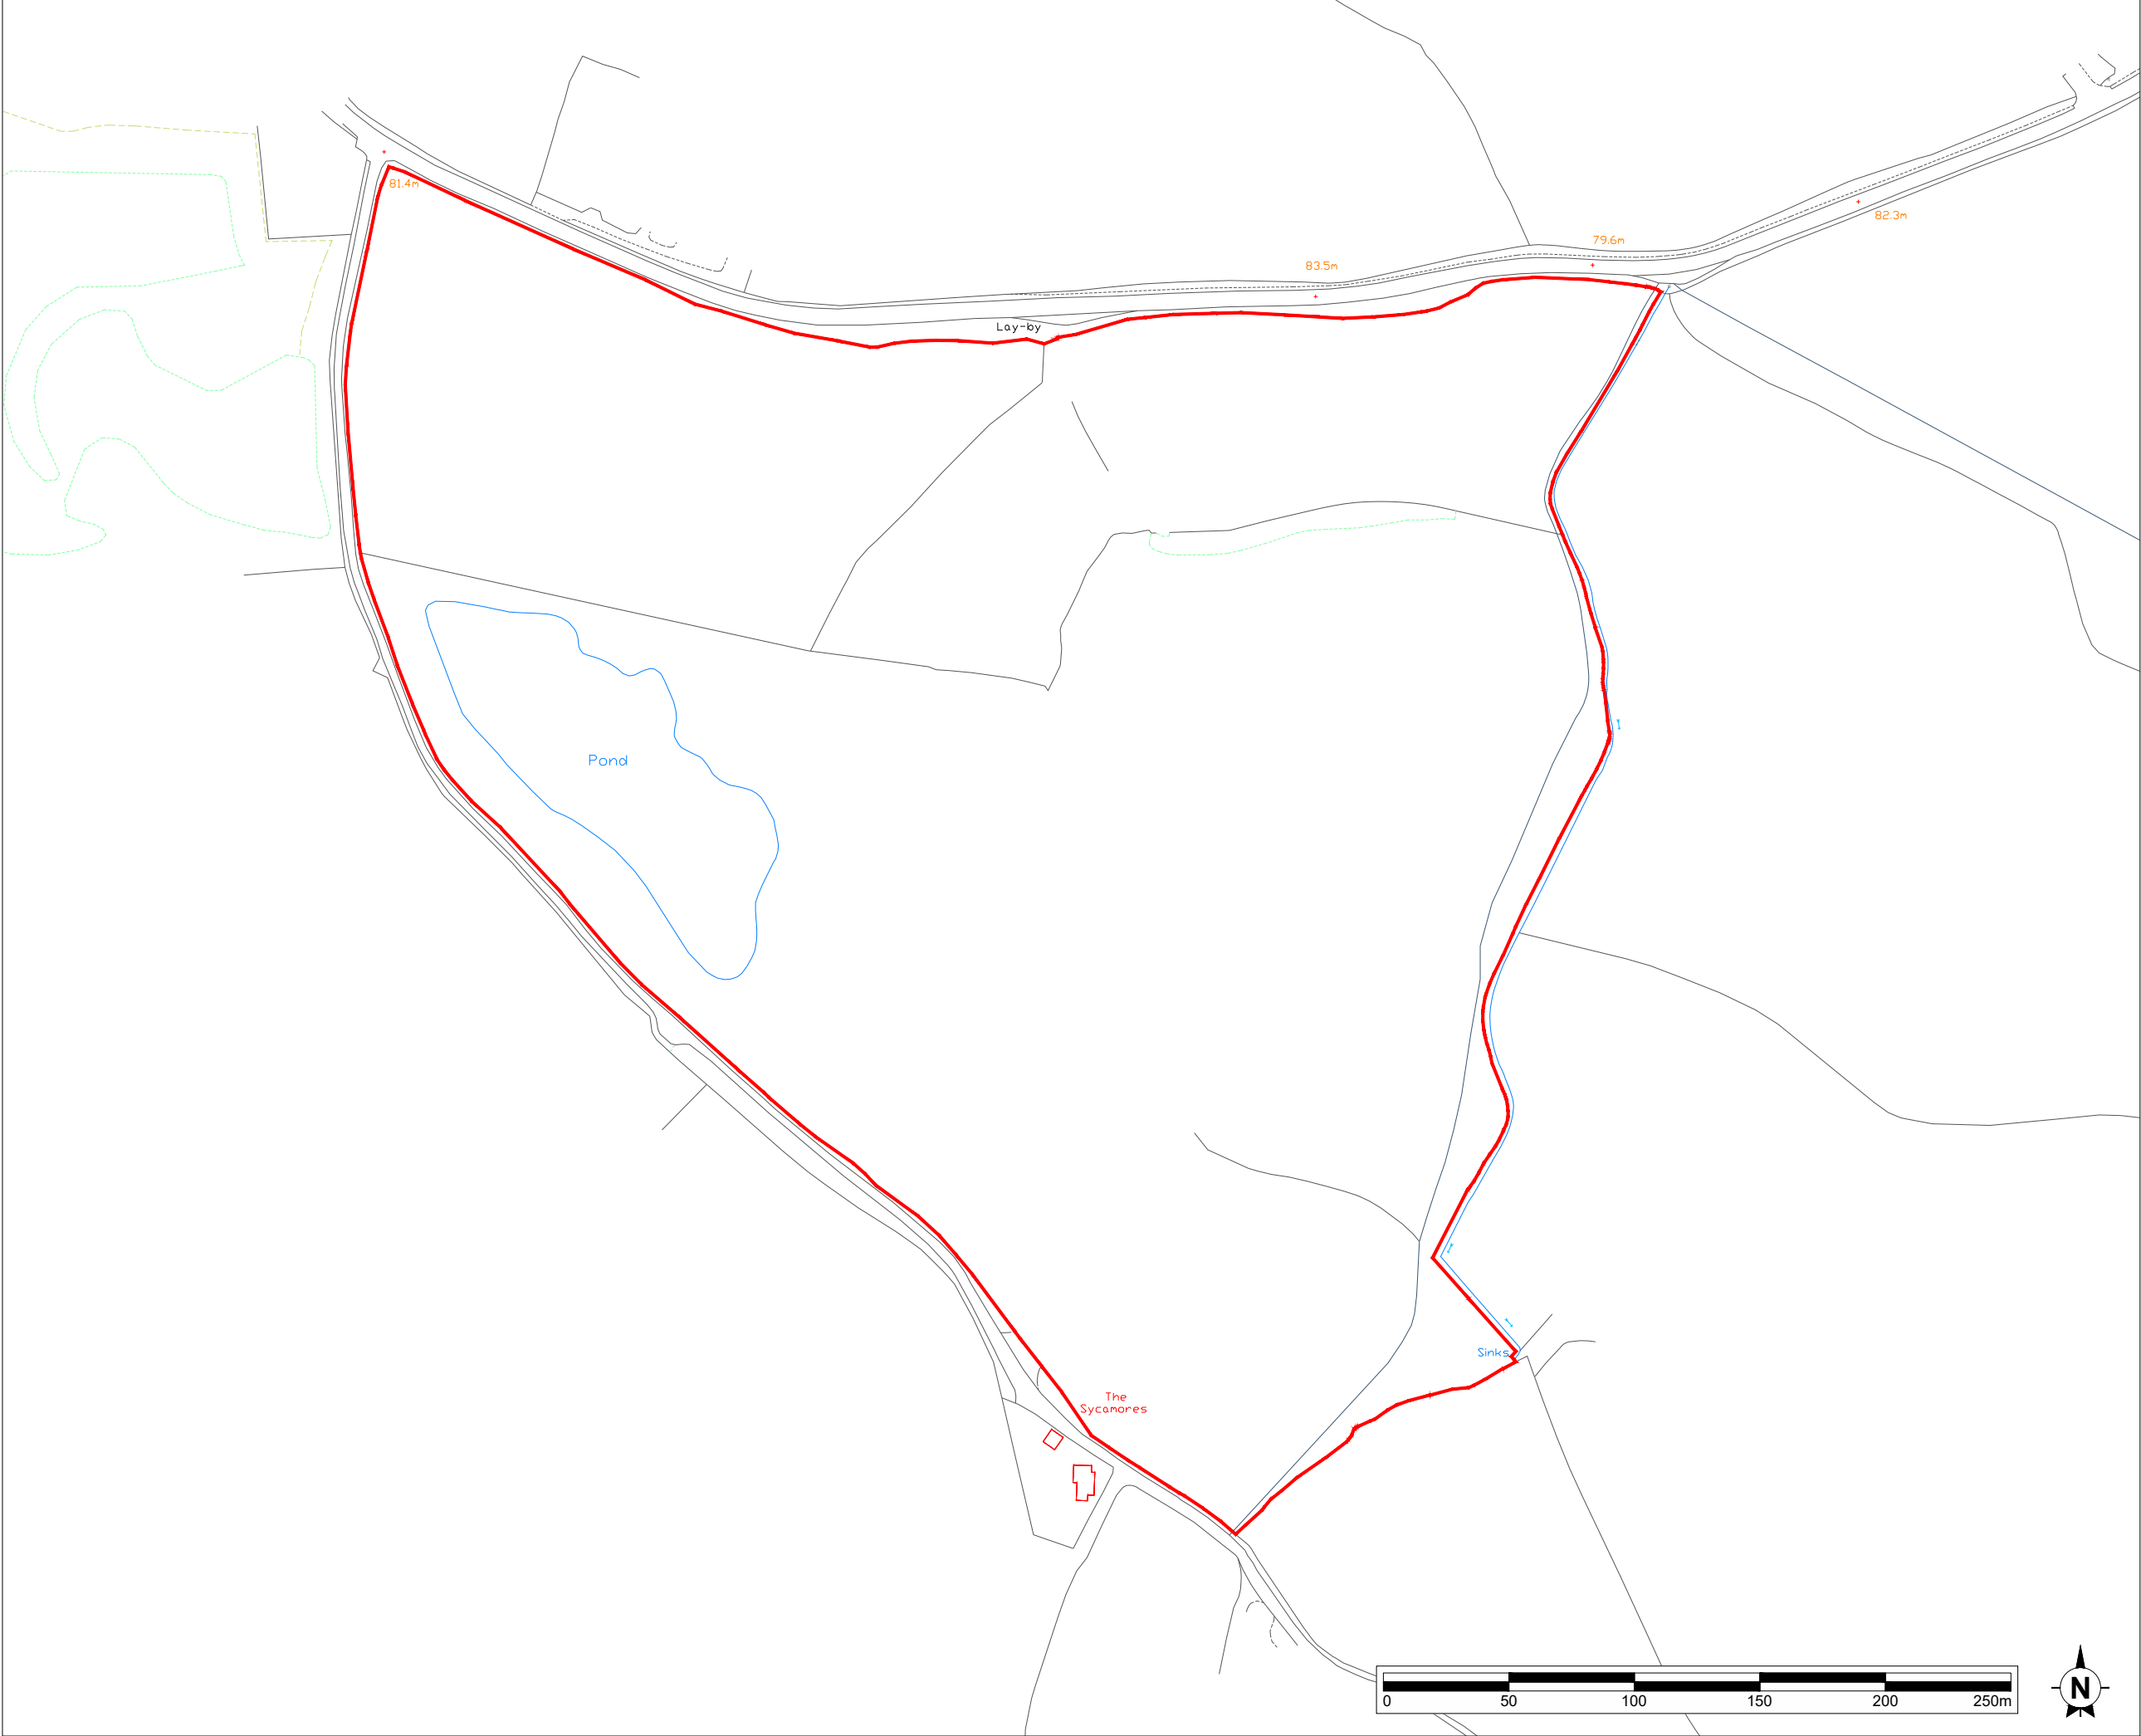

This drawing is the copyright of AXIS P.E.D Limited and may not be loaned, copied or reproduced in any way -or used for any offer, quote, tender or construction purposes without written consent of the company to do so

Follow any figured dimensions - do not scale for construction purposes. IF IN DOUBT ASK.

• Revision History	• Date

— Site application boundary

Chester Office: Well House Farm Brerton CH4 5DH		South Manchester Office: Canella House 76 Water Lane Willeslow SK3 5BB		axis
0844 8700 007 - www.axisped.co.uk				
client: Tarvin Sands Fishery				
project: Christmas Farm Cefn-y-Bedd				
drawing title: Statutory Plan --				
date: 03.08.21		drawn by:	checked:	
drawing number: 3034-01-001		AR	LK	
scale(s): 1:2500@A3		status: Planning	rev: --	
planning environment design				