

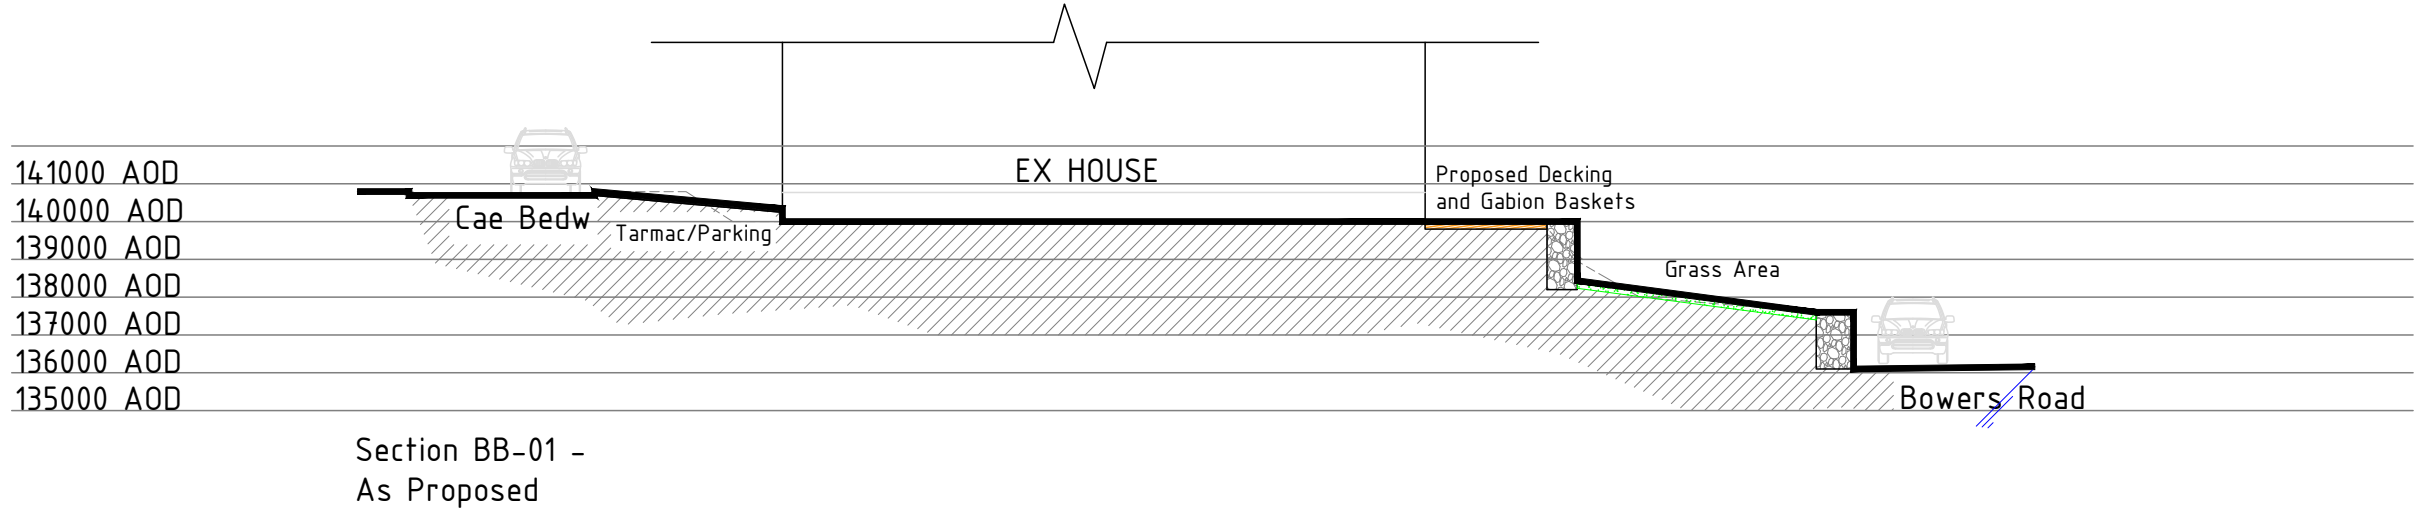
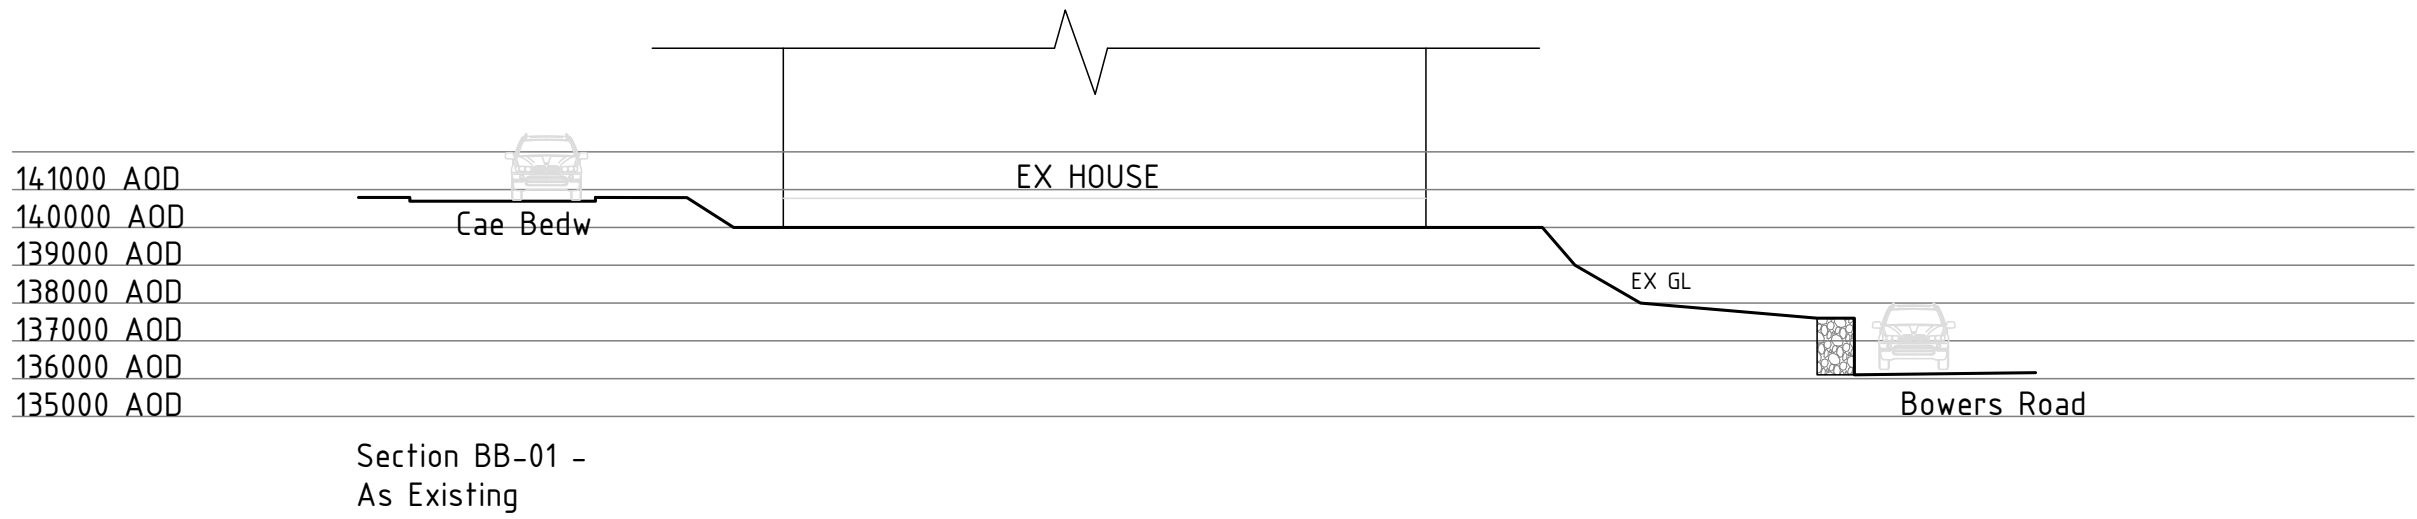
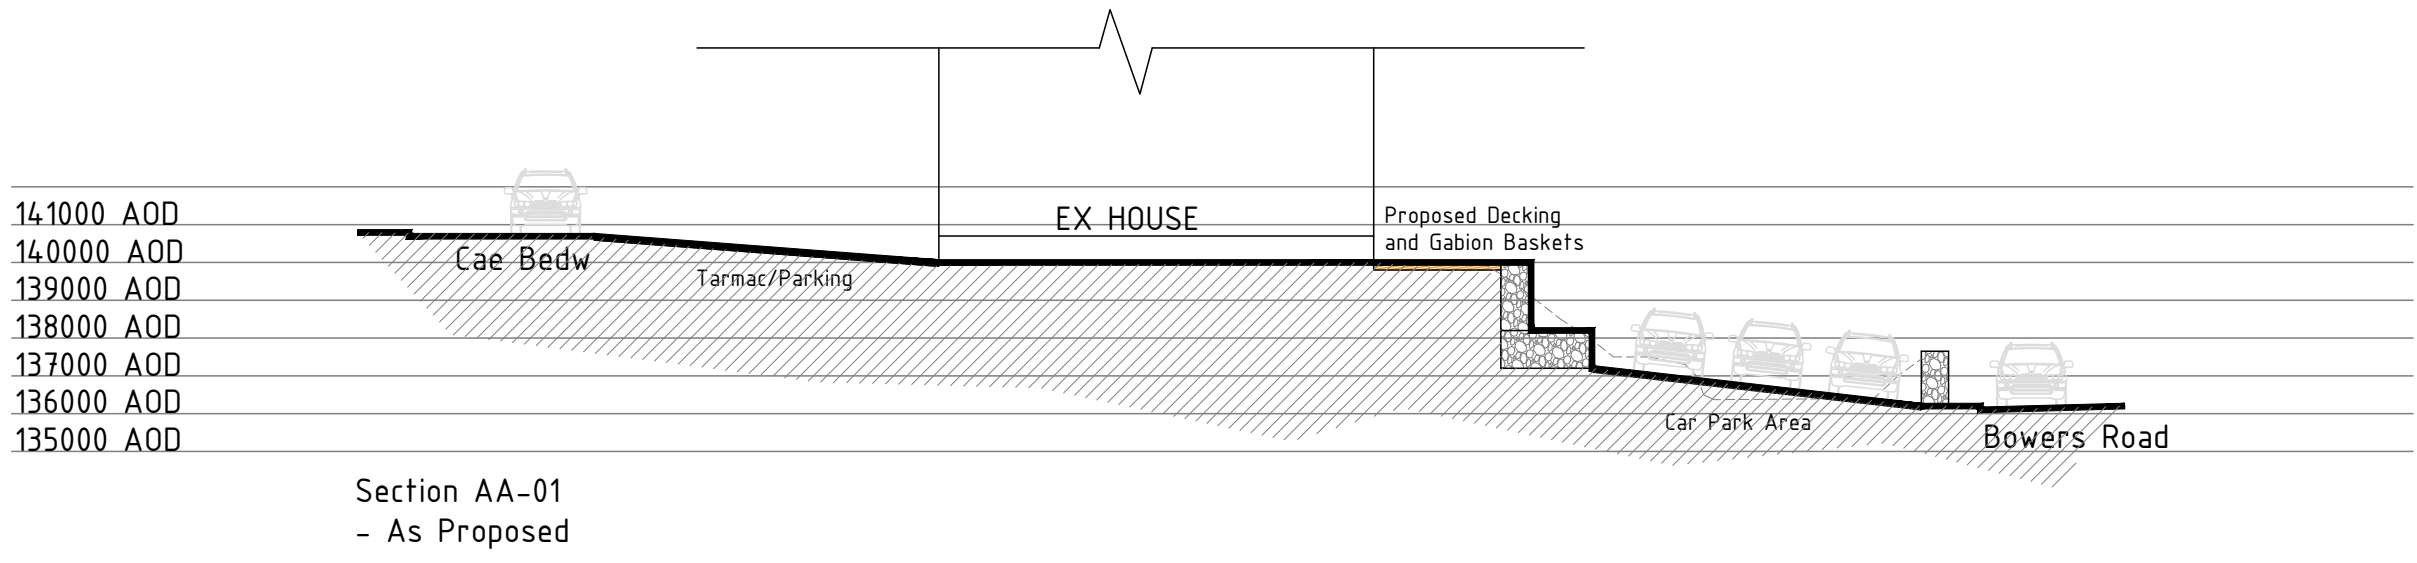


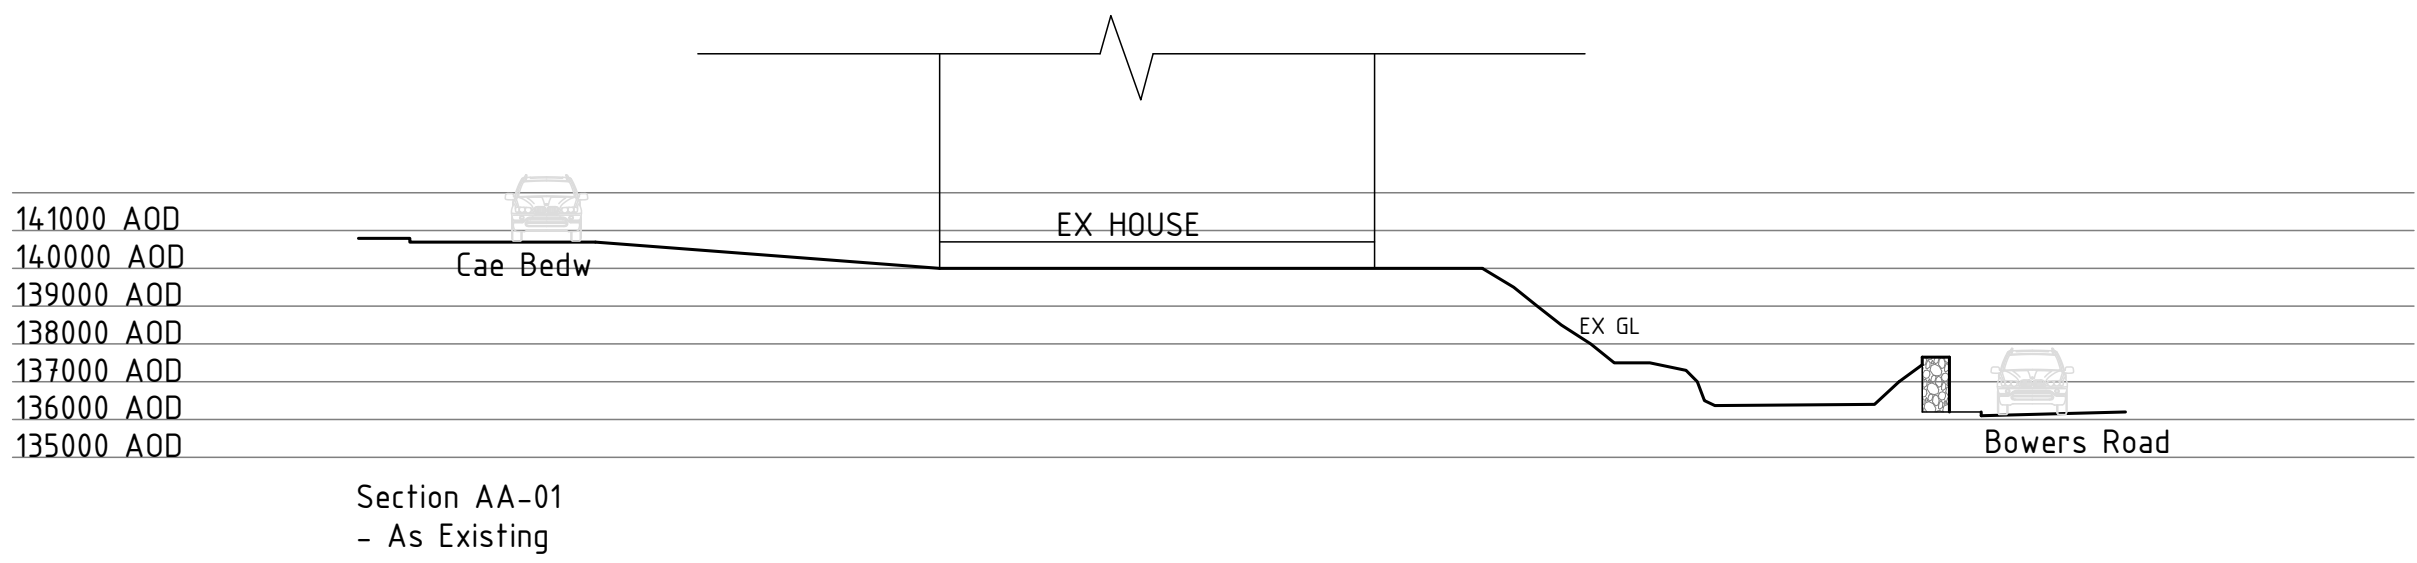

Existing Cross Section 1:200

Proposed Cross Section 1:200

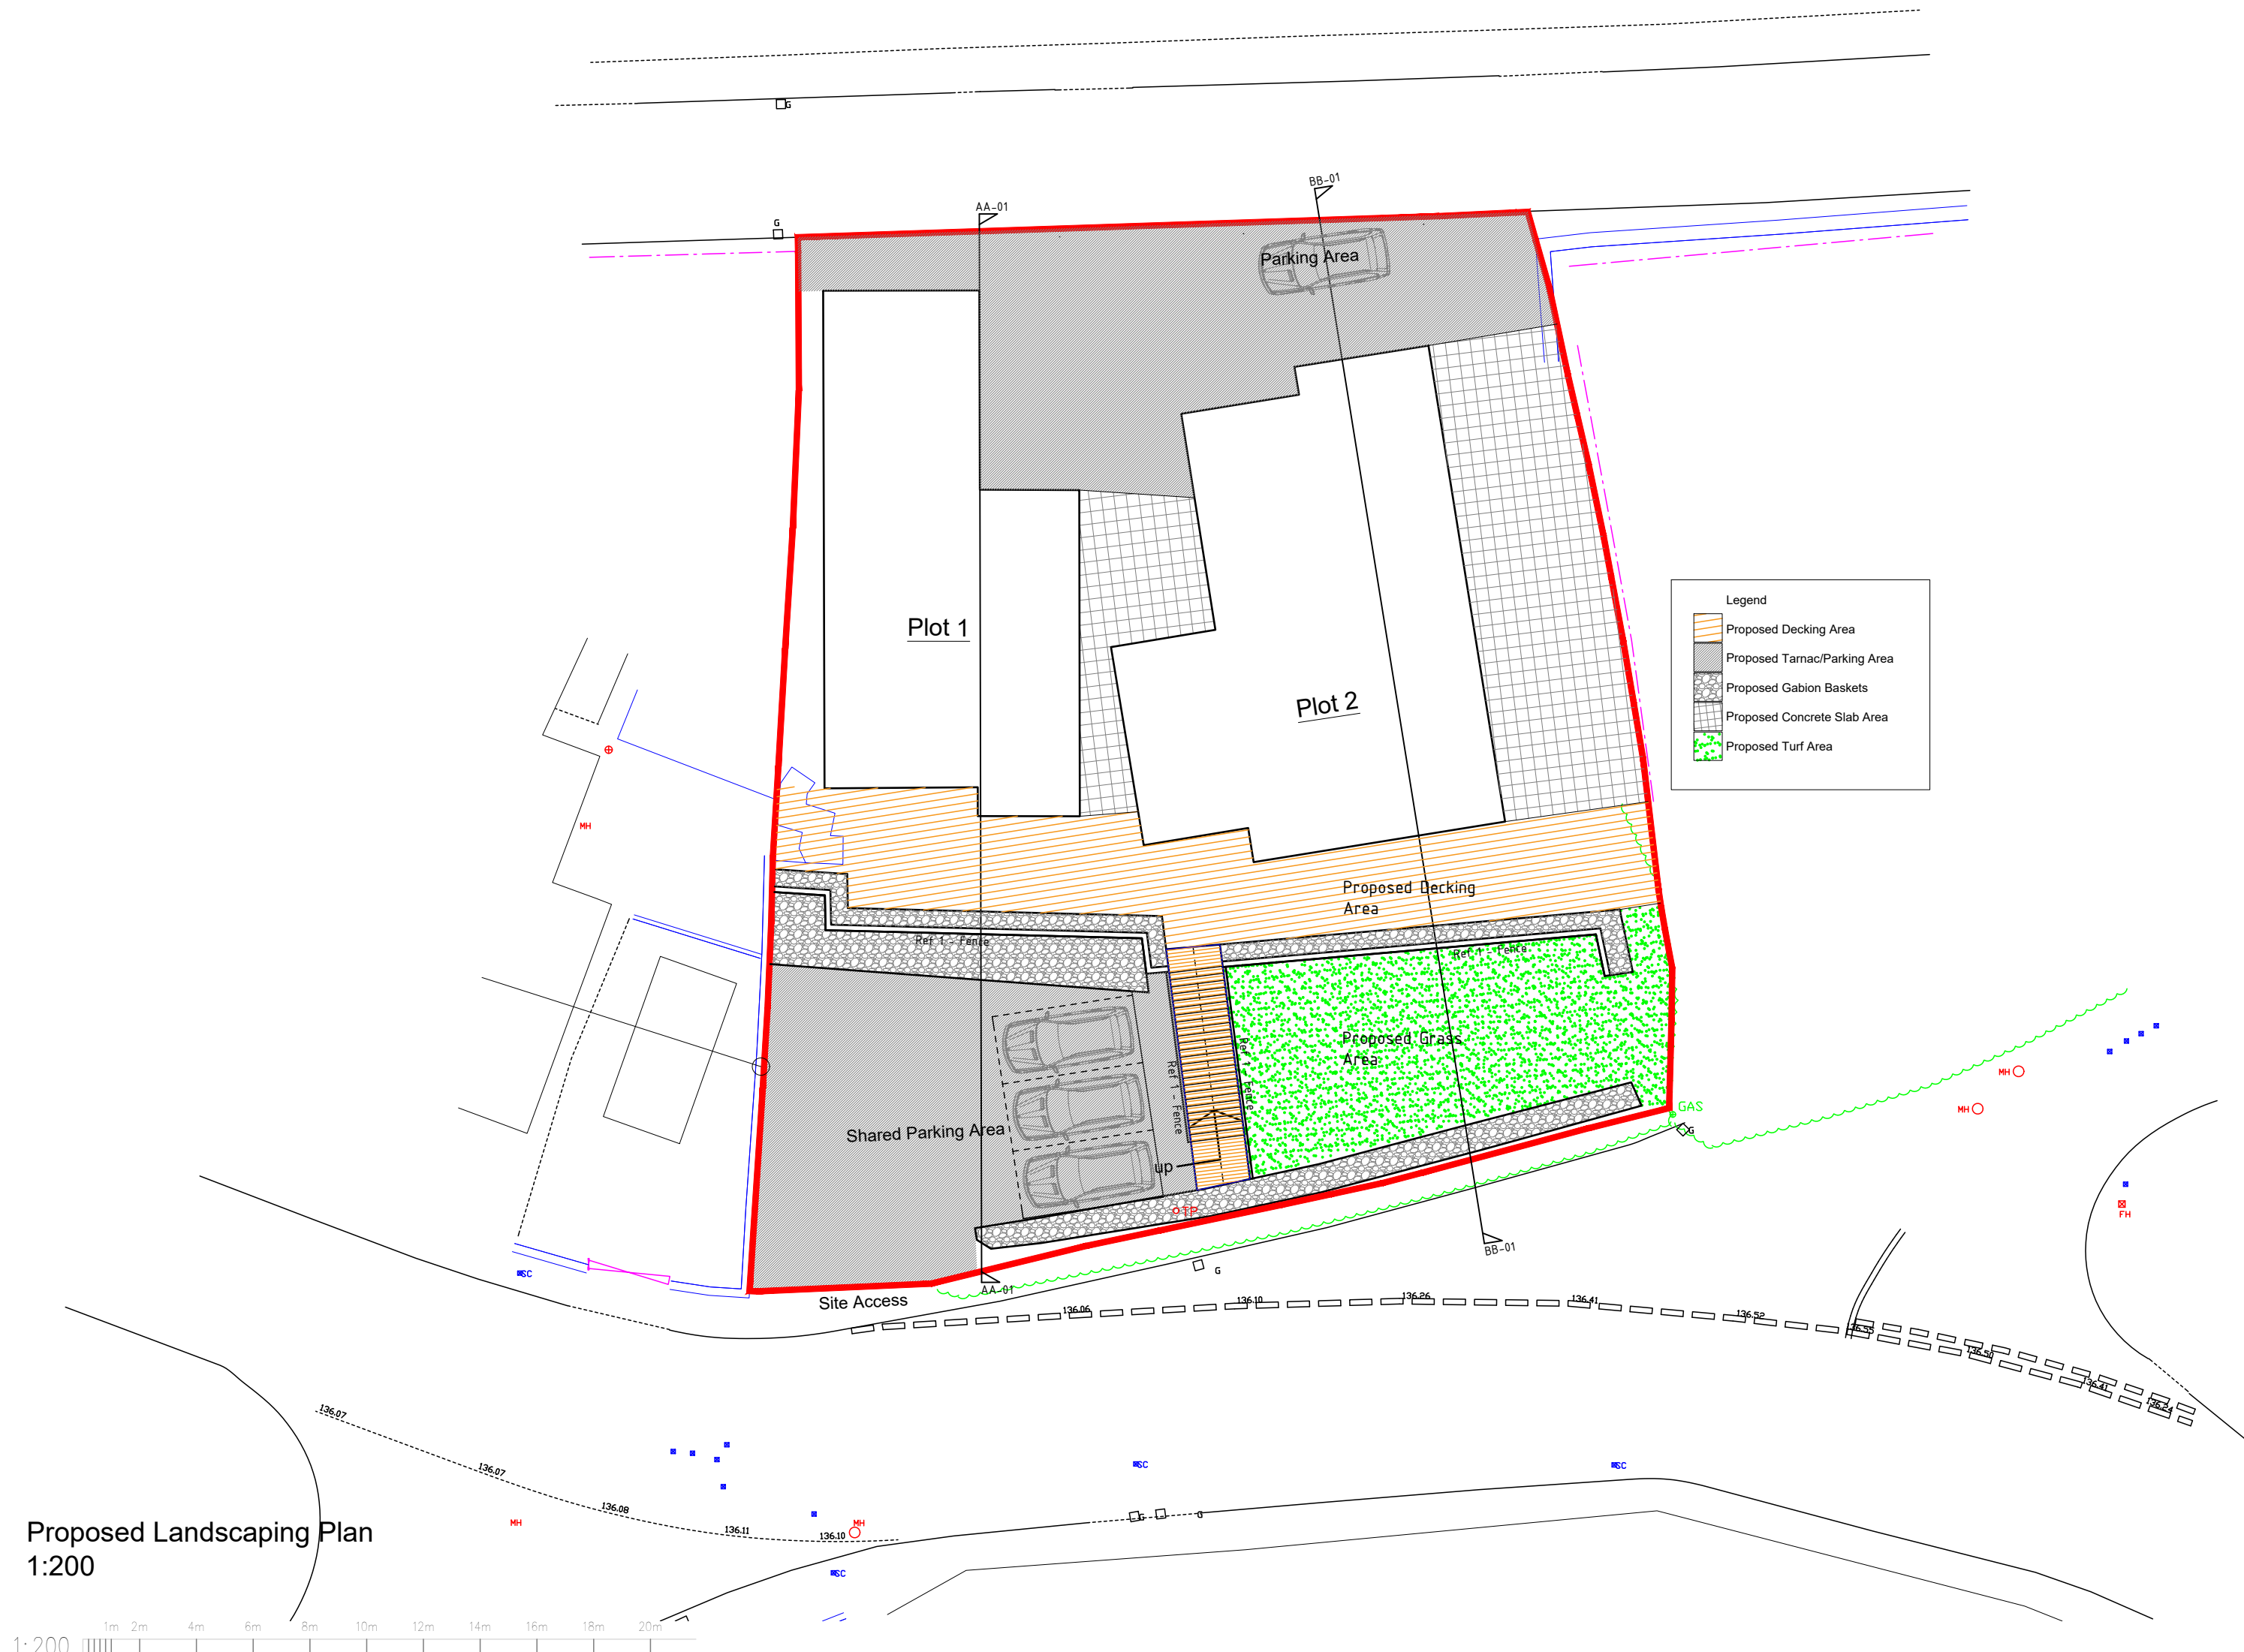

Ref 1 - Fence Detail



Ref 2 - Gabion Baskets



Ref 3 - Existing Boundary Wall (to remain)




Ref 4 - Access Arrangement



Snowball
10400L (75)

Ref 6 - Parex Render in 'Snowball' Colour

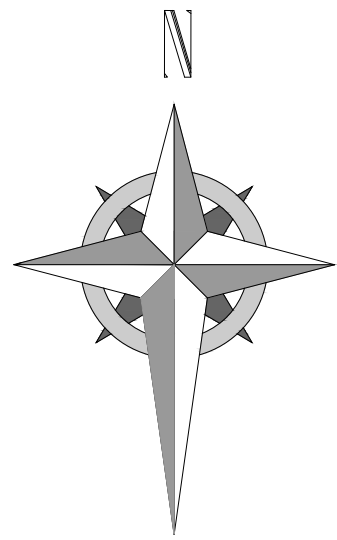

Ref 5 - Quinn Rathmure Graphite tiles to Roofs

Proposed Landscaping Plan
1:200

1:200 1m 2m 4m 6m 8m 10m 12m 14m 16m 18m 20m