


Notes


Figured dimensions are to be used in all cases.
Dimensions should not be scaled from drawing
All existing dimensions should be checked on site before commencement of the work.
Any discrepancies in dimensions should be clarified with the Architect prior to commencement of the work.
No deviation from this drawing will be permitted without the prior written consent of the Architect.
This drawing is to be read in conjunction with all the relevant Mechanical and Electrical drawings.
This drawing is to be read in conjunction with the relevant Structural Engineer's drawings, structural calculations and recommendations.
This drawing is to be read in conjunction with the relevant Fire Safety Strategy drawings

This drawing must be read in conjunction with LMA drawing 7500_Strategy_DesignersRiskAssessment which indicates all current and active designers risks that have been identified by Lovelock Mitchell Architects in accordance with the CDM Regulations 2015.


This drawing is copyright and to be returned to the architect on completion of the contract.

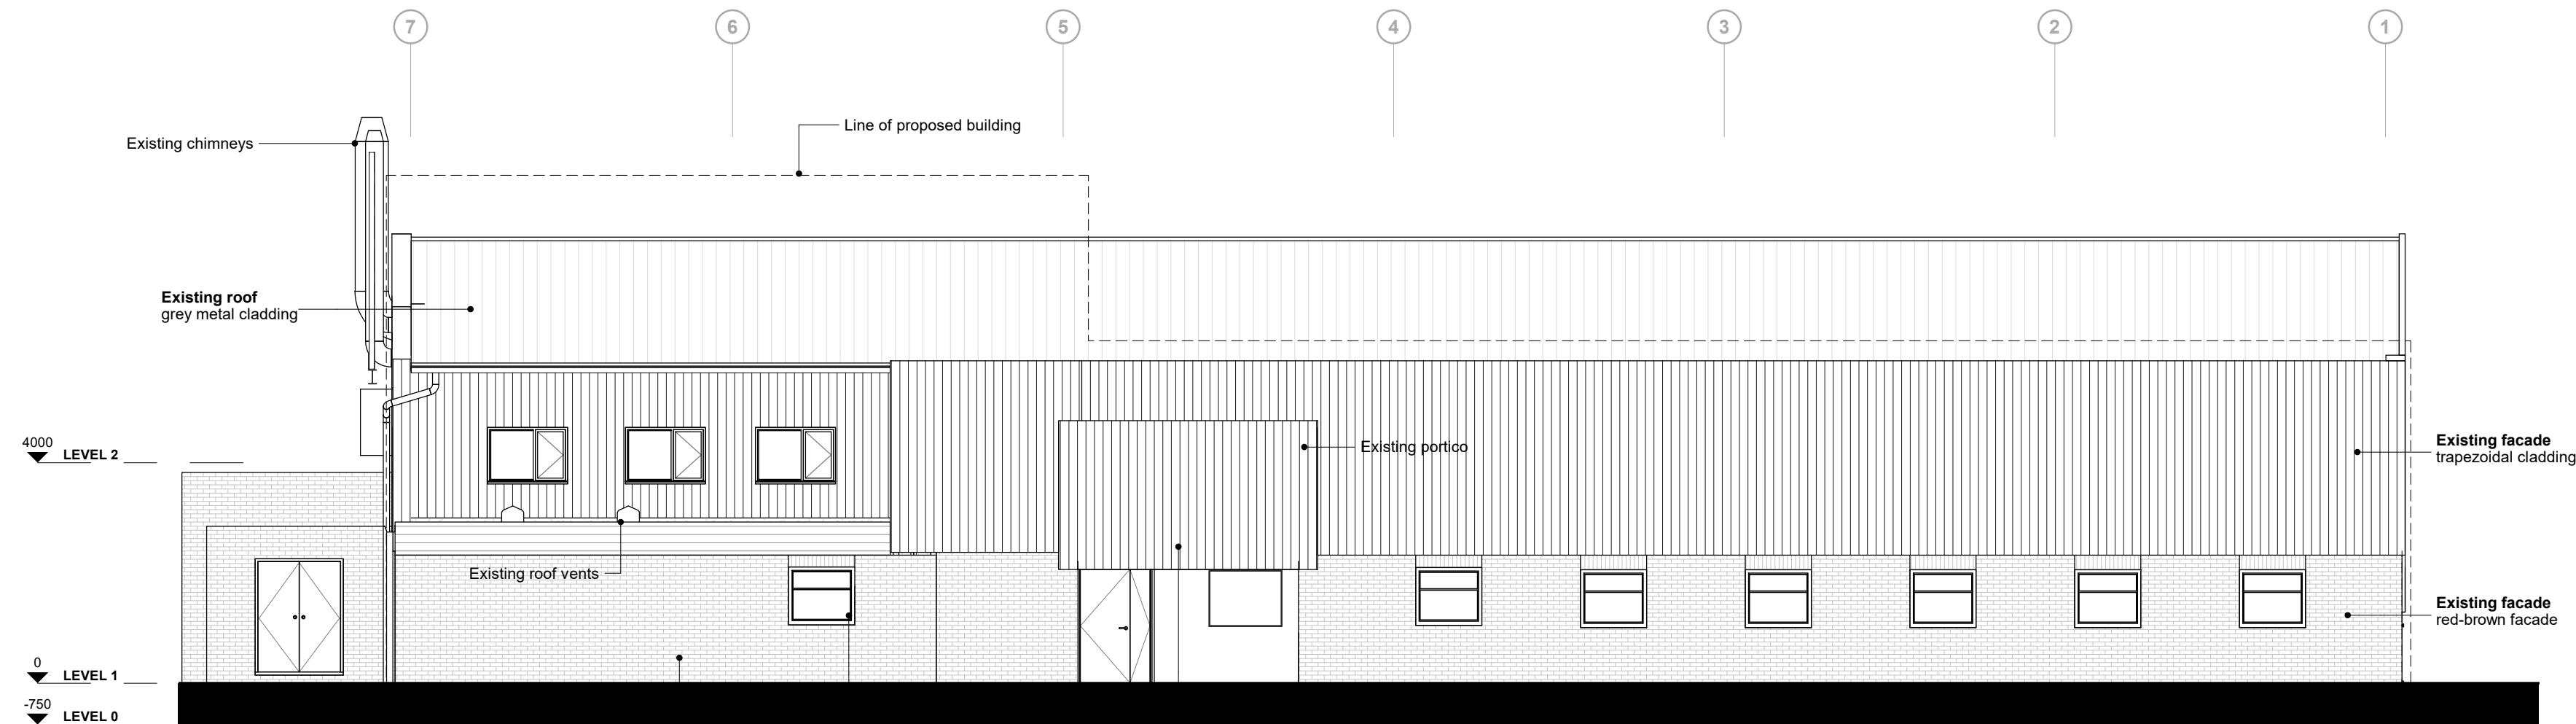


E1 Elevation East_Existing
Scale: 1 : 100

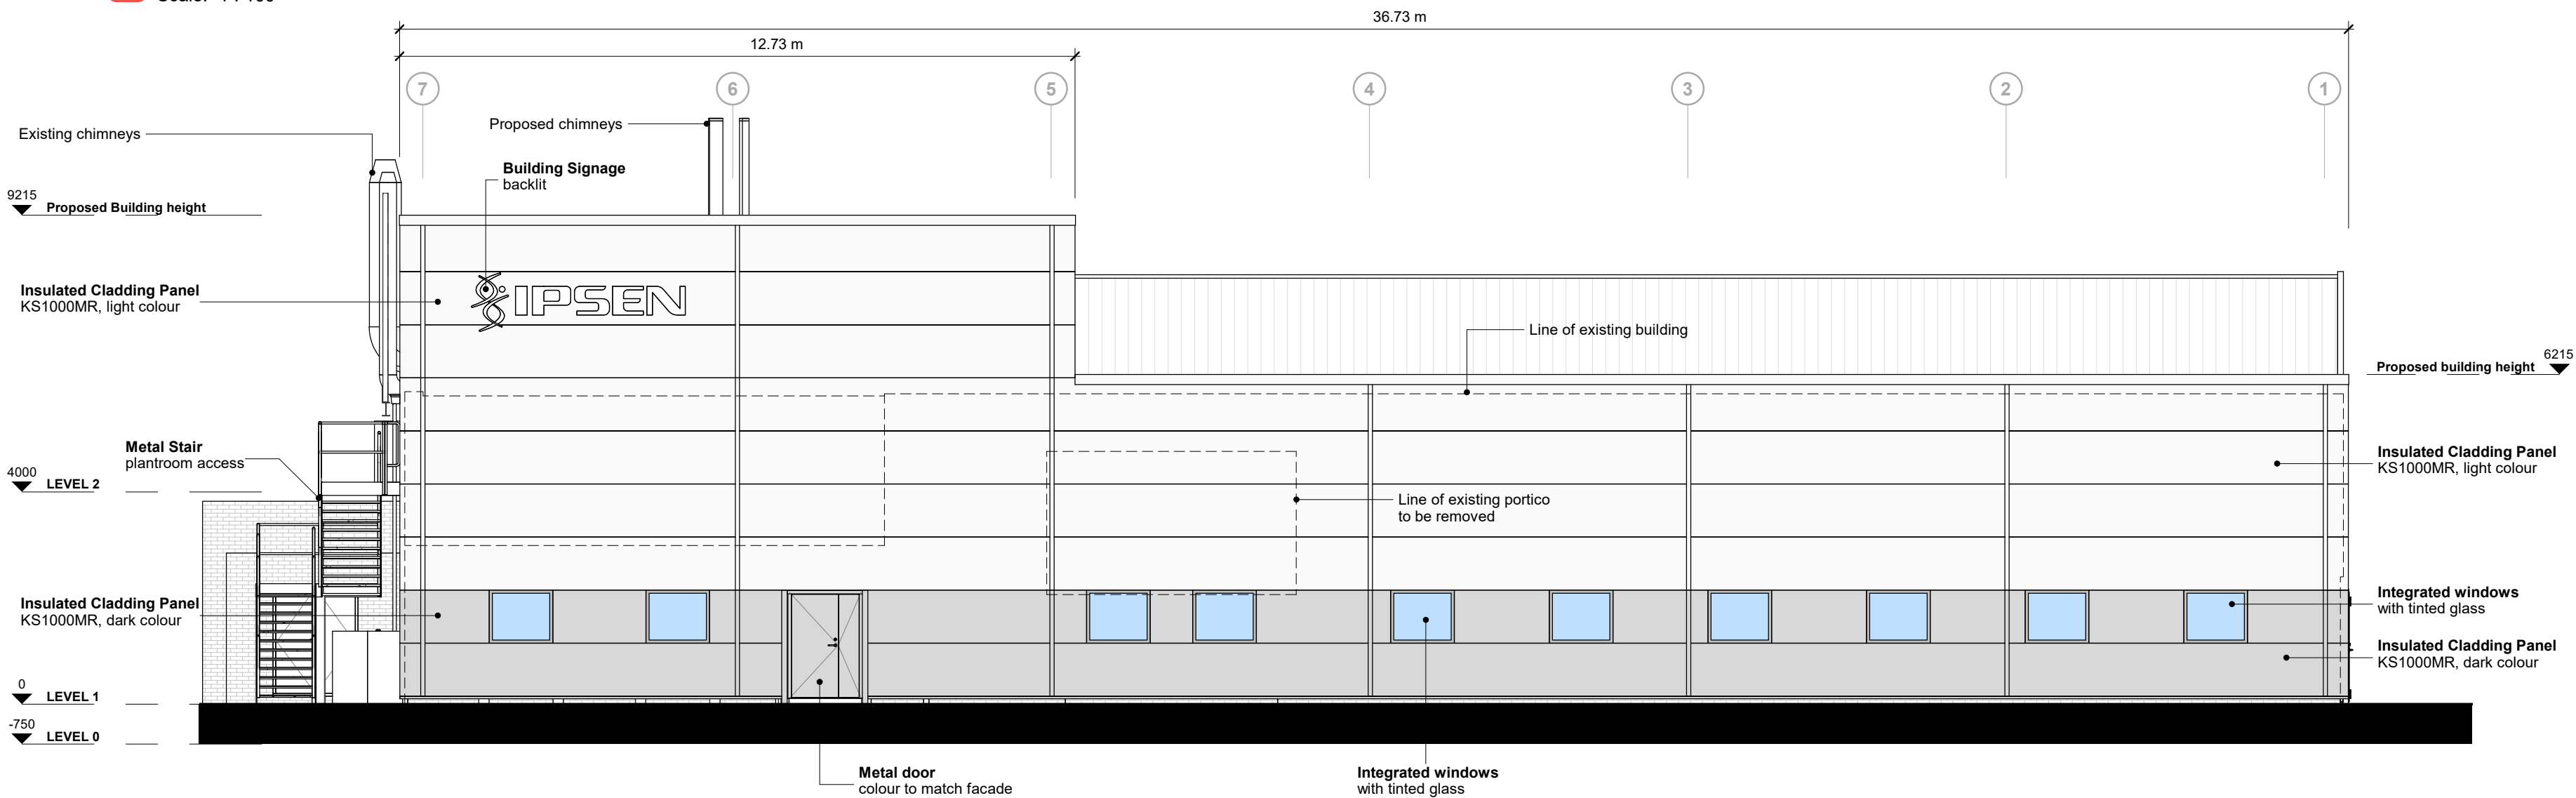


E2 Elevation East_Proposed
Scale: 1 : 100

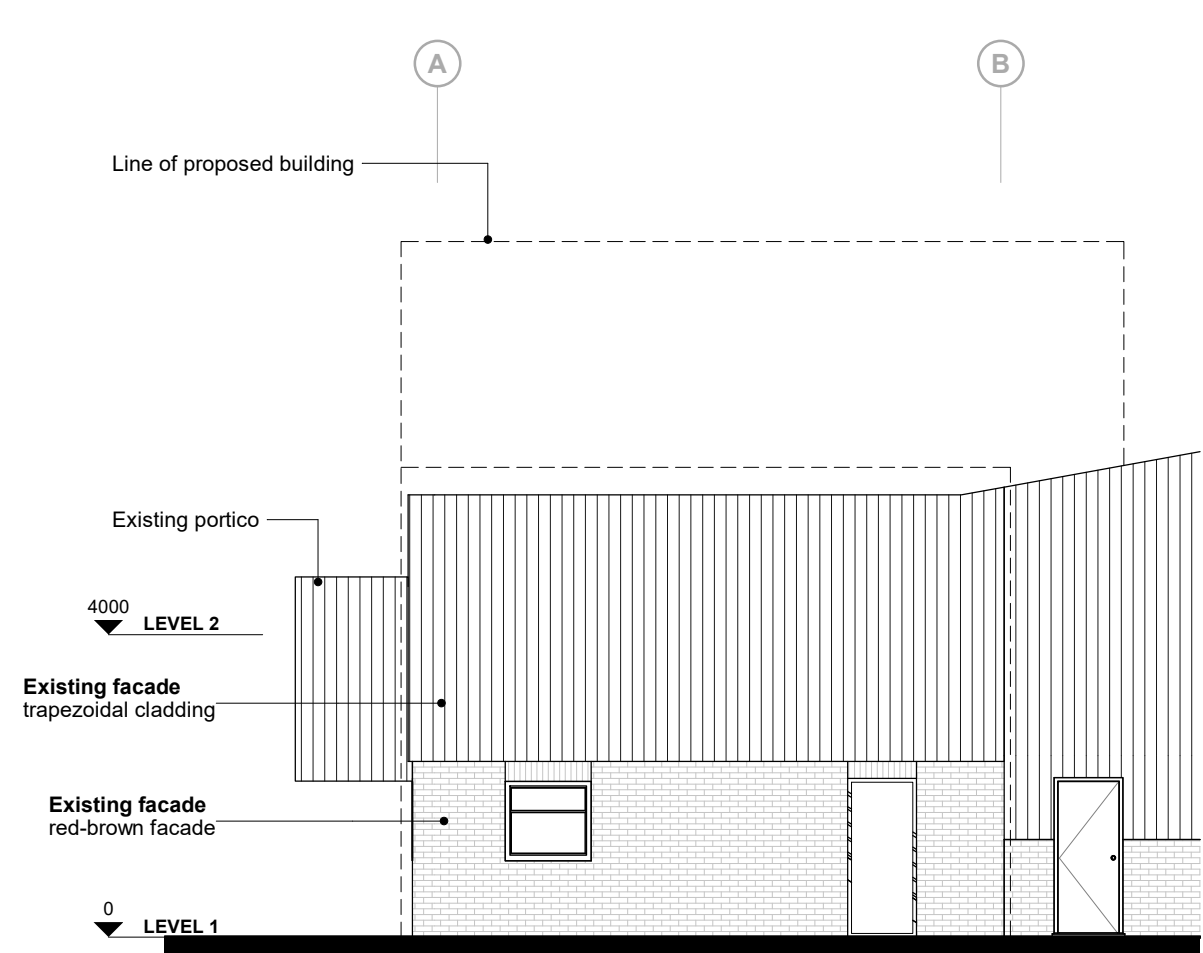


N1 Elevation North_Existing
Scale: 1 : 100

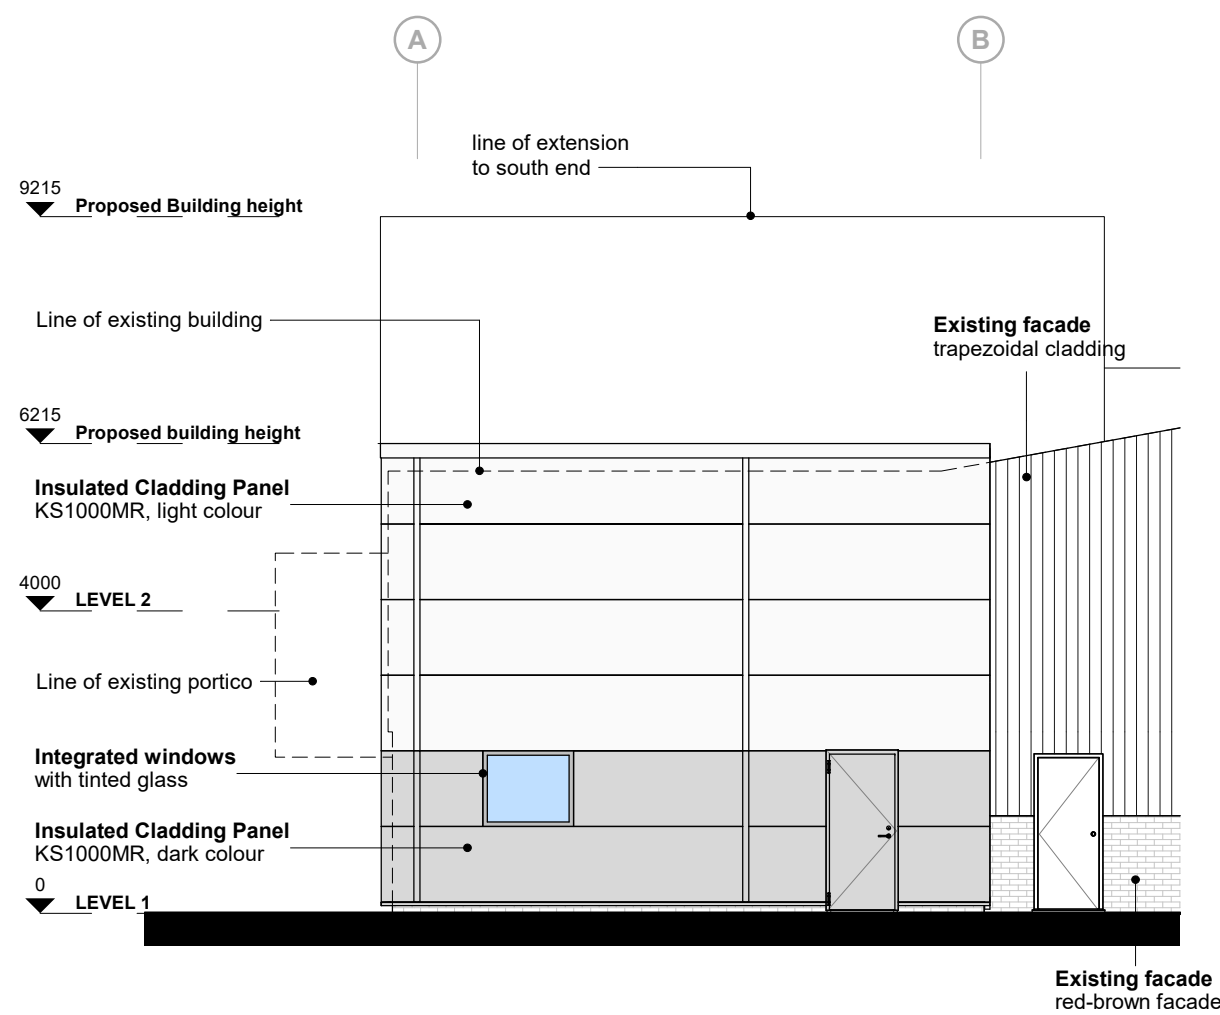

N2 Elevation North_Proposed
Scale: 1 : 100

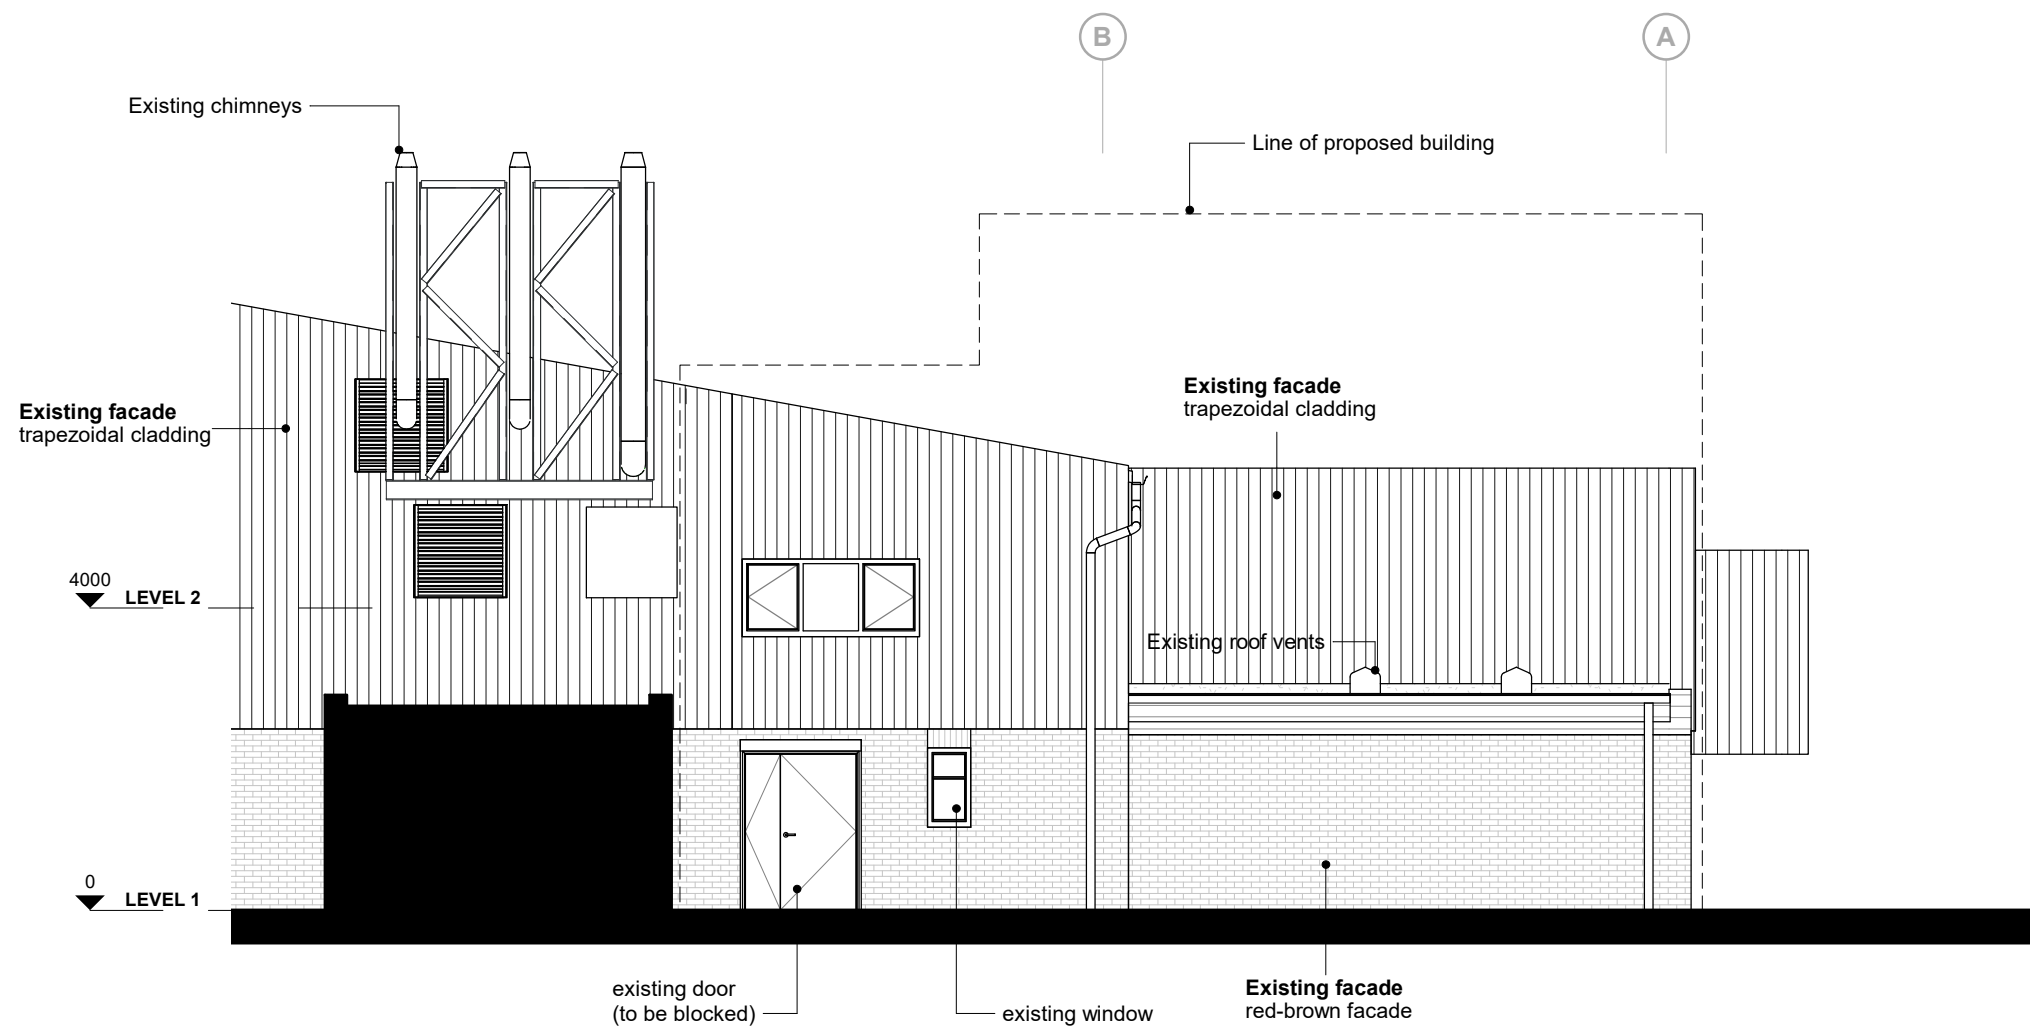

S1 Elevation South_Existing
Scale: 1 : 100

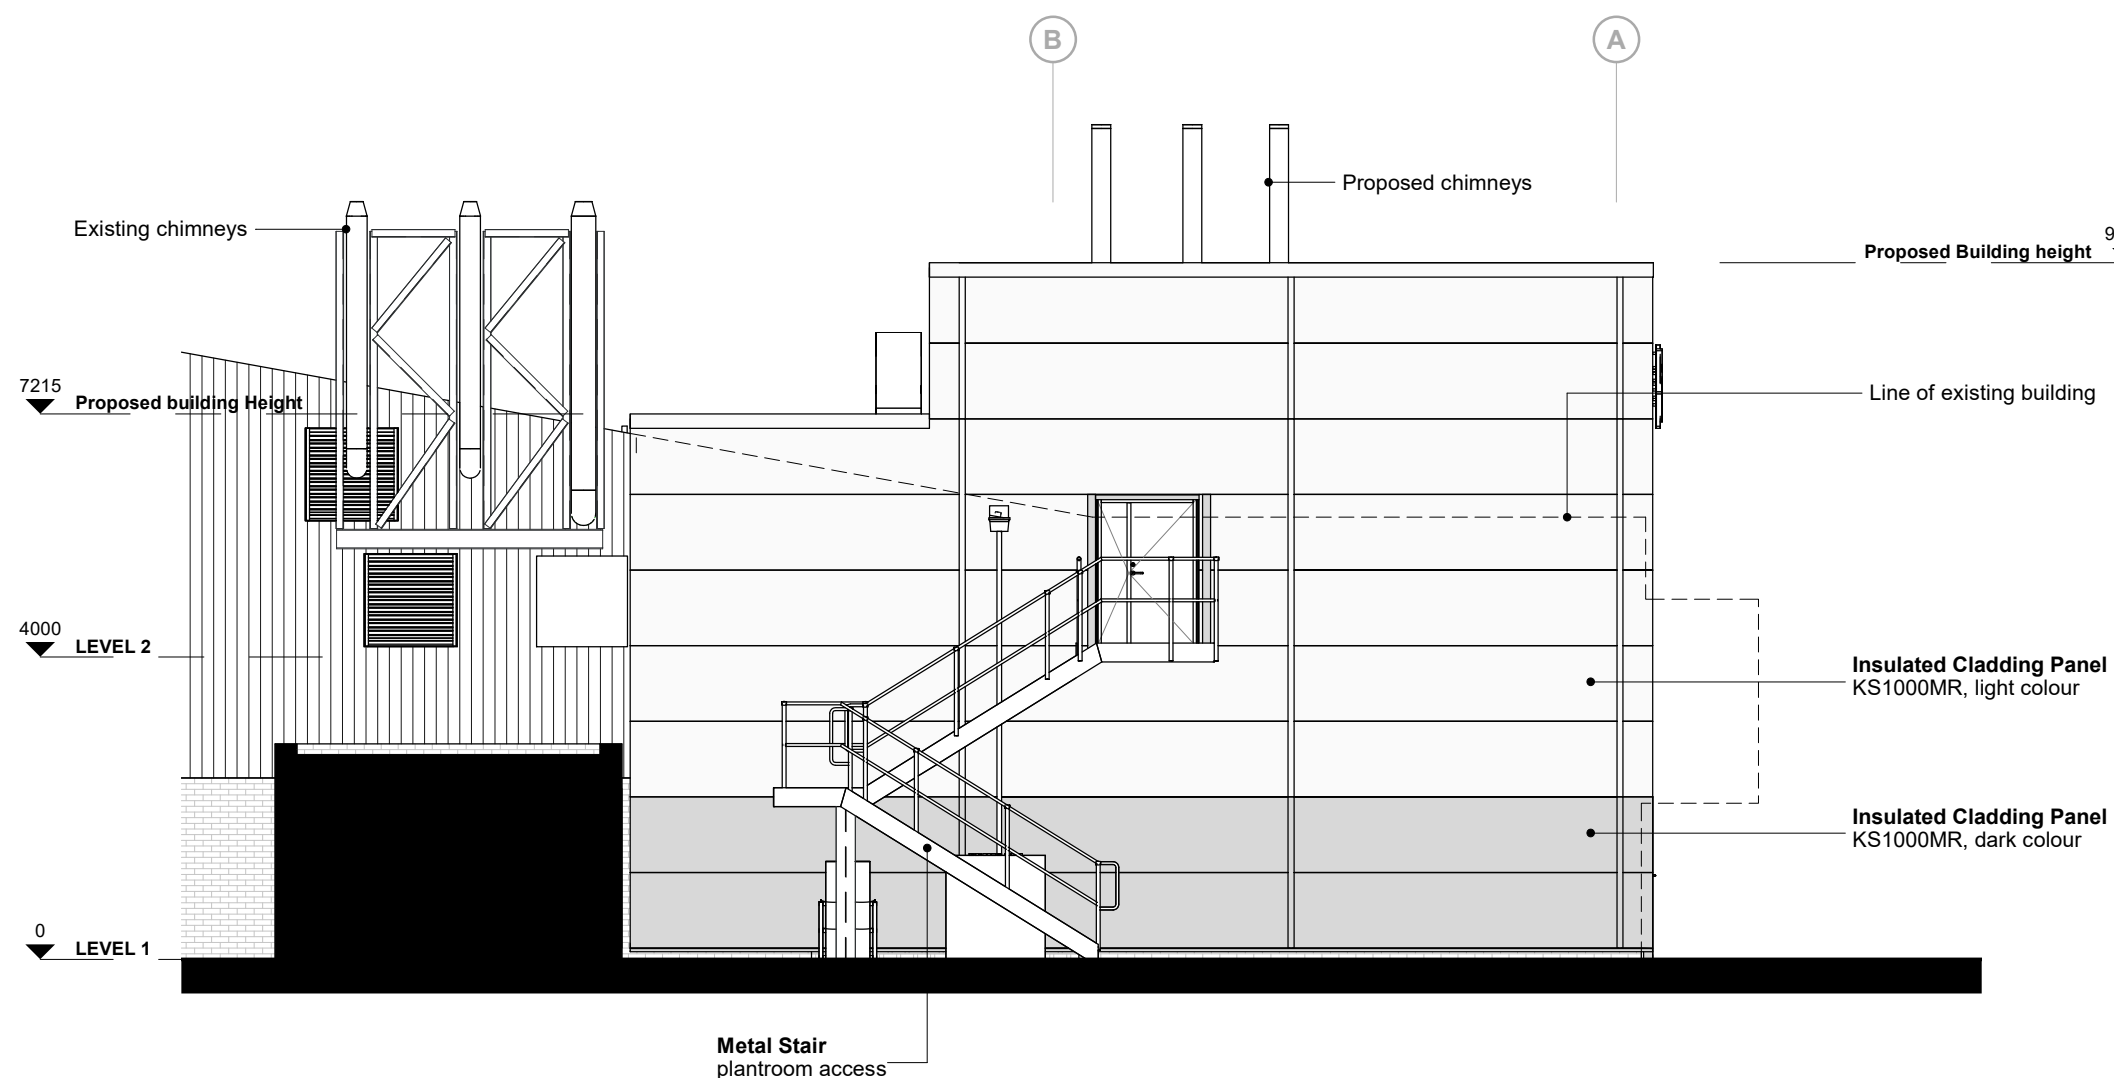

S2 Elevation South_Proposed
Scale: 1 : 100

Rev.	Revision description	Enr	MR	21.12.21
P1	Issued for planning application			



Lovelock Mitchell Architects
3 Stanley Street, Chester, CH1 2LS
Tel +44 (0) 1244 404321

e-mail: admin@lovelockmitchell.com
web: www.lovelockmitchell.com

Project
U10 Upstream Facility
Ipsen, Wrexham

Title
PlanningApp_Application_Elevations

LMA Project	Drawing number	Rev.
Project	Originator	Zone
Level	Type	Rev.
1850	IPU	LMA XX XX DR A 7501
P1		