


Construction (Design and Management) Regulations

Design risk assessments are carried out throughout the design stage of this project in accordance with company procedures and manuals. Where reasonably possible all areas of risk applicable to design and end use of the construction have been identified and then eliminated, mitigated or recorded as a residual risk. Note that general risks of which a competent designer or contractor should be aware are not included. This drawing is to be read in conjunction with the Pre-construction Information and all related documents prepared in accordance with the current Construction (Design and Management) Regulations 2015 and all applicable Health and Safety legislation as currently amended.

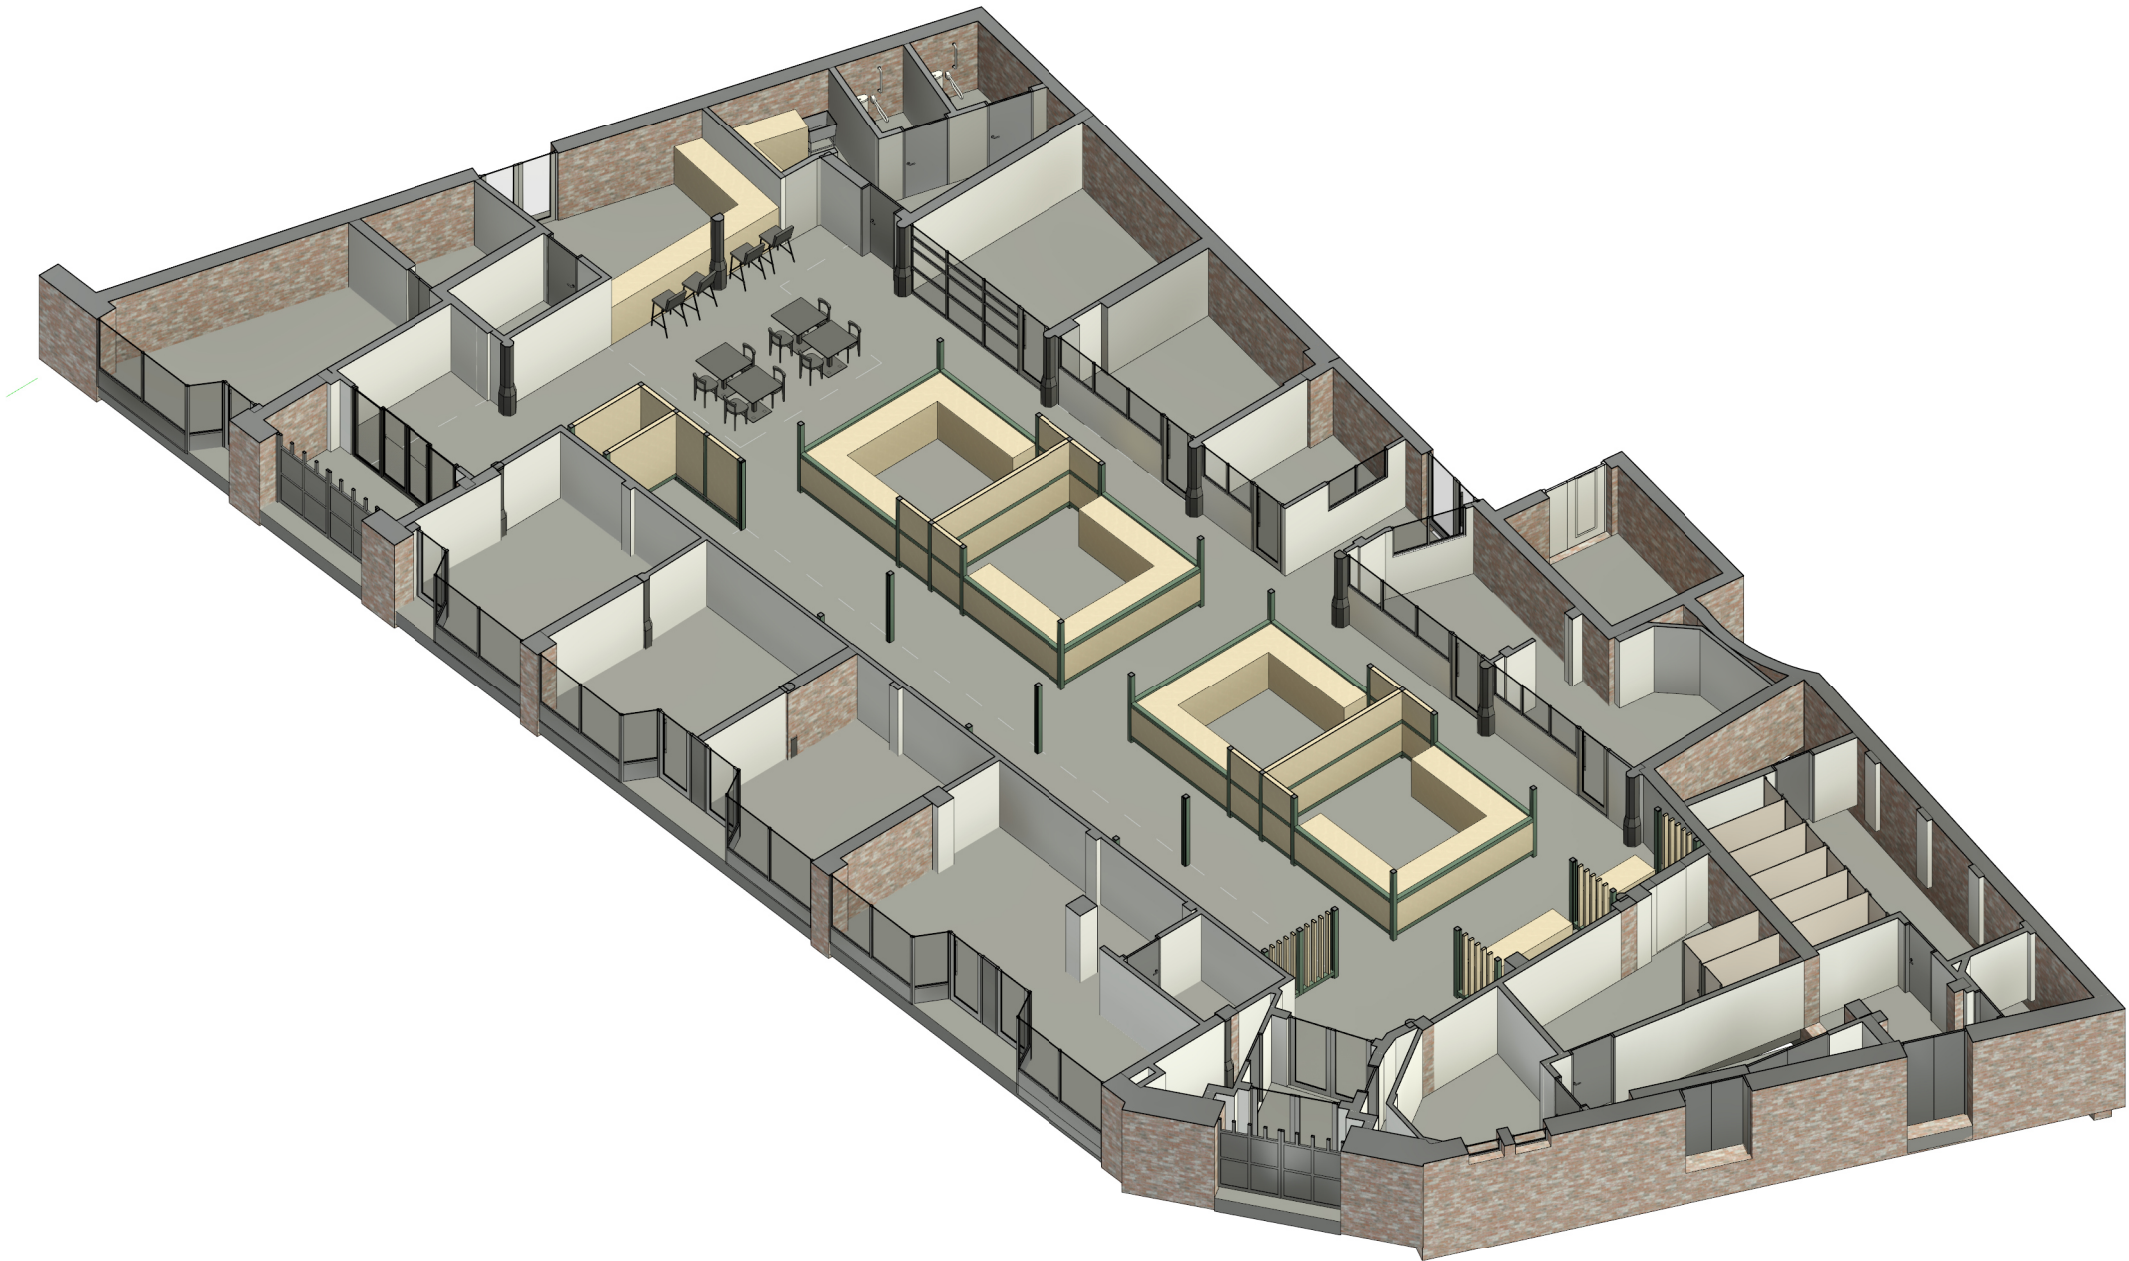

P6	Updated following WCBC comments	10/08/2022
P5	Update following WCBC comments	21/07/2022
P4	Update following WCBC comments	14/07/2022
P3	Update following WCBC comments	22/03/2022
P2	Update following Stage 3 Client Review Comments CB CB CB	31/01/2022
P1	Initial Issue of Stage 3 Drawings CB CB CB	23/12/2021
P0	Initial Issue of Drawing LF CB CB	22/11/2021
REV	DESCRIPTION DRAWN BY CHECKED BY APPROVED BY	DATE
RIBA PLAN OF WORK 2013 WORKSTAGE		LEVEL OF MODEL DEFINITION (LoD)
Stage 3 - Spatial Coordination		LoD 3 - Approximate Model
PURPOSE OF ISSUE - SUITABLE FOR ...		BS1192 STATUS
Information		Status S0 - Initial Status or WIP

lawray architects
penseiri

CARDIFF029 2052 8140
LONDON0207 138 3560
WREXHAM01978 357 887
www.lawray.co.uk

CLIENT
WCBC

PROJECT TITLE
Wrexham General Market

DRAWING TITLE
Axonometric - Proposed Ground Floor Level

PROJECT No
0001

SCALE @ A3

DRAWING No BS1192:2007 +A2:2016) & BS EN ISO19650	1192: Project - Originator - Volume - Level - Type - Role - Number 19650: Project - Originator - Functional - Spatial - Form - Discipline - Number Breakdown Breakdown	REVISION WGM-LAW-Z-Z-DR- A-060001 P6
--	--	--

DO NOT
SCALE

Any discrepancy or query concerning this drawing should be referred to the Architect
Copyright © LAWRAY LIMITED
Registered Office: Greenmeadow Springs, 1 Cae Gwynedd, Tongerwylais, CARDIFF CF15 7AB
Reg. Co. No. 2724178, VAT Reg. No. 134 2146 06