

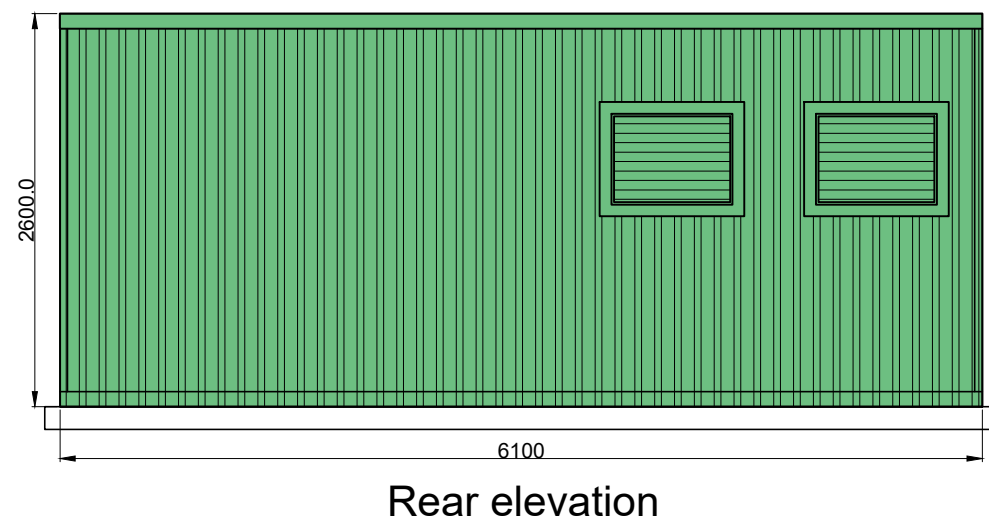
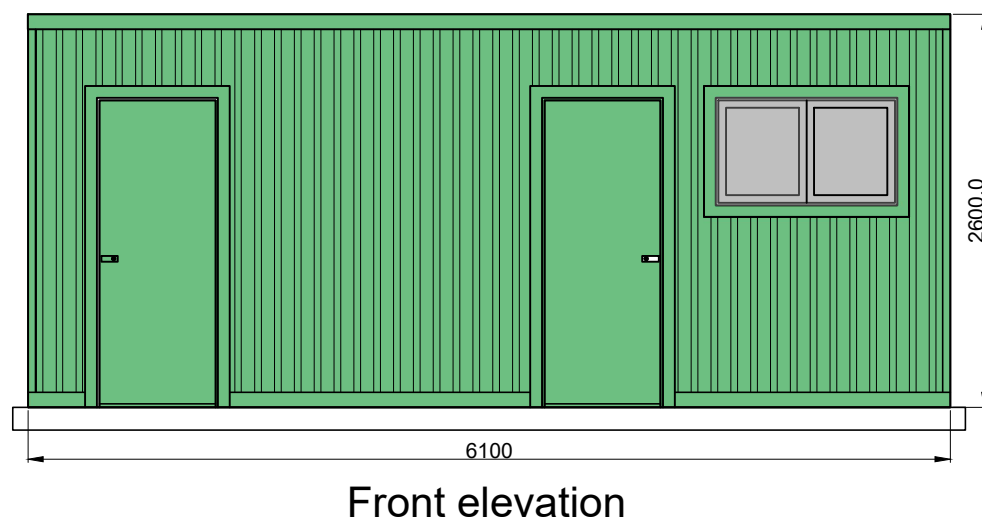
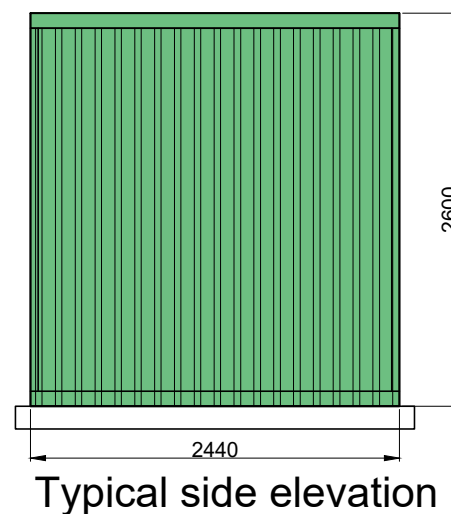
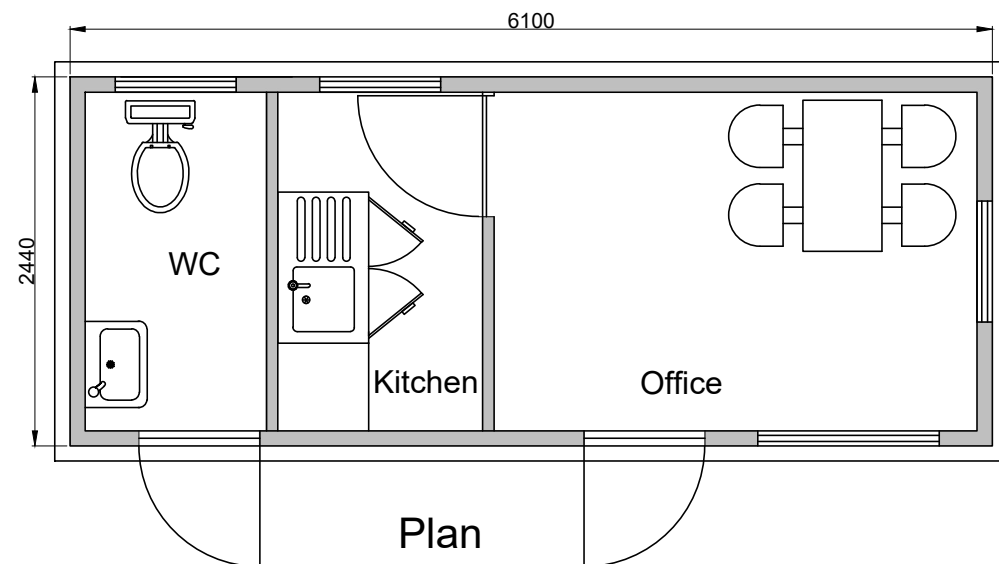
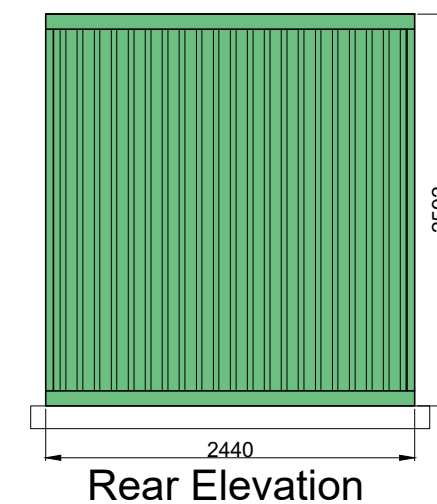
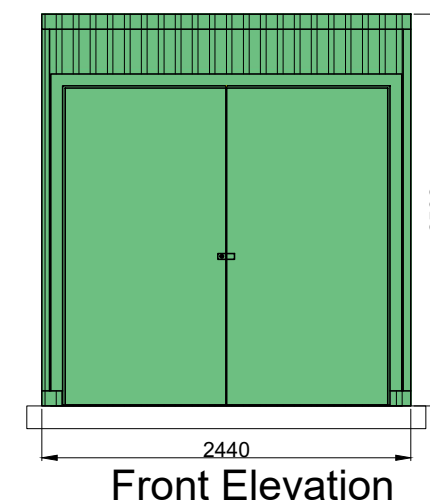


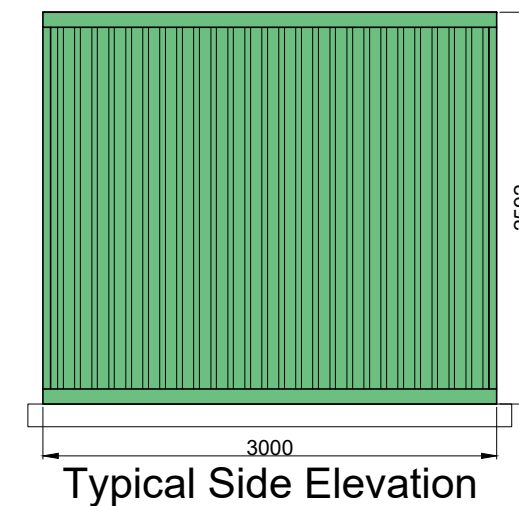


Welfare cabin

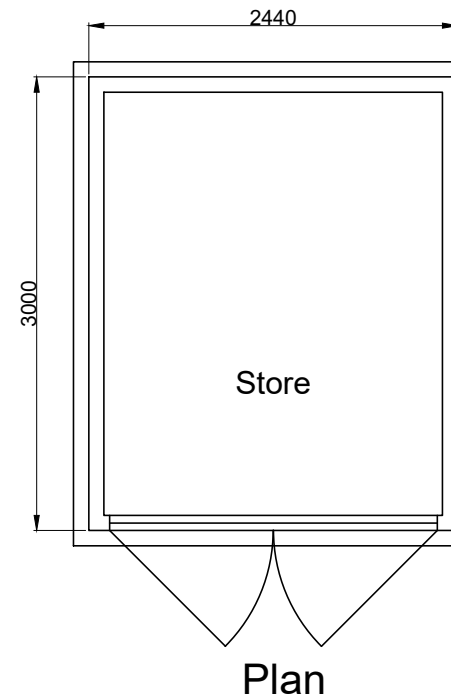

Storage Cabin

Material Finish
Holly Green
BS4800 14-C-39

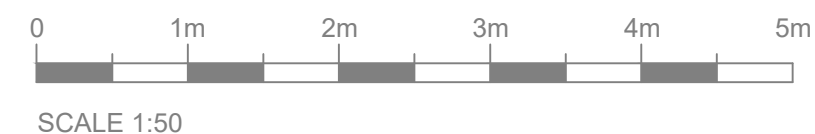

Conrad Energy, Suites D & E,
Windrush Ct, Blacklands Way, Abingdon, OX14 1SY
Tel: 01235 427290

ALL DIMENSIONS TO BE CHECKED ON SITE.
WORK TO FIGURED DIMENSIONS ONLY.
REPORT DISCREPANCIES TO CEL AT ONCE BEFORE PROCEEDING
COPYRIGHT ACT APPLIES

Planning

Rev.
.
.
.
.

Date. By.
.
.
.
.

Project Title:
STANDARD DETAIL

Drawing Title:
AMENITY CABIN AND
STORAGE CABIN

Scale: 1:50 Drawn: ST
Date: March 2022 Checked: ST
Drawing No: Rev:
CEL-STD-AMENL-551
Plot date: 16-Mar-22