



Ballswood Quarry

Proposed Full Quarry Design (FQD): Areas A & B within the context of the Permitted Site Operations

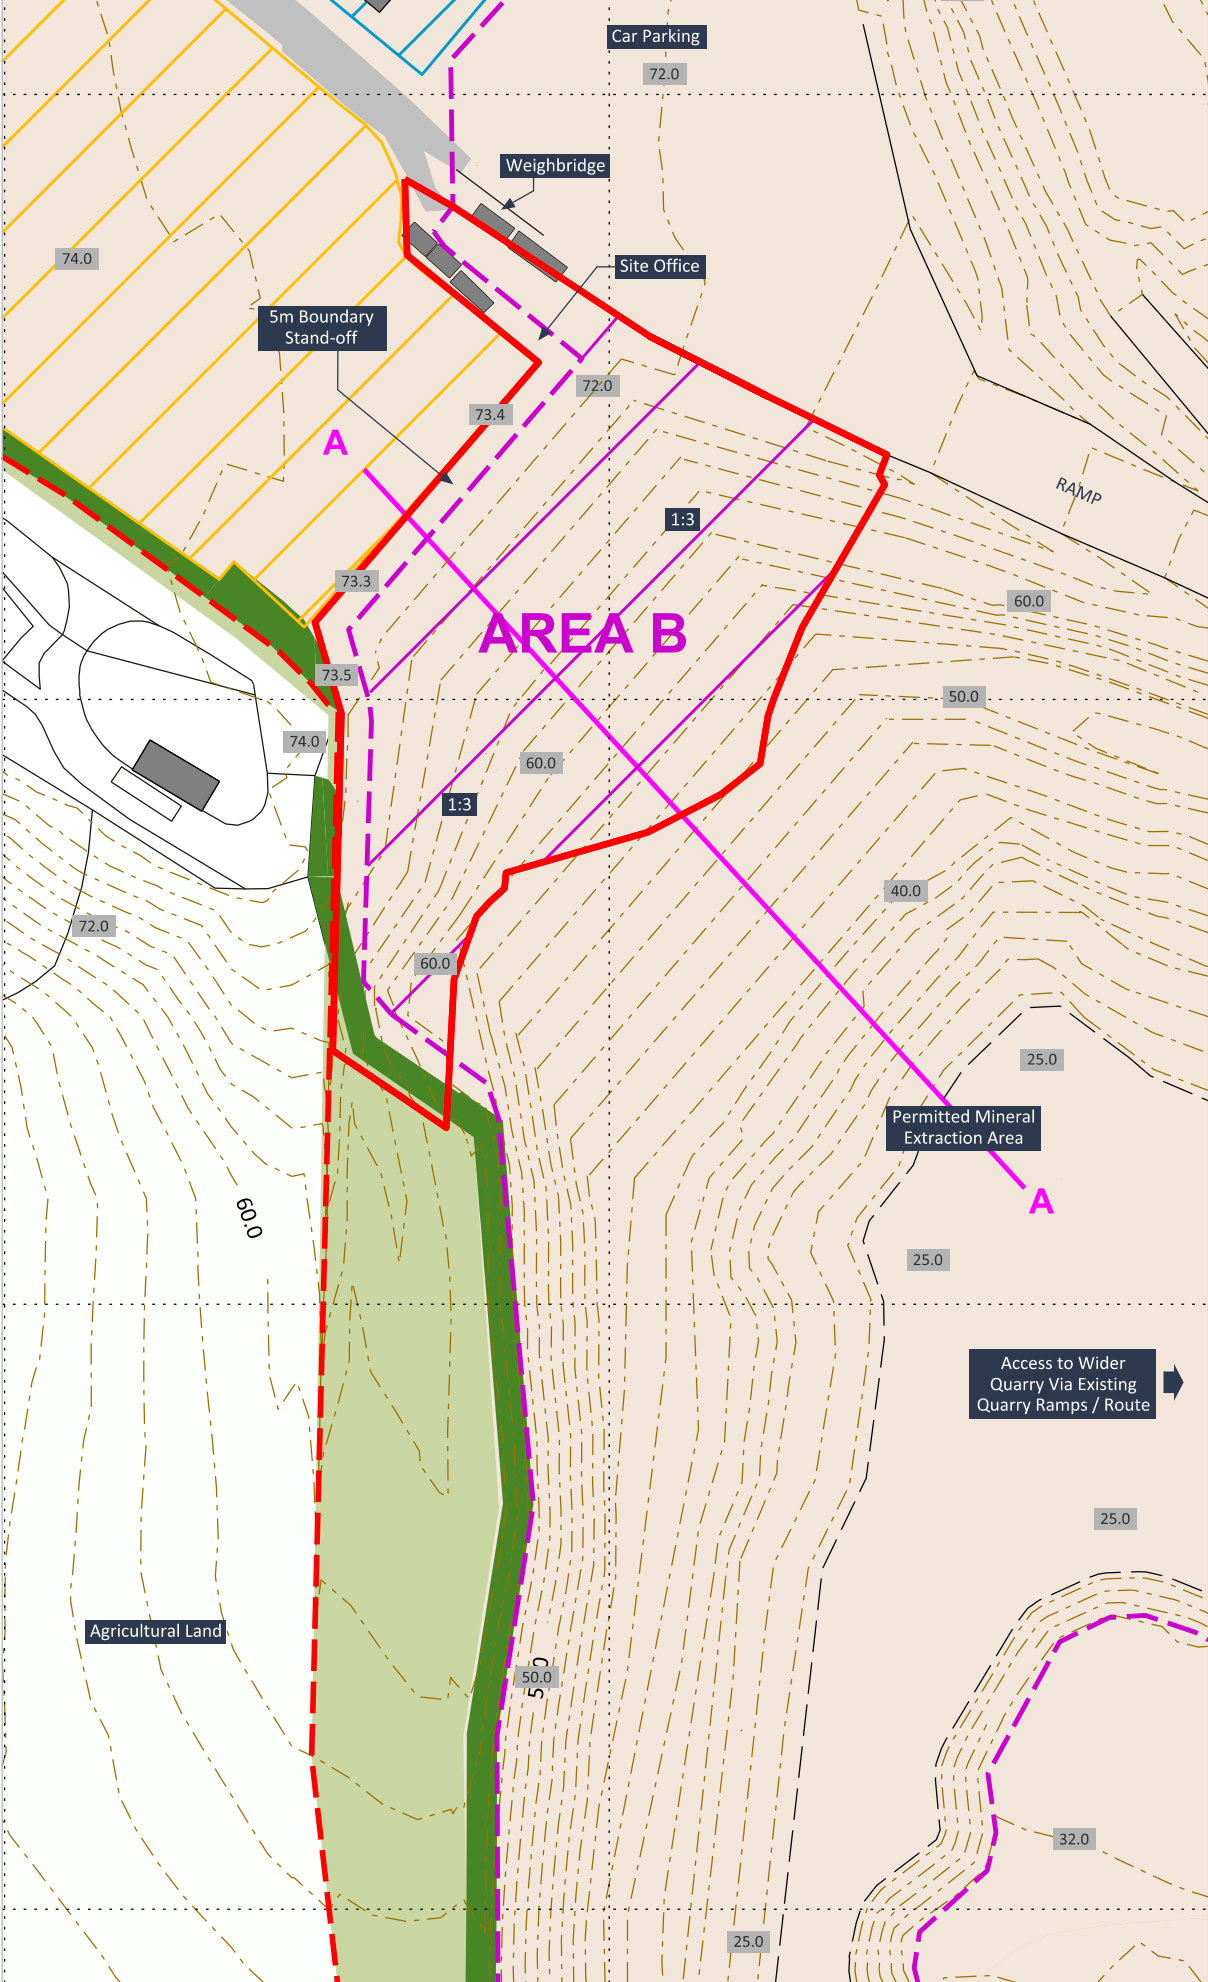

AREA B
Proposed Extraction of Area - 1:1,250 @A3

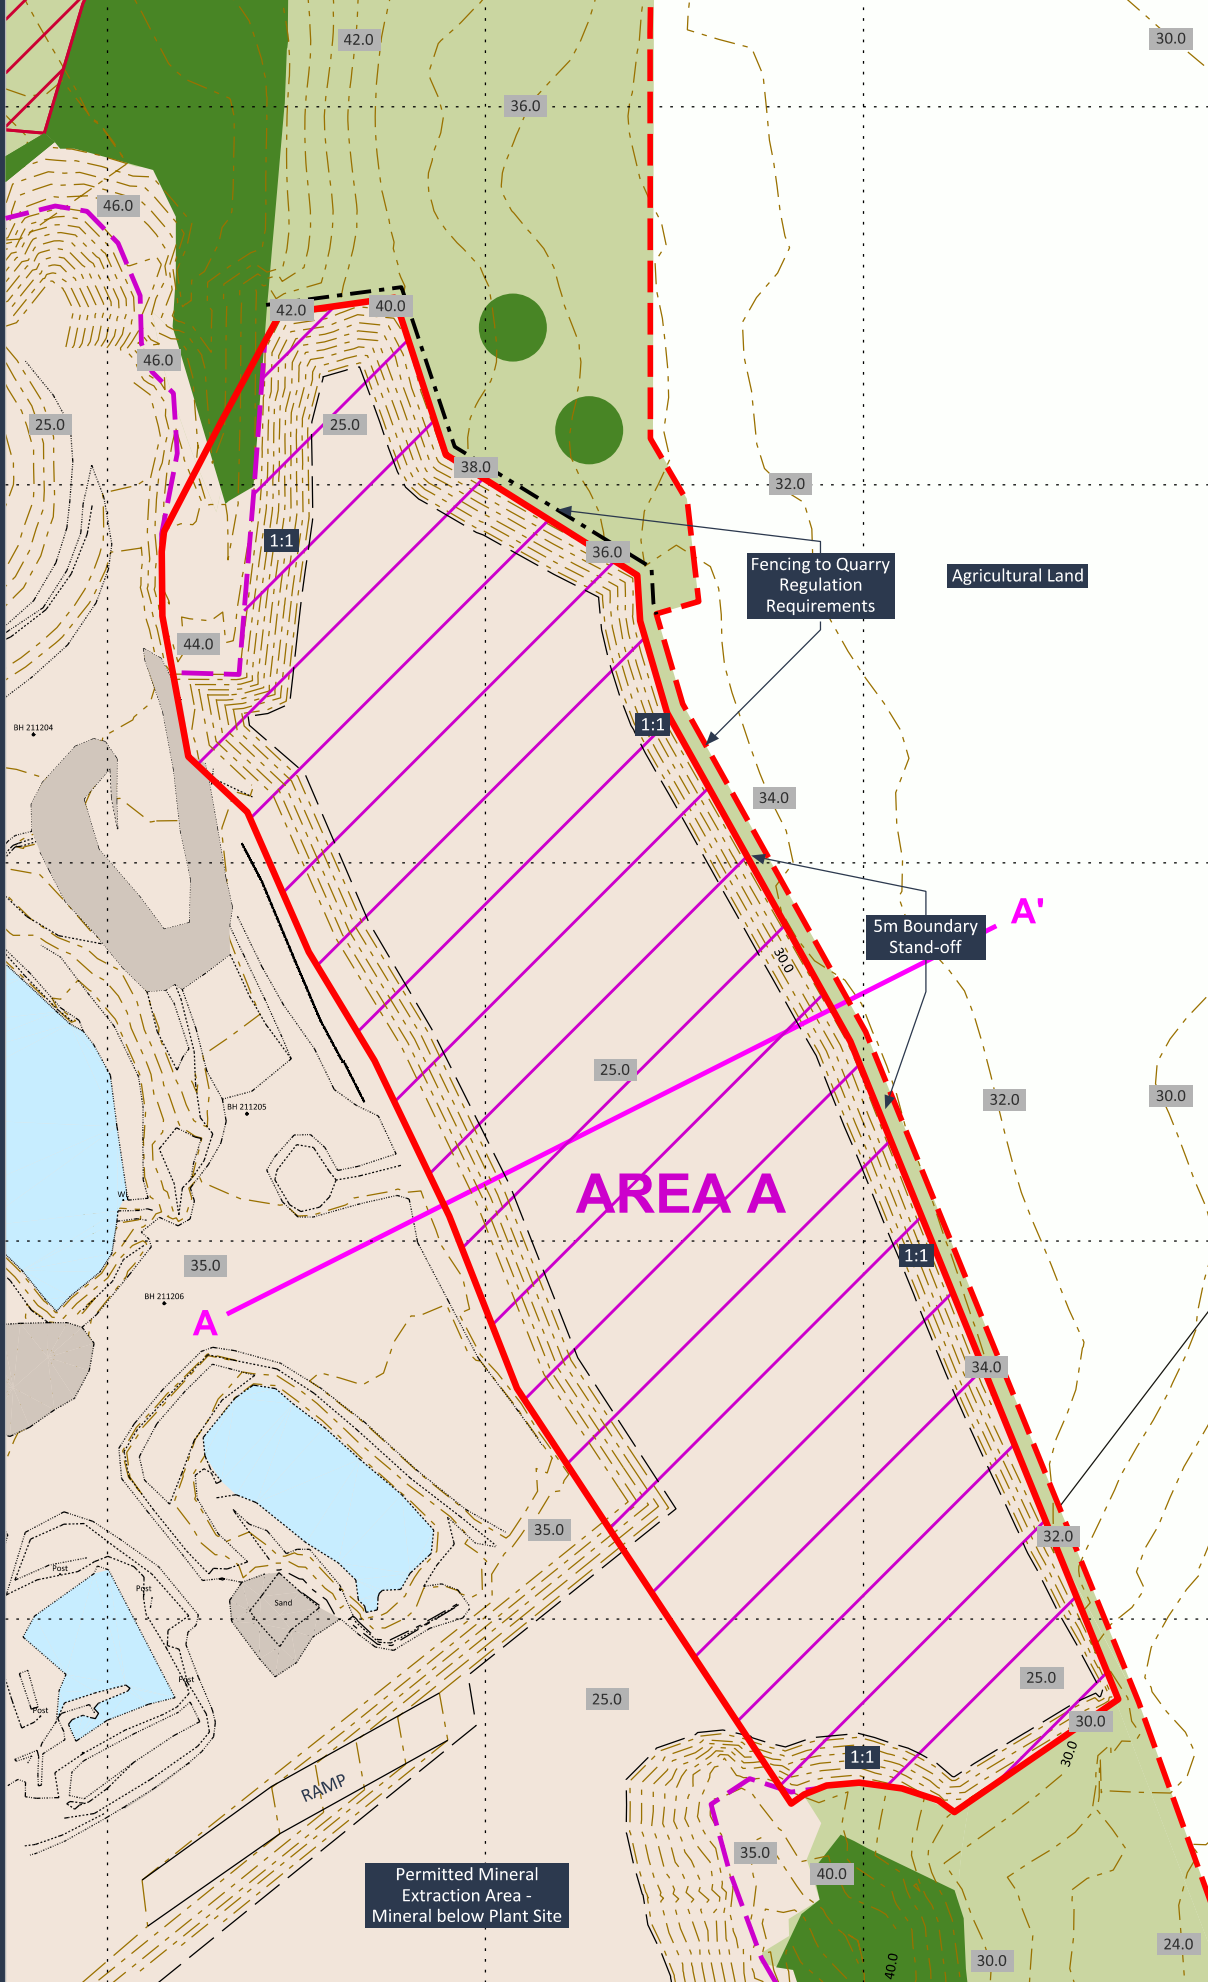

AREA A
Proposed Extraction of Area B - 1:2,000 @A3

LEGEND

- Planning Application Boundary
- Existing ROMP / Planning Permission Boundary
- Quarry Operational / Disturbed Land
- Homestead Garage
- Mount Alyn
- Concrete Batching Plant
- Agricultural Land within the Planning Permission Boundary
- Proposed FQD Contours (2m) and Spot Heights
- On Site Water Bodies
- Surrounding Water Bodies
- Existing Woodland, Trees, and Hedgerows
- Existing Buildings, Structures, Roads and Tracks
- Limit of Extraction
- Fencing To Quarry Regulation Requirements
- Section Locations (see Drawing KD.BLWQ.2.016A)

This drawing illustrates the link between the permitted extraction area and the proposed extraction.

**CHESHIRE & NORTH WALES
SAND & GRAVEL LTD.**



PROJECT:
Ballswood Quarry

TITLE:
Proposed Full Quarry Design FQD: AREAS A & B

REF NO:
KD.BLWQ.2.D.023

DATE:
June 2022

SCALE:
varies @ A3

STATUS:
FINAL



This drawing may not be used without the consent of Kedd Development Limited
Fox Studio, Much Wenlock, Shropshire TF13 6BL
© Crown copyright and database rights [2017] Ordnance Survey 0100031673