


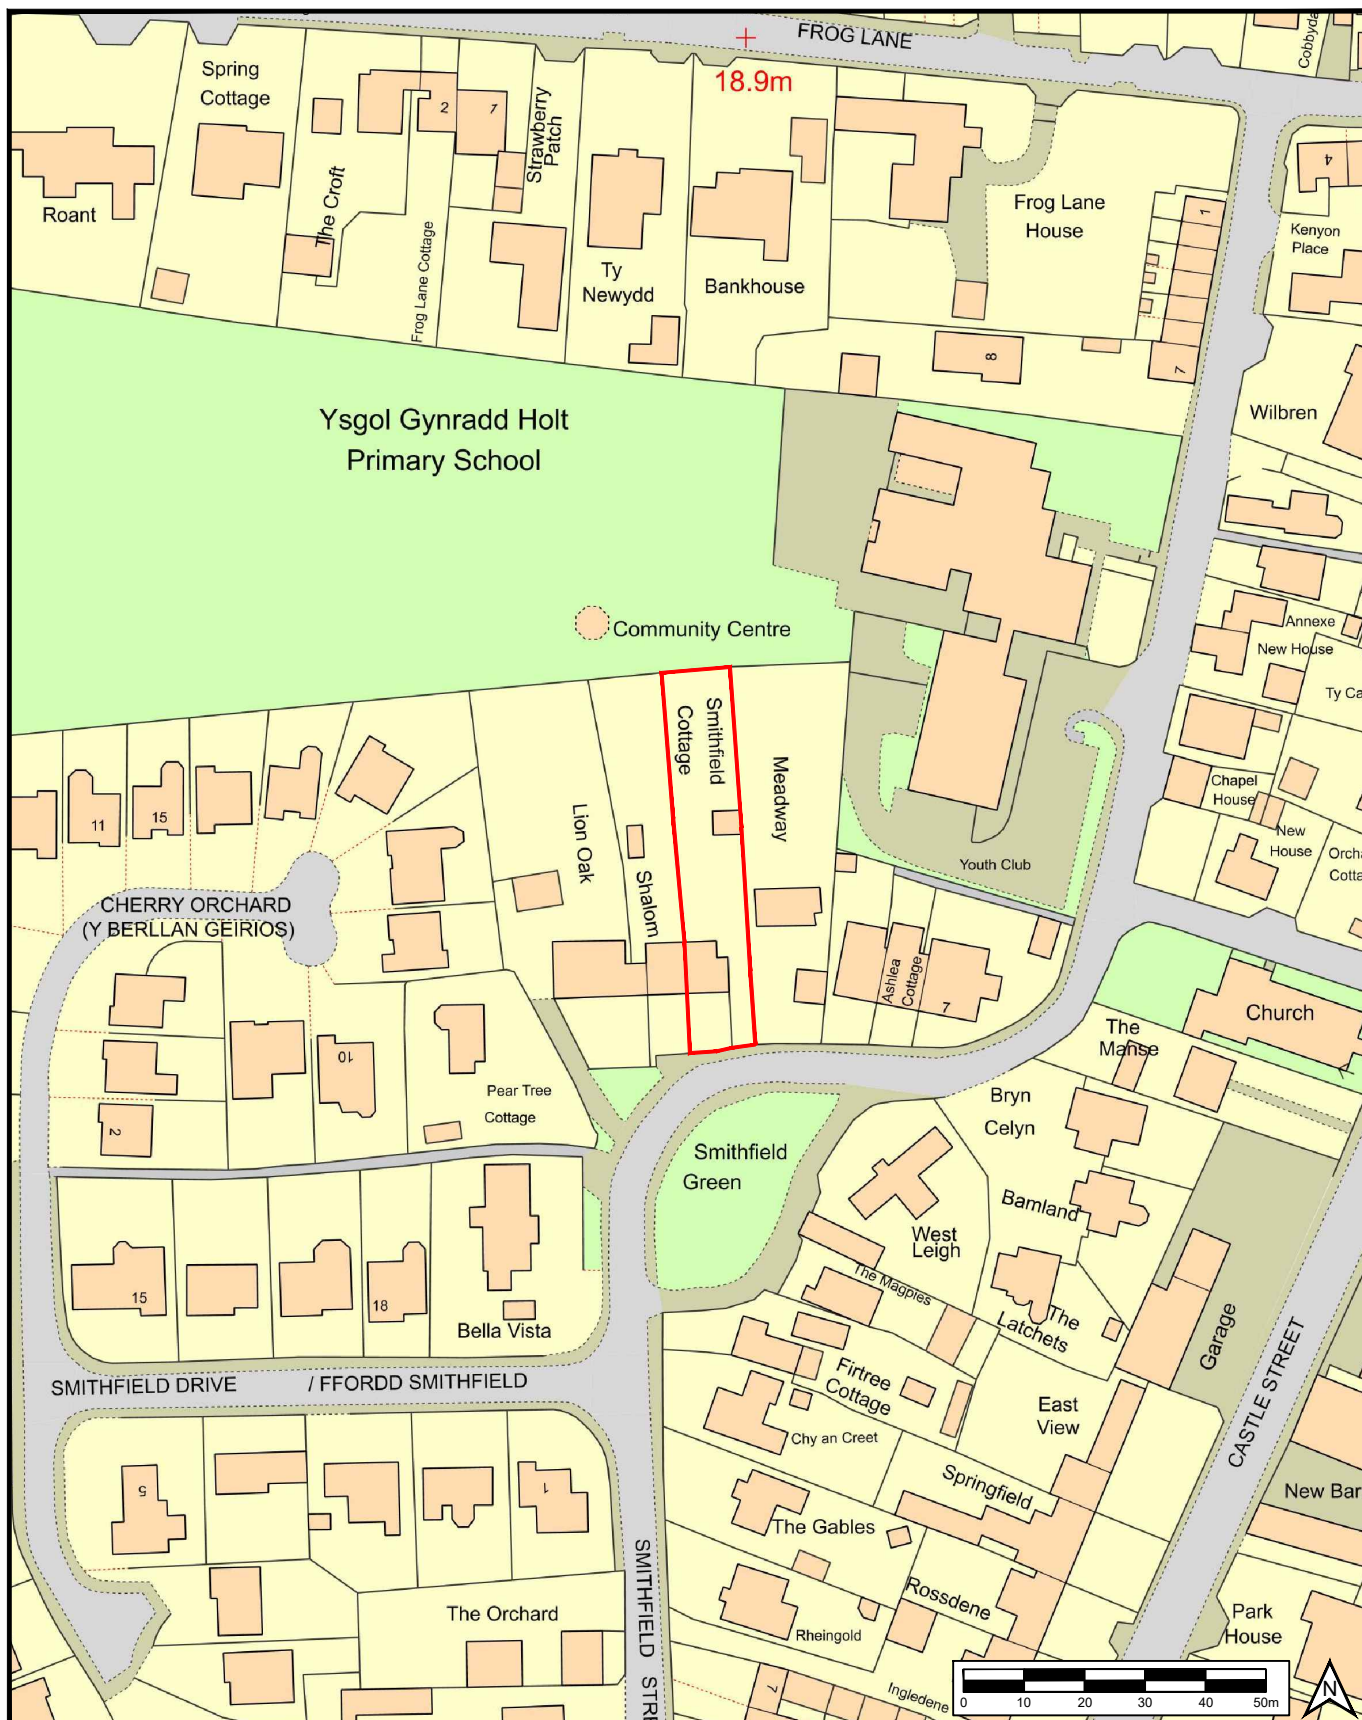

© Crown copyright. All rights reserved. 2021. Licence number 0100031673

Application Site

Figure 1: Site Location Plan

Scale: 1:1,250 @ A4