


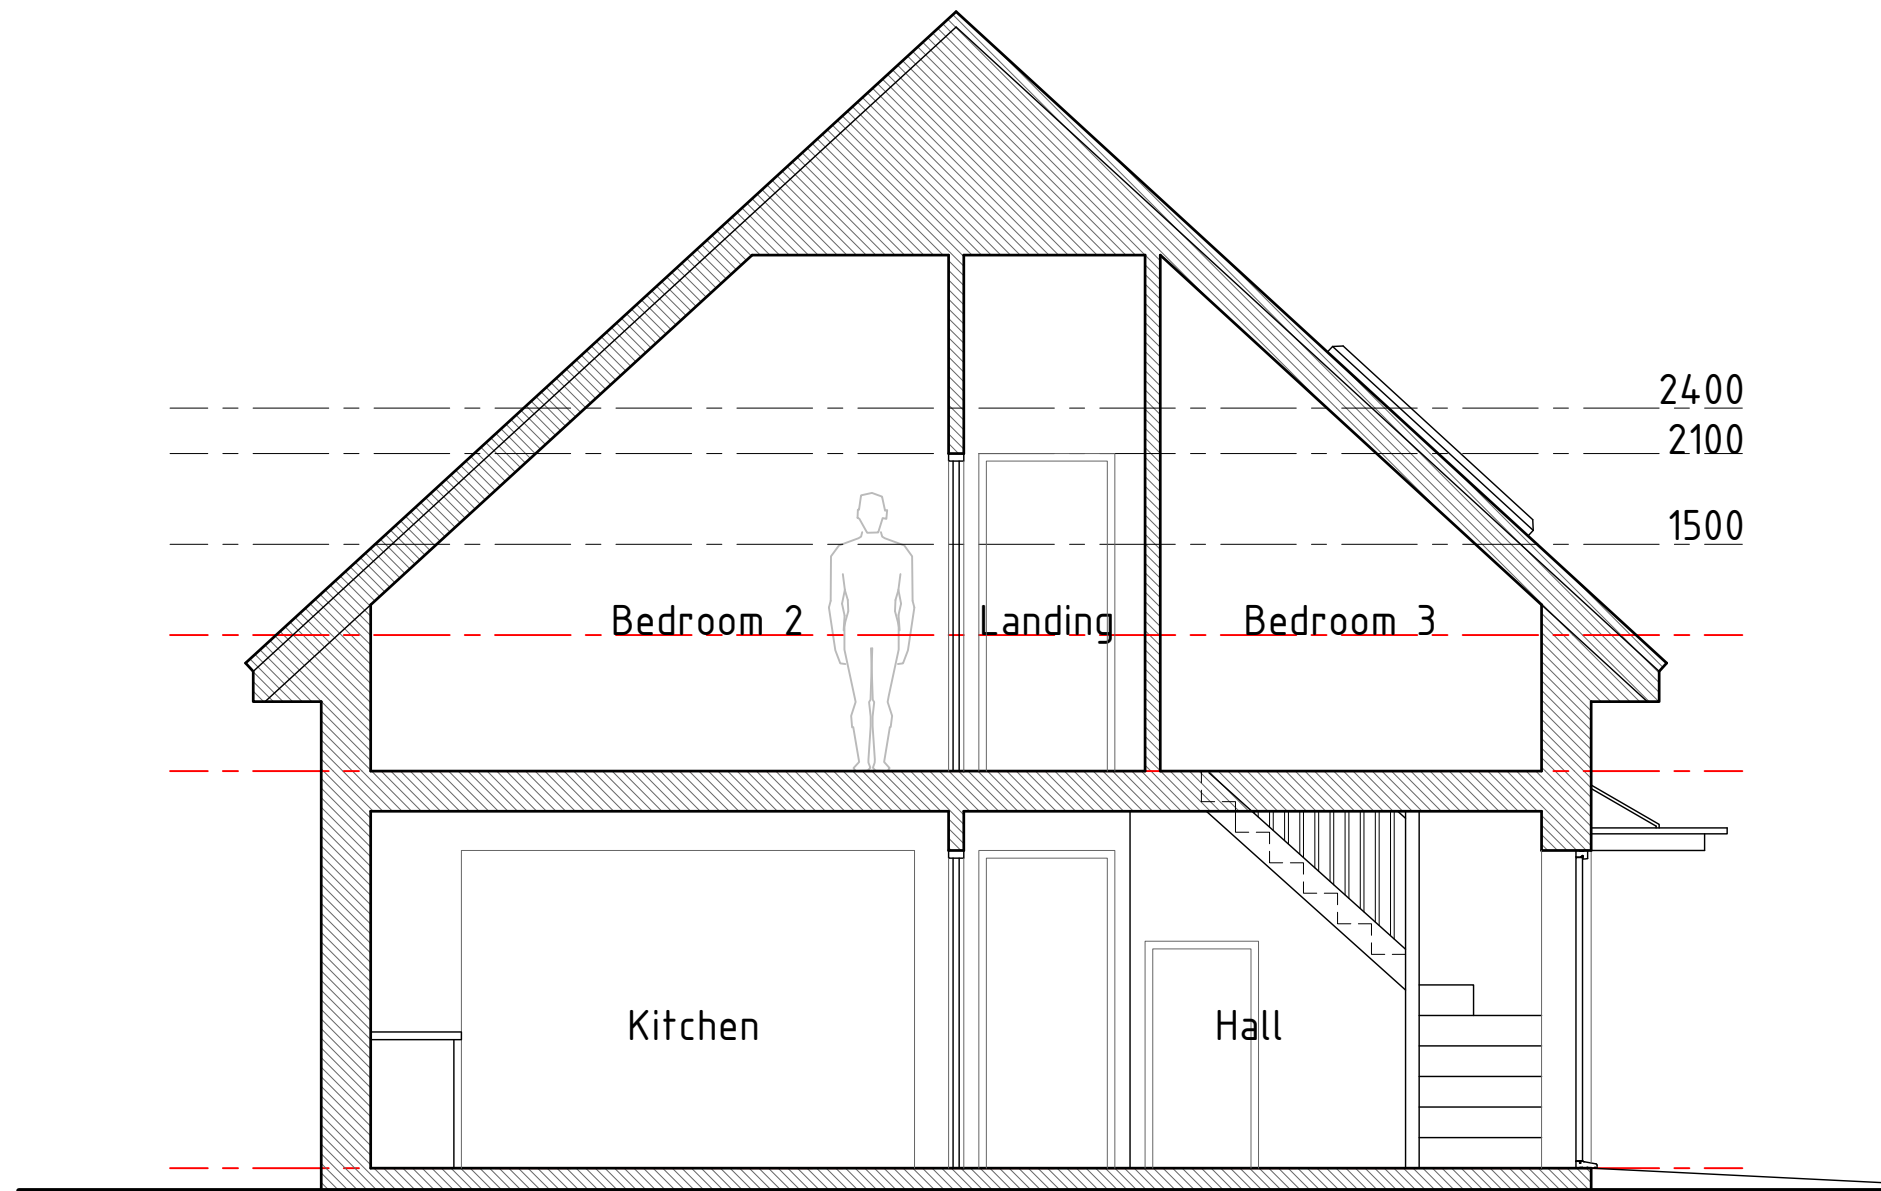

Section AA-01 1:50

Proposed Plot-02

 HDS Architectural Services, The Foundry, 15 Yorke Street, Wrexham LL13 8LW Tel (01978) 345250 www.hdsarchitectural.co.uk	Project; Land North of Bryn Rhedyn Farm, Bronwyffa Road, Legacy, Rhostyllen, LL14 4HY		Dwg No; BRF/PD/09	Date; 13.05.22
	Title; Typical section AA-01	Scale (A3); 1:50	Revision;	