
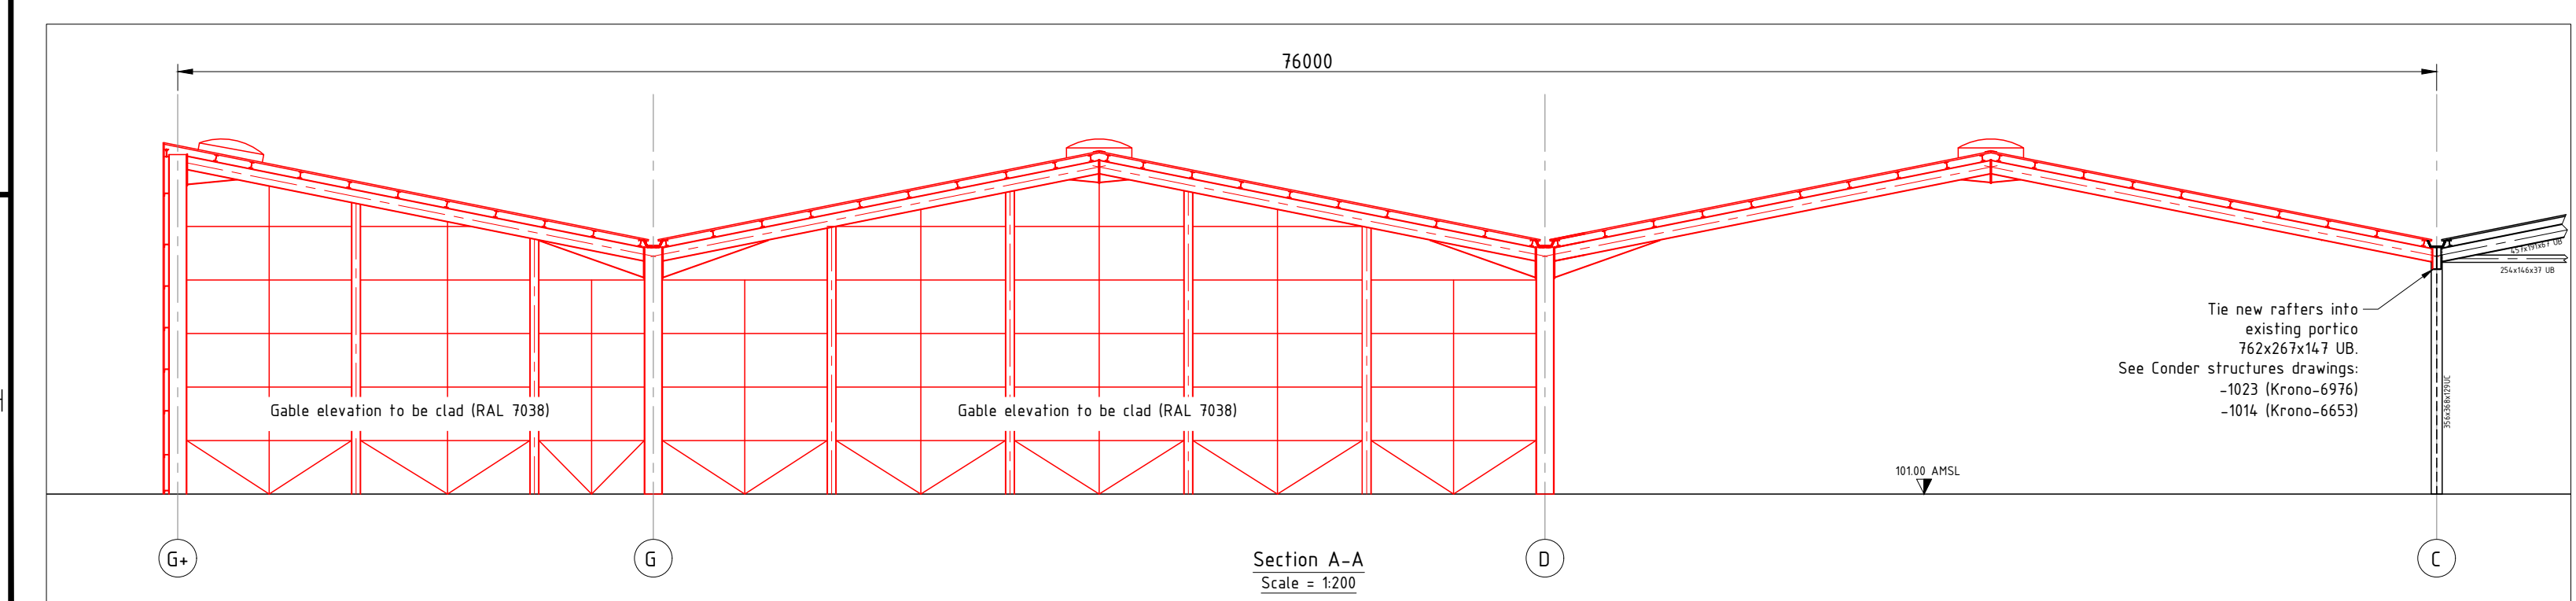
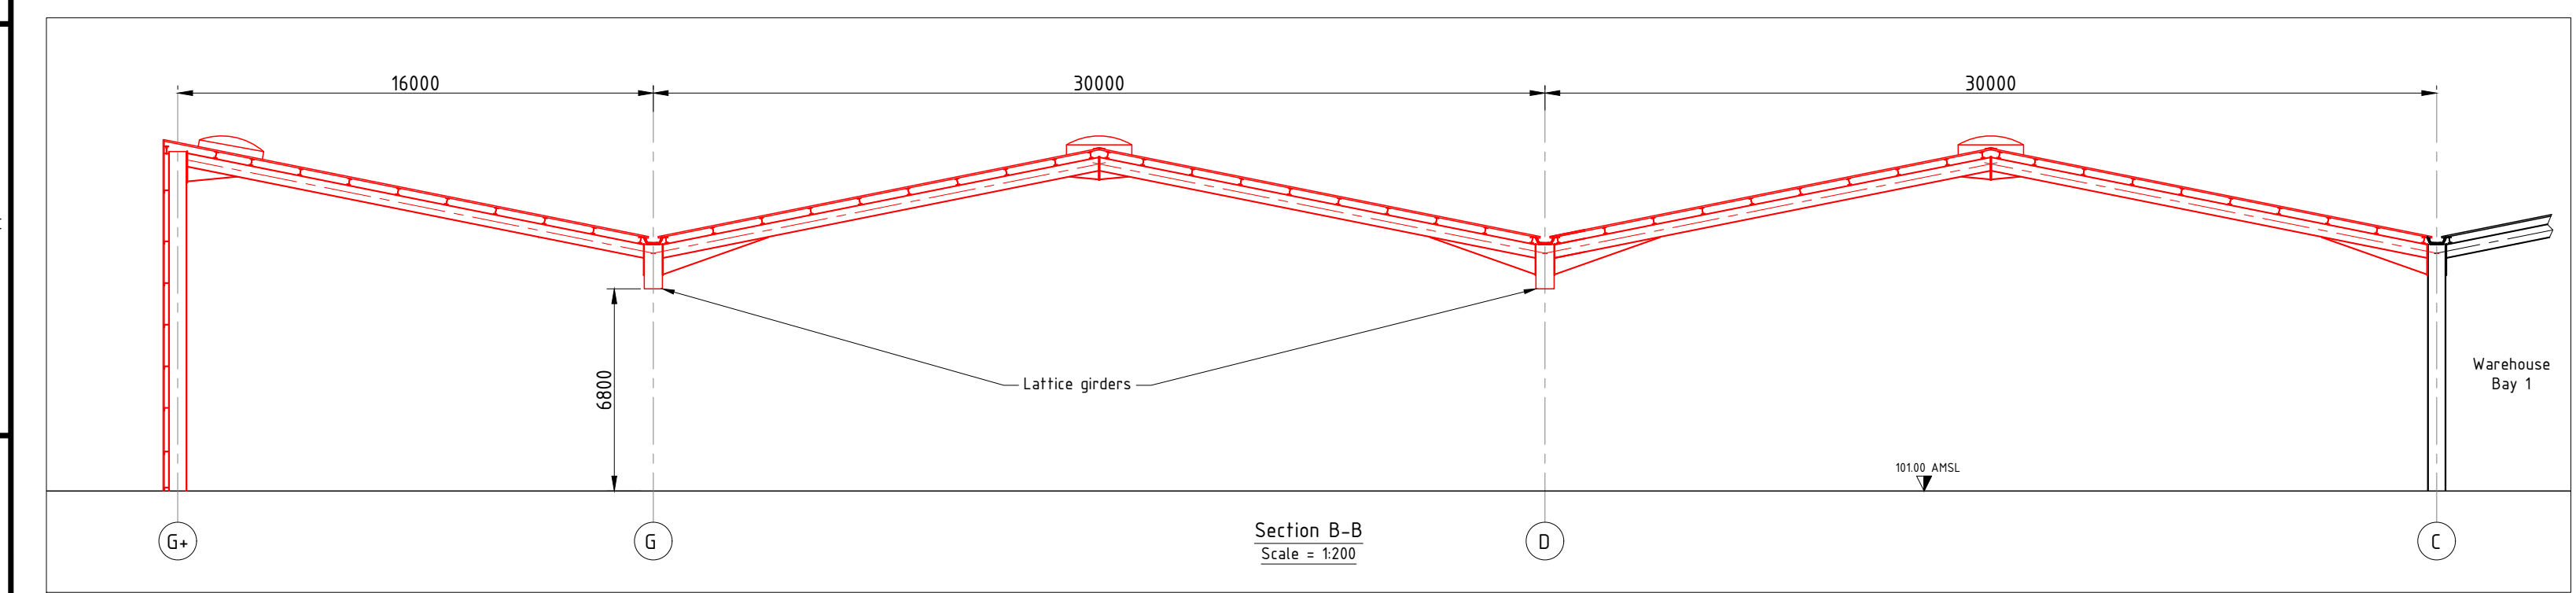
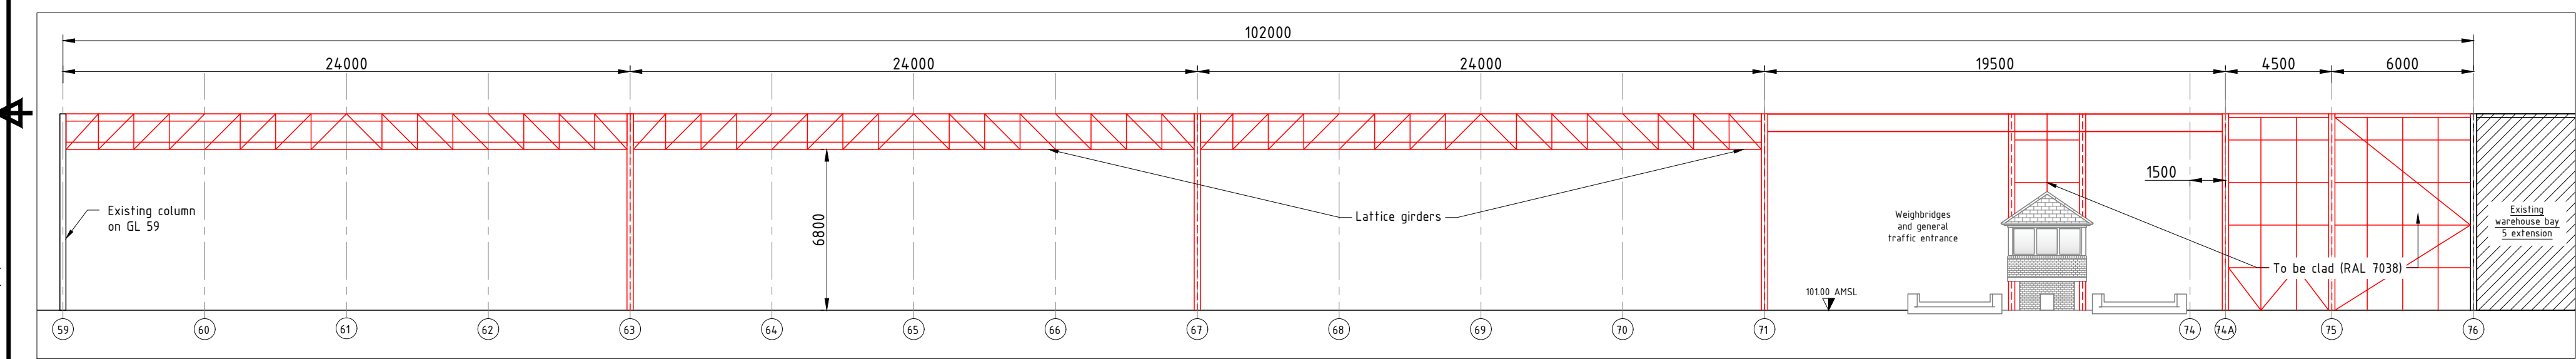


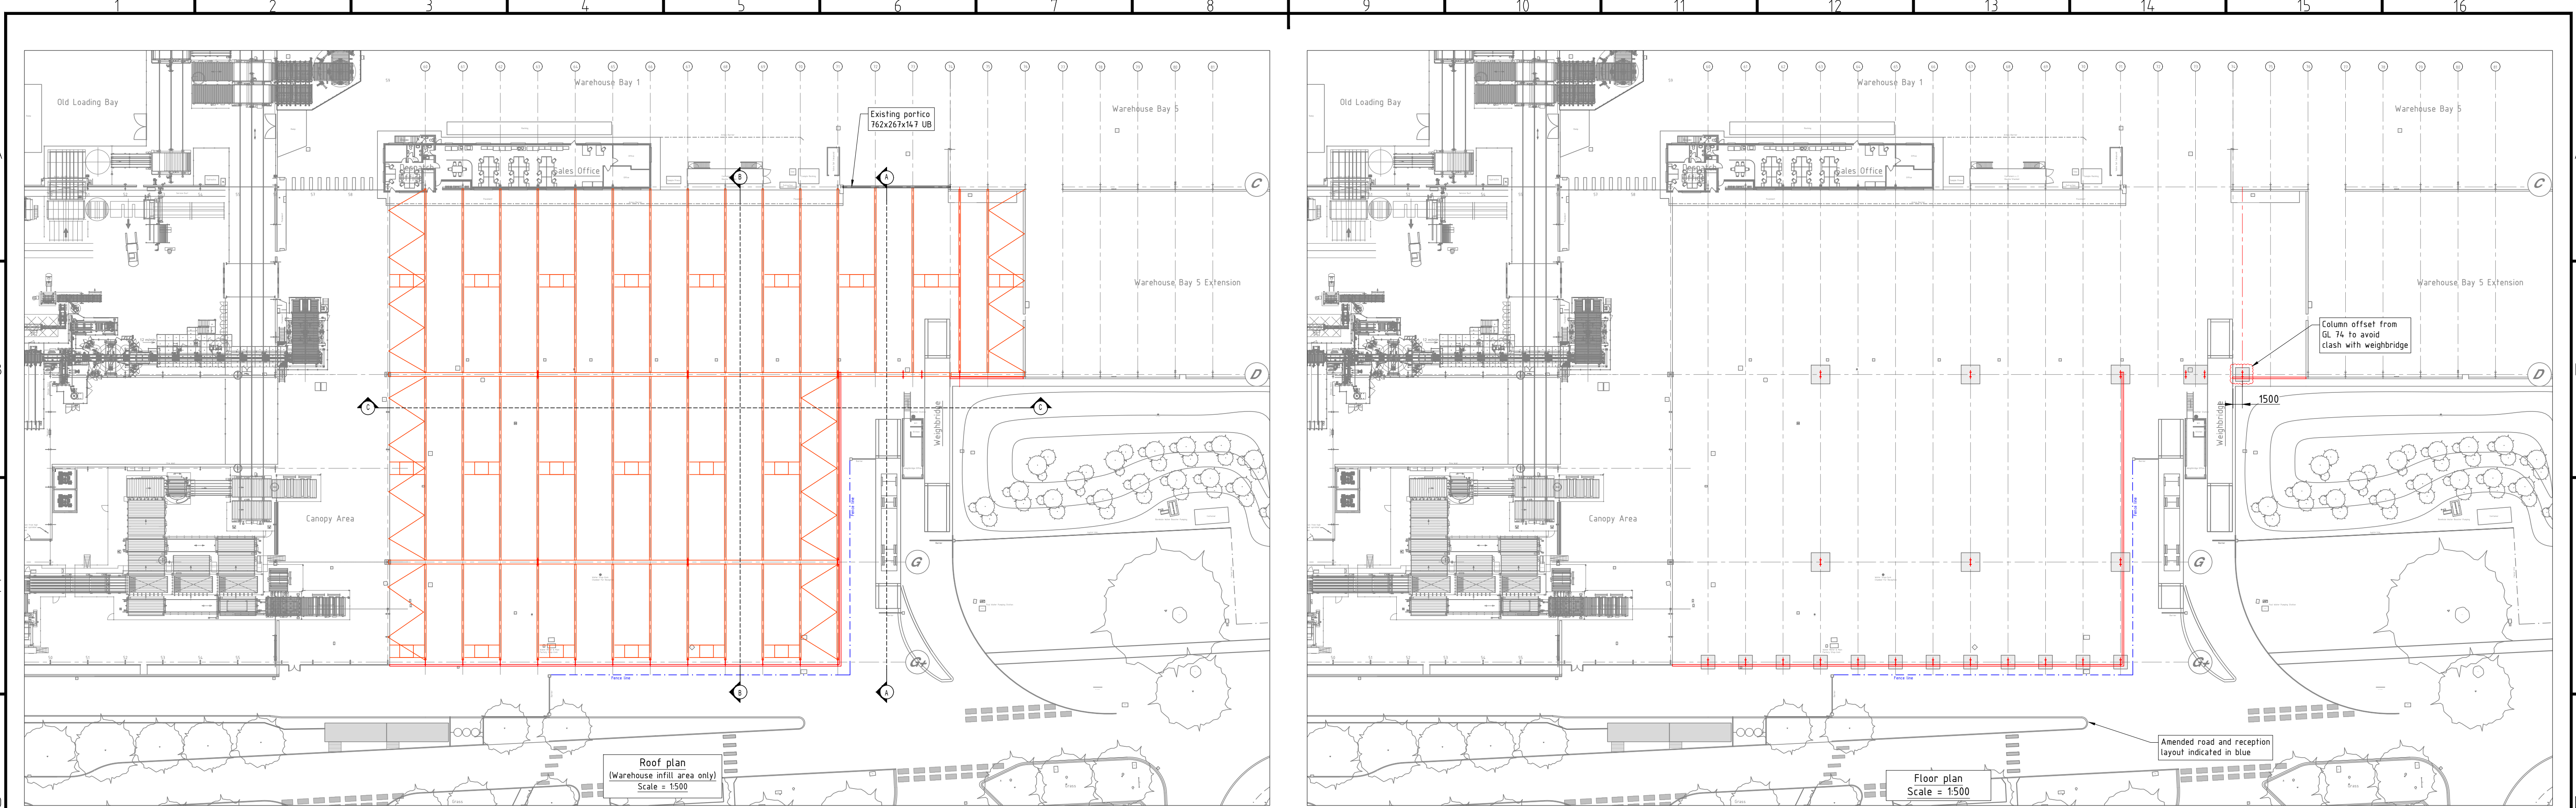

KRONOSPAN STATUS	
Date: 2021-12-20	
STATUS	WANTED APPROVAL
DISTRIBUTION	WANTED APPROVAL
CERTIFIED	WANTED APPROVAL

A		Amendment to reception area		21.02.2022	A.Hilditch
Index	Modification	Date	Name	Scale	1:200 1:500
Status		Date	Name	Size	Scale
Project leader		26.11.2021	M.Titcombe	A1	1:200
Drawn		26.11.2021	A.Hilditch	origin	ISO
Checked					
Project number		Project name			
Description		Covered loading bay Steelwork proposal			
Drawing number		7000_699			
Index		A			
Sheet/Number		1/1			