




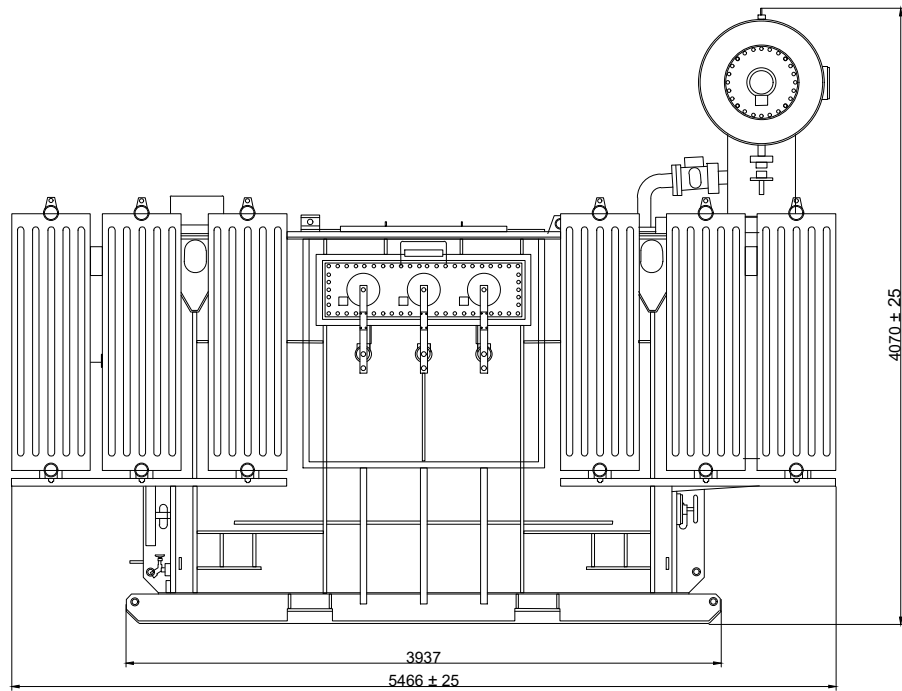


ELEVATION

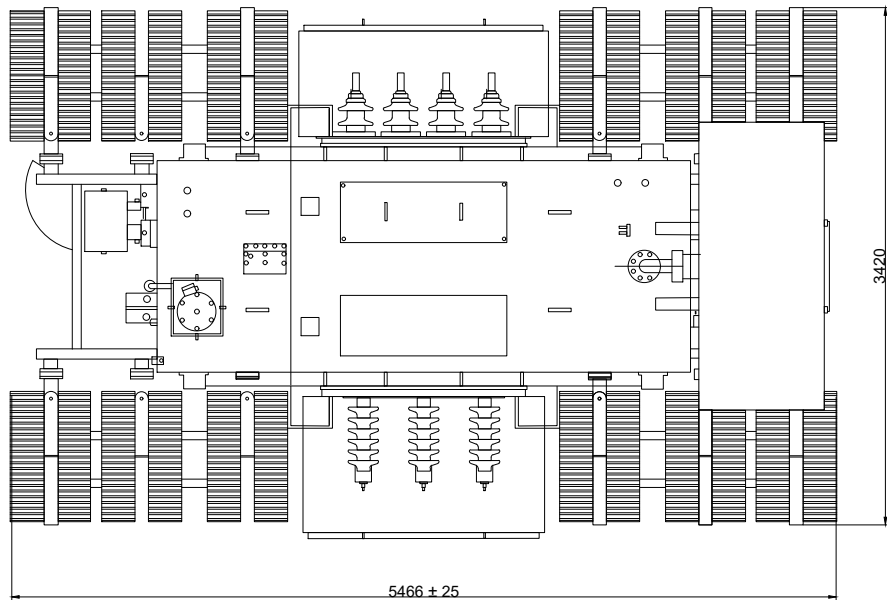

PLAN

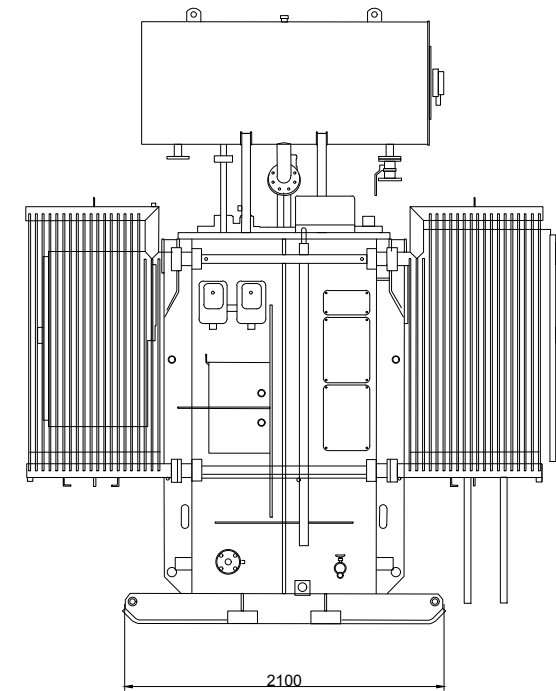

ELEVATION

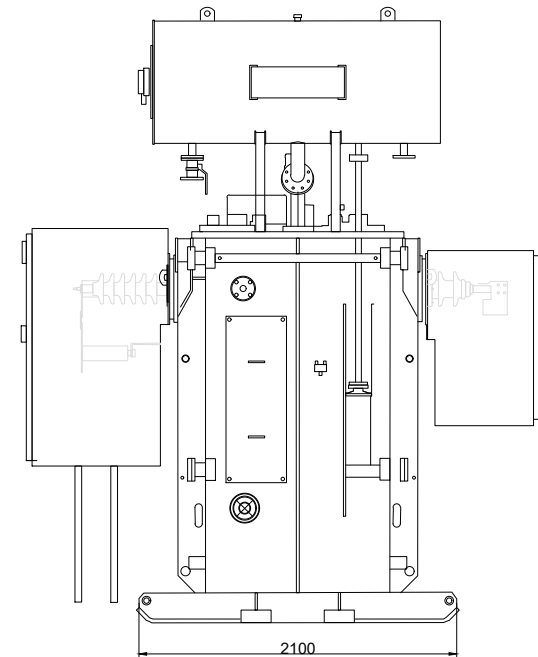

ELEVATION



SCALE 1:50



Conrad Energy, Suites D & E,
Windrush Ct, Blacklands Way, Abingdon, OX14 1SY
Tel: 01235 427290

ALL DIMENSIONS TO BE CHECKED ON SITE.
WORK TO FIGURED DIMENSIONS ONLY.
REPORT DISCREPANCIES TO CEL AT ONCE BEFORE PROCEEDING
COPYRIGHT ACT APPLIES

Planning



Rev.

. .
. .
. .
. .

Date.

. .
. .
. .
. .

By.

. .
. .
. .
. .

Project Title:

STANDARD DETAIL

Drawing Title:

Transformer

Scale: 1:50@ A3

Date: January 2022

Drawing No:

CEL-STD-TX-166

Plot date: 20-Jan-22

Drawn: ST

Checked: ST

Rev: