


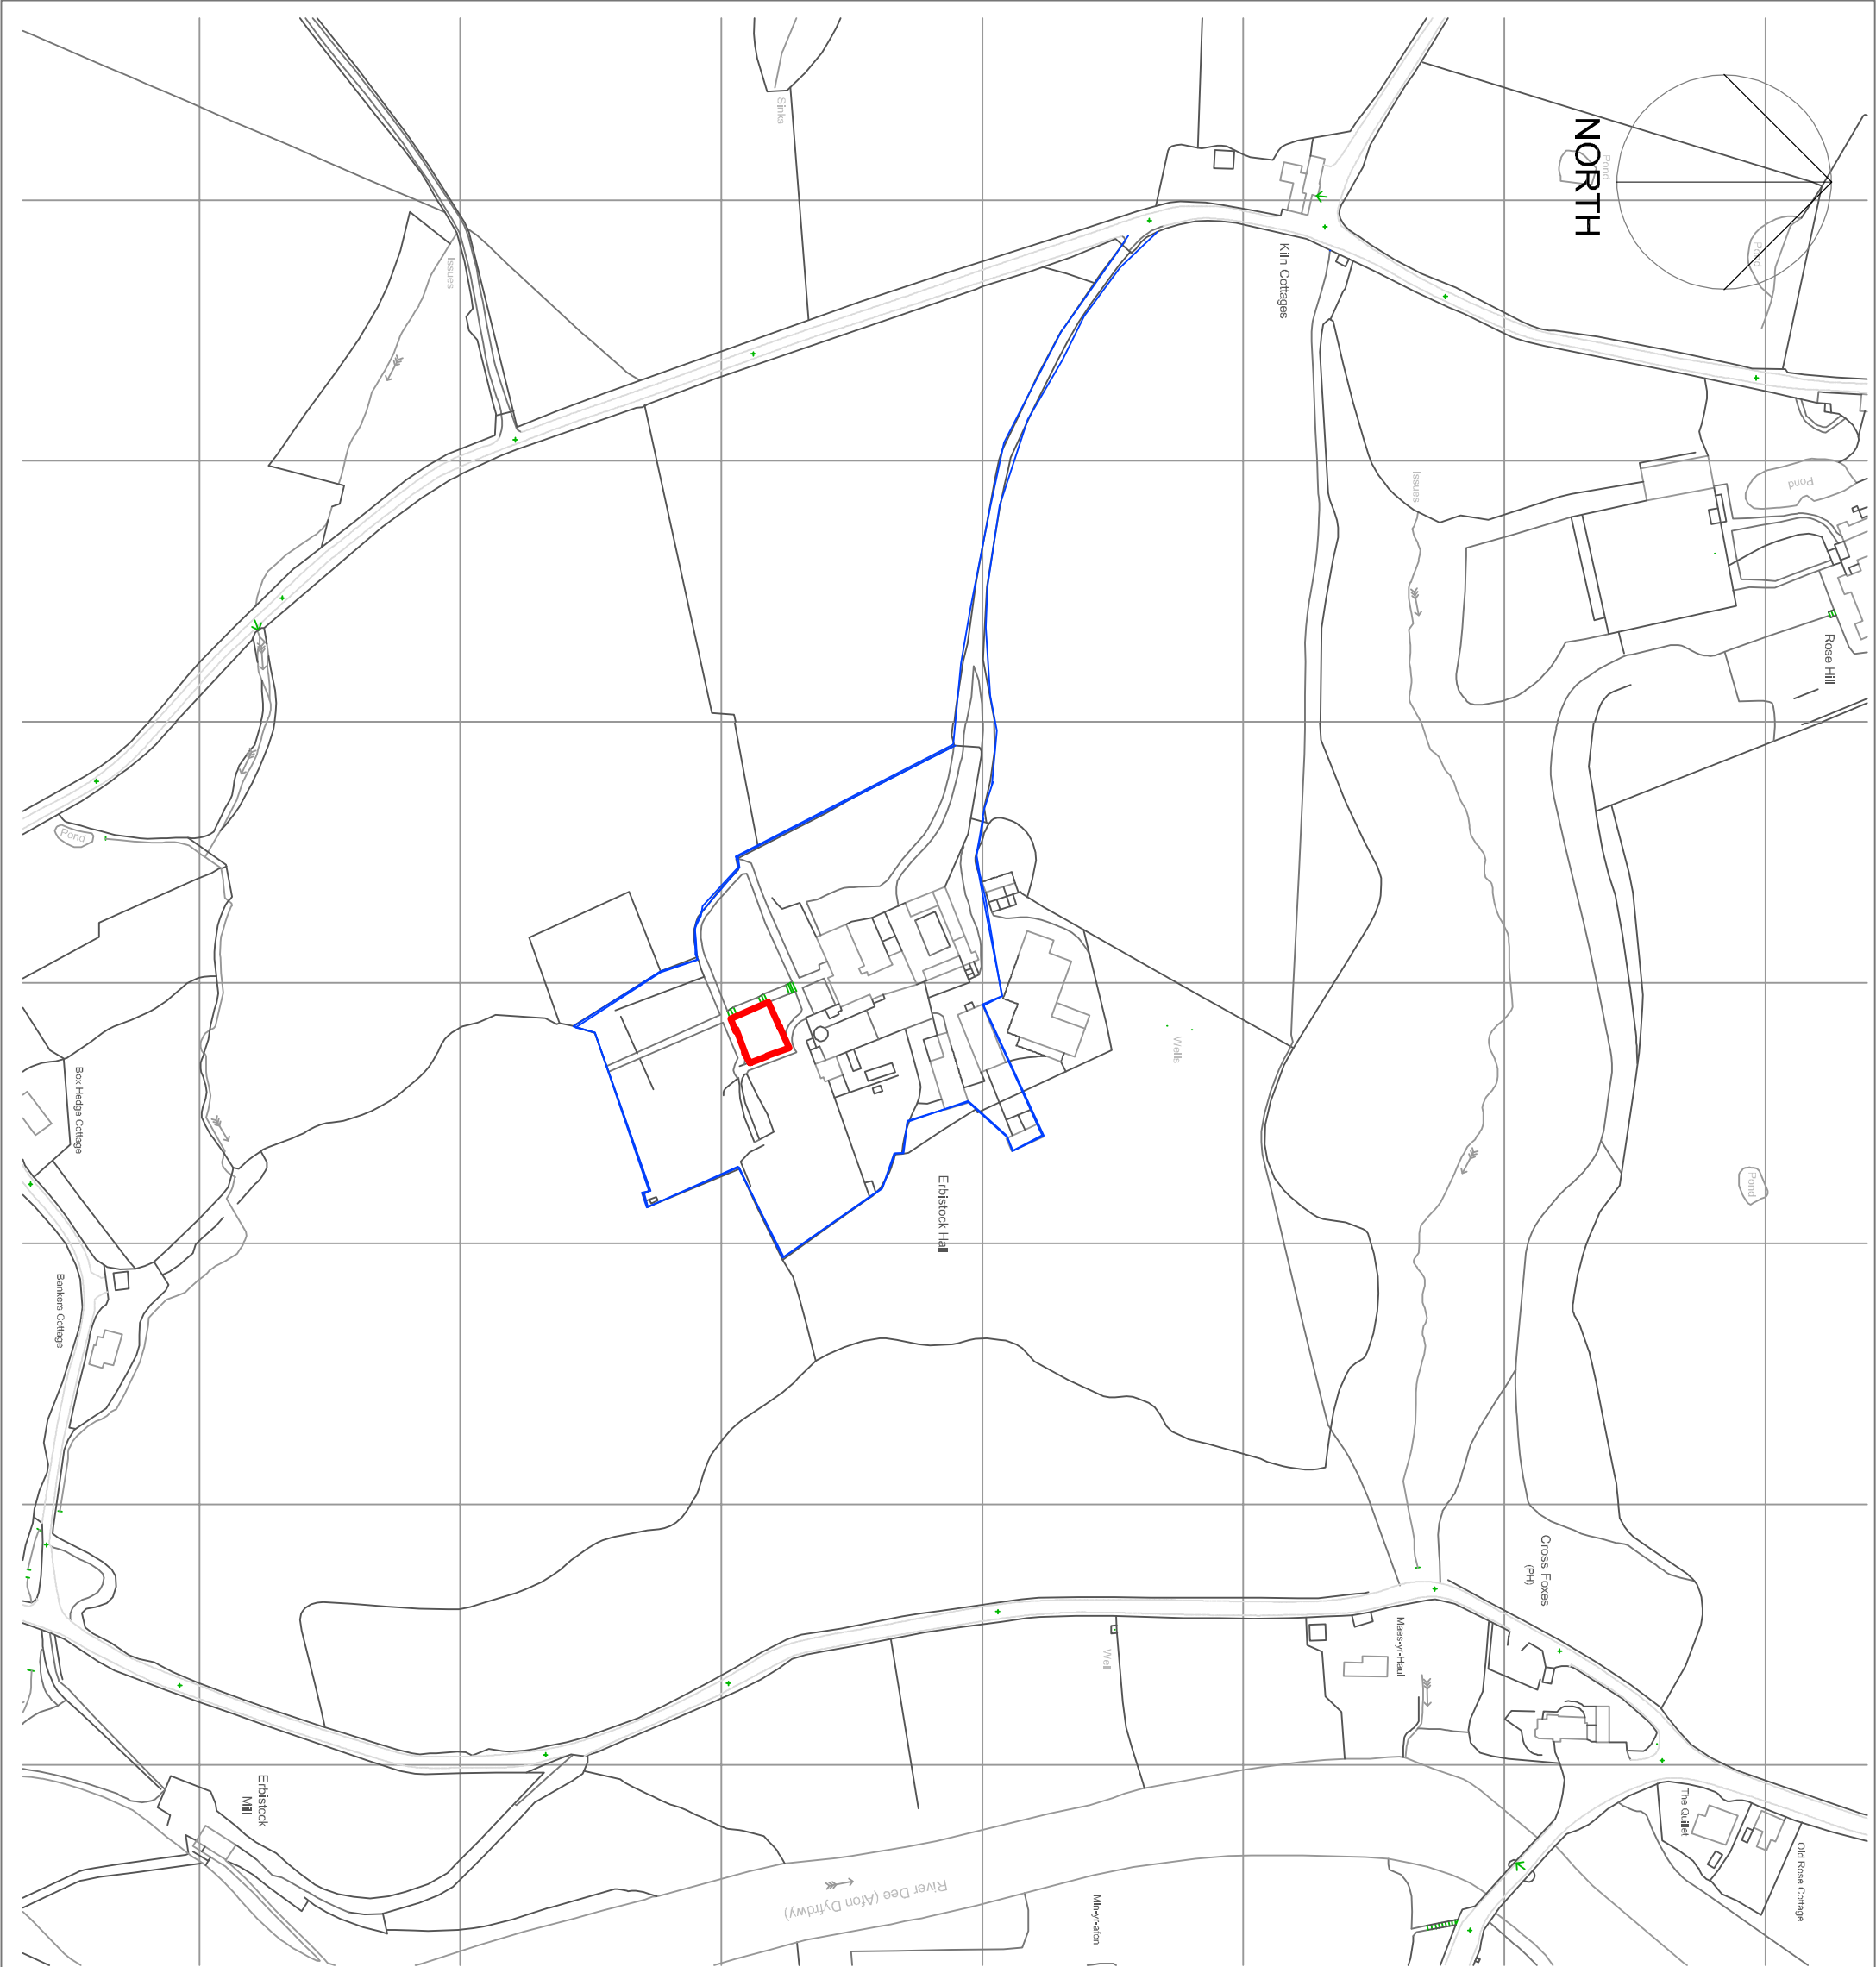

1 - planning

Stage:

Revisions & dates:	
Title: LOCATION PLAN	
Dwg. No: P001	Revision: -
Date: 01.03.2022	Scale: 1:2500 @A3
Job No: 2112	Client: -
Erbistock Hall	
THIS DRAWING IS SUBJECT TO COPYRIGHT WHICH VESTS IN CLARE CRAVEN ARCHITECTURE LLP. NO PORTION MAY BE REPRODUCED WITHOUT CONSENT.	
CLARE CRAVEN ARCHITECTURE LLP PLAS NEWYDD, TREFNANT, DENBIGH LL16 5UN Tel: 01745 730 601 Fax: 01745 730 252 Email: clare@plasnwydd.net	

NOTES

DO NOT SCALE DIMENSIONS OFF THIS DRAWINGS. ALL DIMENSIONS TO BE CHECKED ON SITE.

SURVEY CARRIED OUT BY OTHERS. DRAWING TO BE READ IN CONJUNCTION WITH THE HEALTH AND SAFETY PLAN.

ERRORS IN THE DRAWING TO BE REPORTED TO ARCHITECT IMMEDIATELY.