

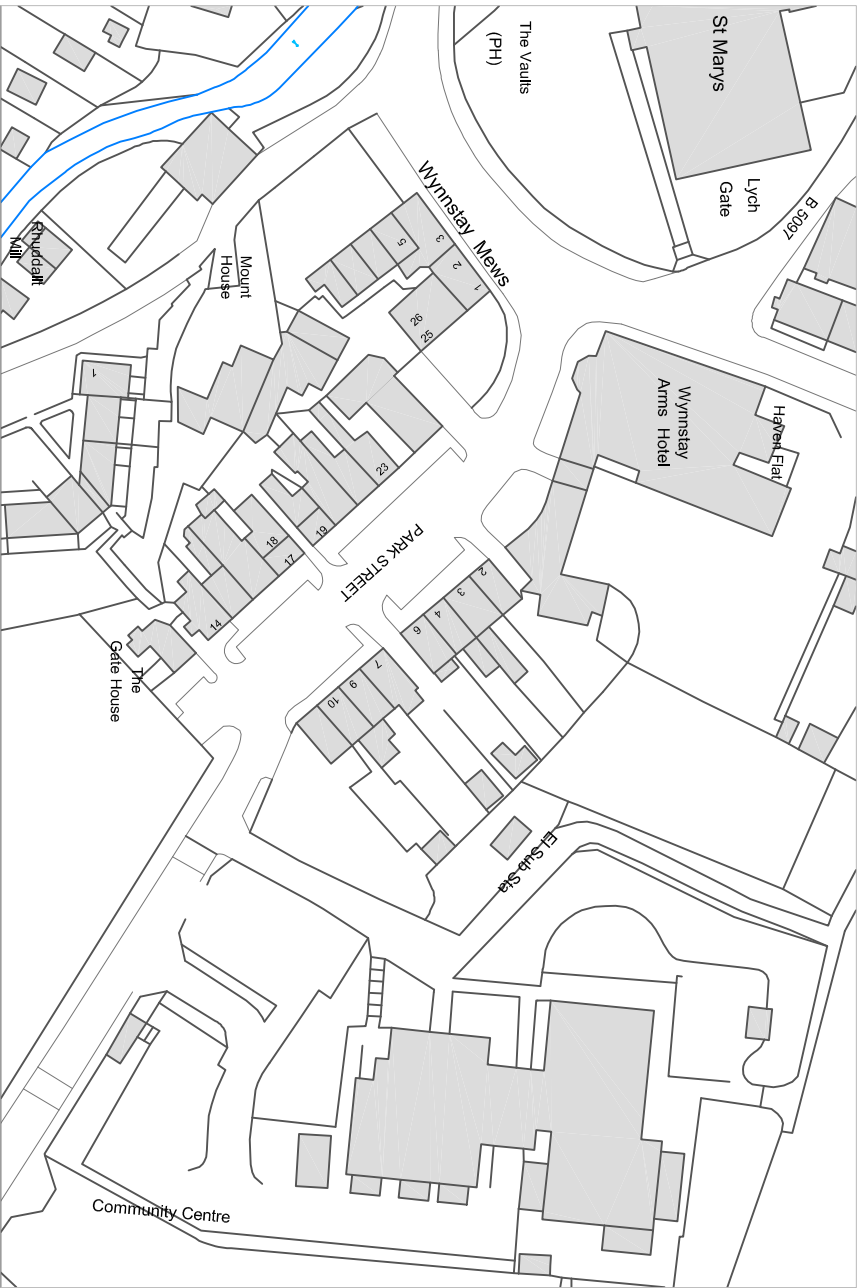


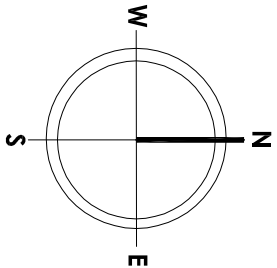

Mapping contents © Crown copyright and database rights 2022 Ordnance Survey 100035207

LOCATION PLAN
1 : 1250

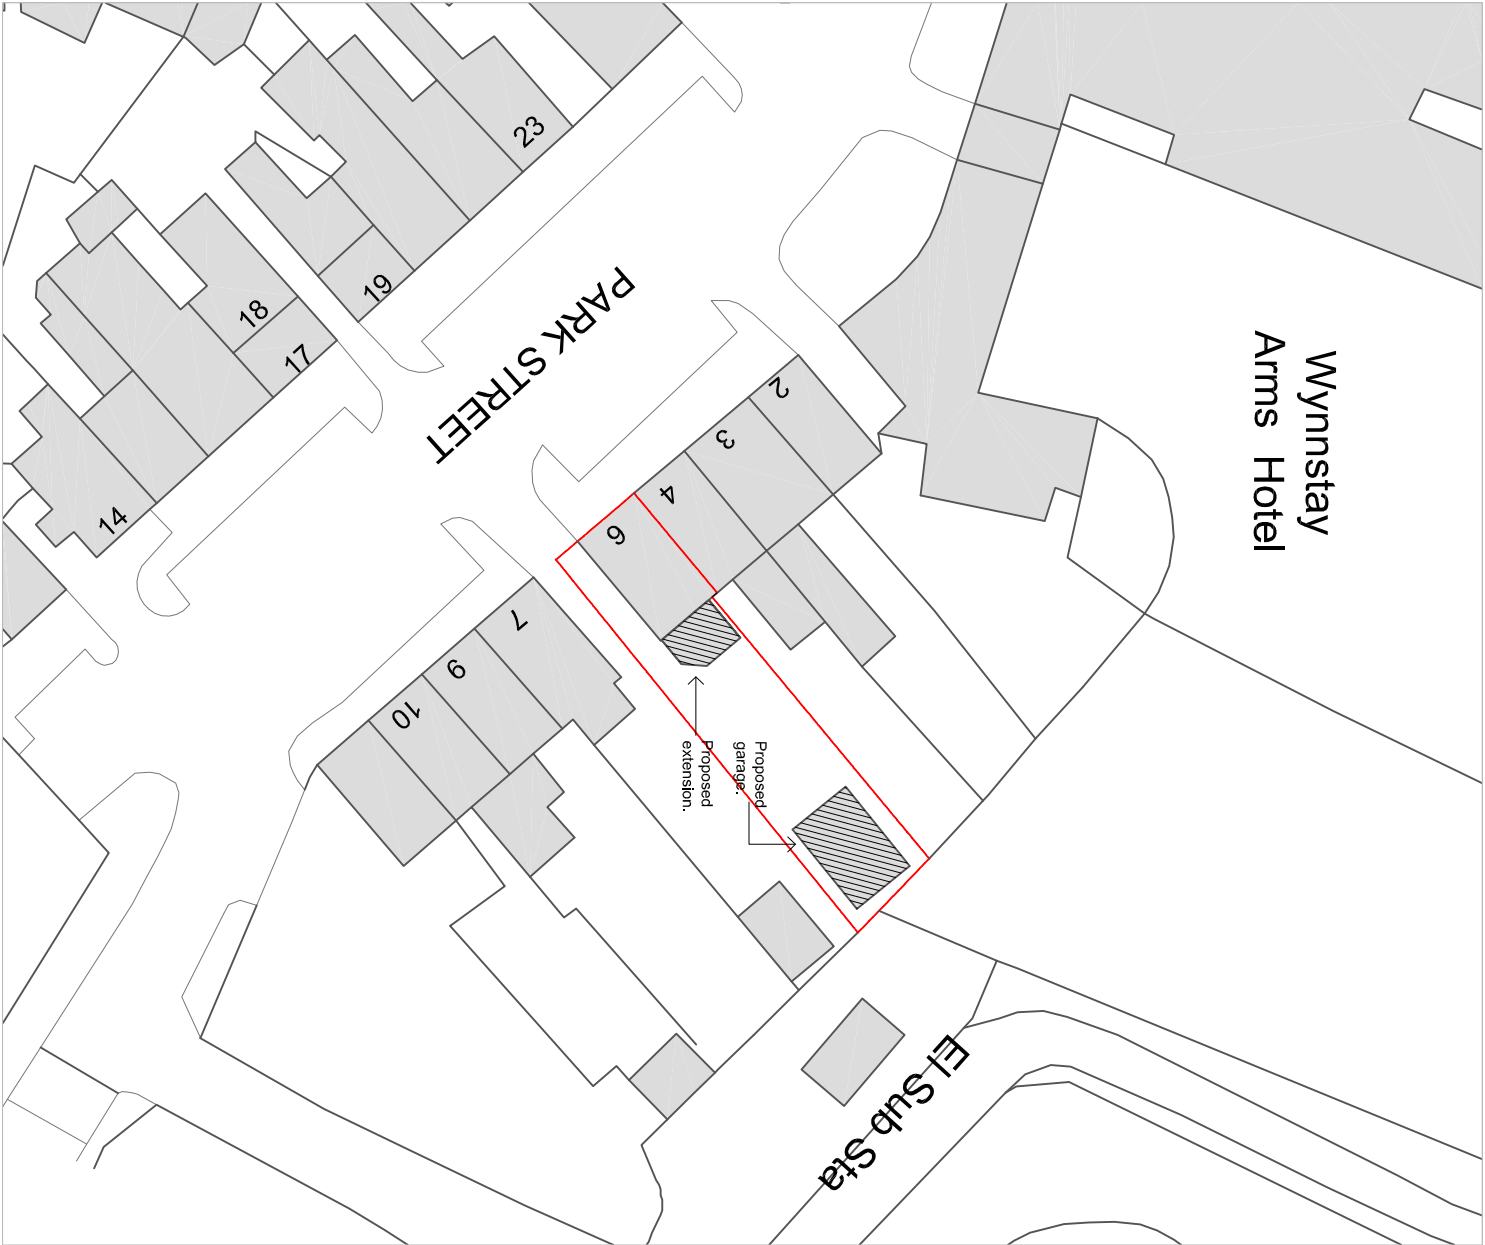

CHRIS HARDAKER ARCHITECTS
Bryngwilla Lodge Gledrid Oswestry
Shropshire SY10 7AY Tel: (01691) 671000
Drawing No: 312/00
Job: Alterations to 6 Park Street
Rudbon for Mr & Mrs Owens
Date: March 2022

Title: Block & Location Plans
Scale: 1:500 & 1:1250 @ A3