

N.B. Please do not scale from these drawings.
All dimensions to be taken on-site. If in doubt - ask.

NOTES



New timber windows to follow sectional details of existing

One-way mirror glass on outside, mirror side out

Secondary glazing in hardwood frames with oiled finish, opening inwards for cleaning. Secondary glazing frames to follow external framing.

100mm gap between mirror glass and secondary glazing for sound insulation

External timber frames to be hardwood with oiled finish.

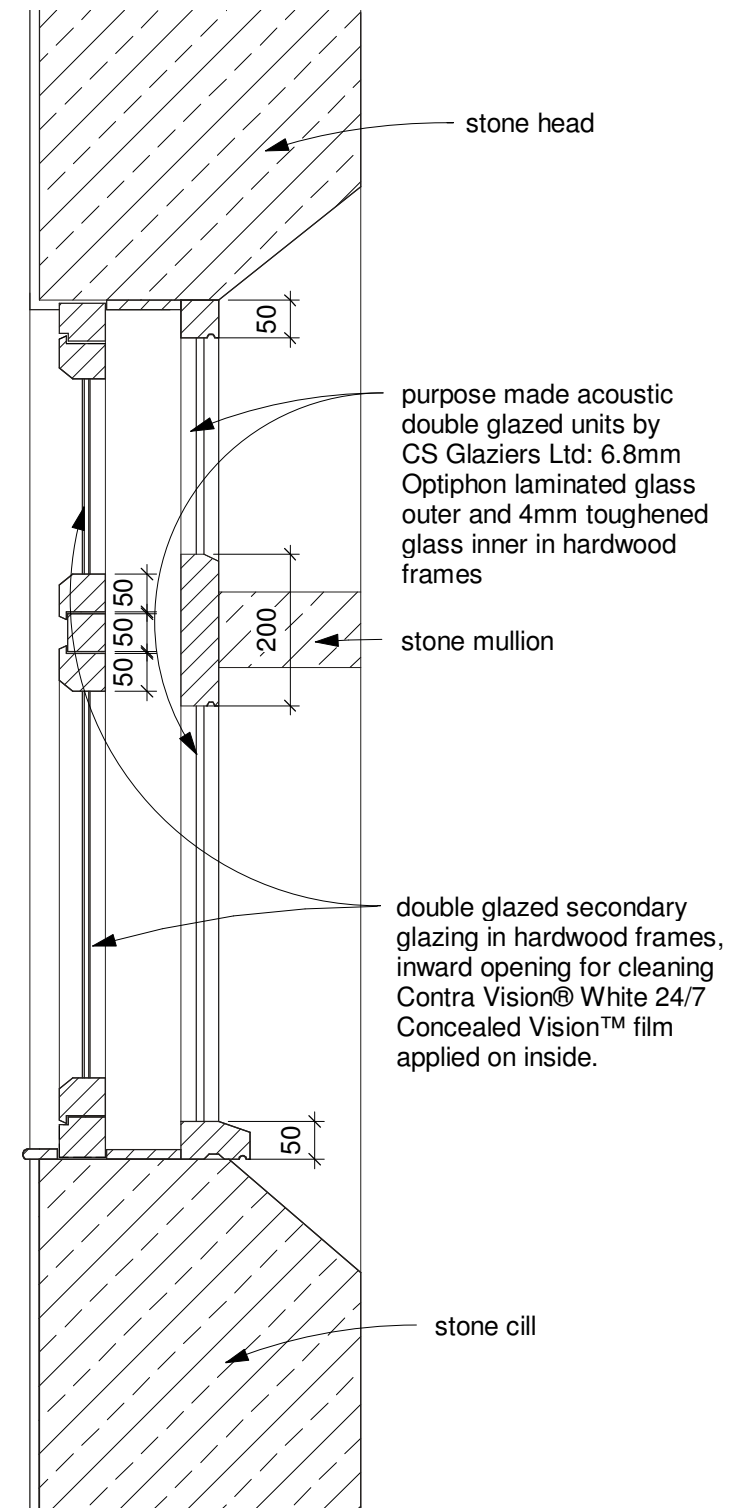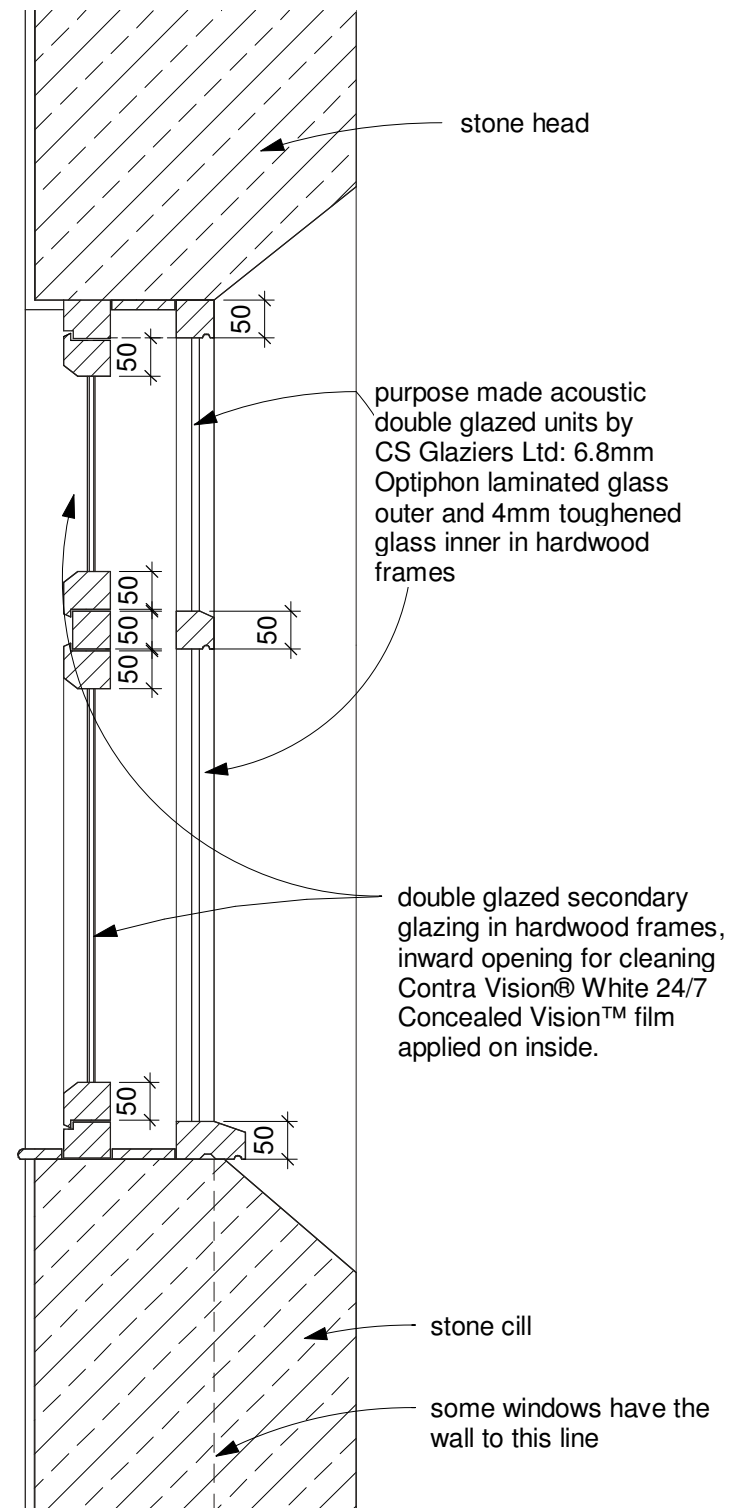

A	Glazing specification added	16/6/22
Rev.	Revision Description	Date

Anne Netherwood Chartered Architect
11 Cottage Fields, St Martins, Osewstry, Shropshire SY11 3EJ
Tel 44(0)1691 778 495
44(0)7580 162 344
e-mail: anne@annenetherwood.co.uk
web: www.annenetherwood.co.uk

Project	Ruabon StationHouse, Ruabon		
Title	Typical window sections - Platform side		
Scale @ A3	Drawn By	Checked By	Date
1 : 10	AN	-	15/6/22
Job No.	22-06	Sheet No.	A604
		Rev.	A