
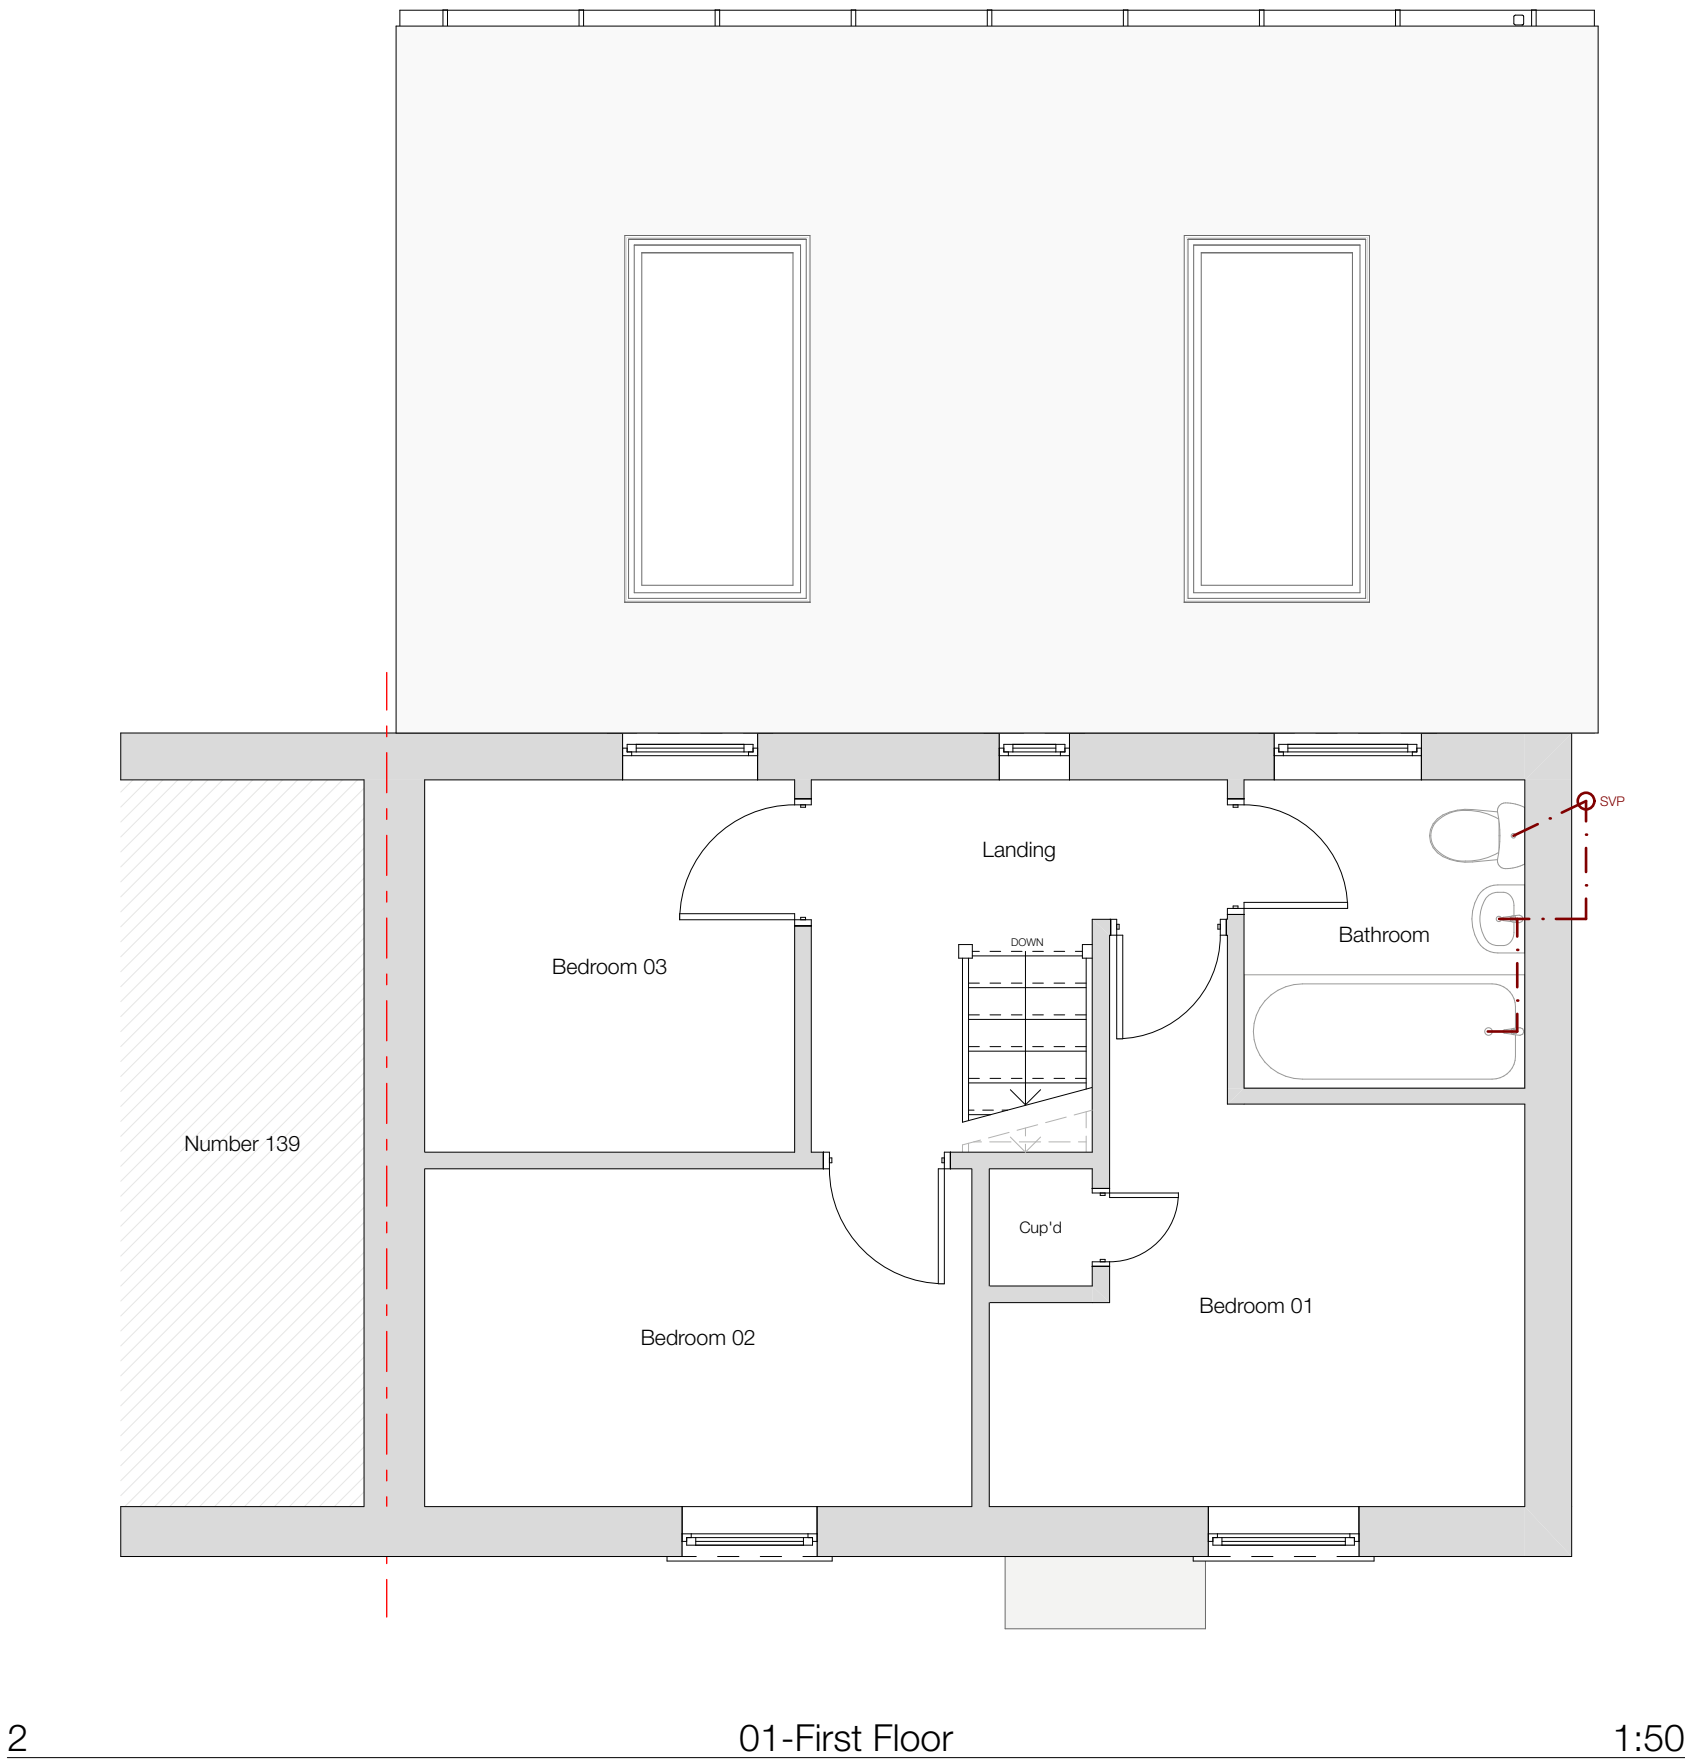


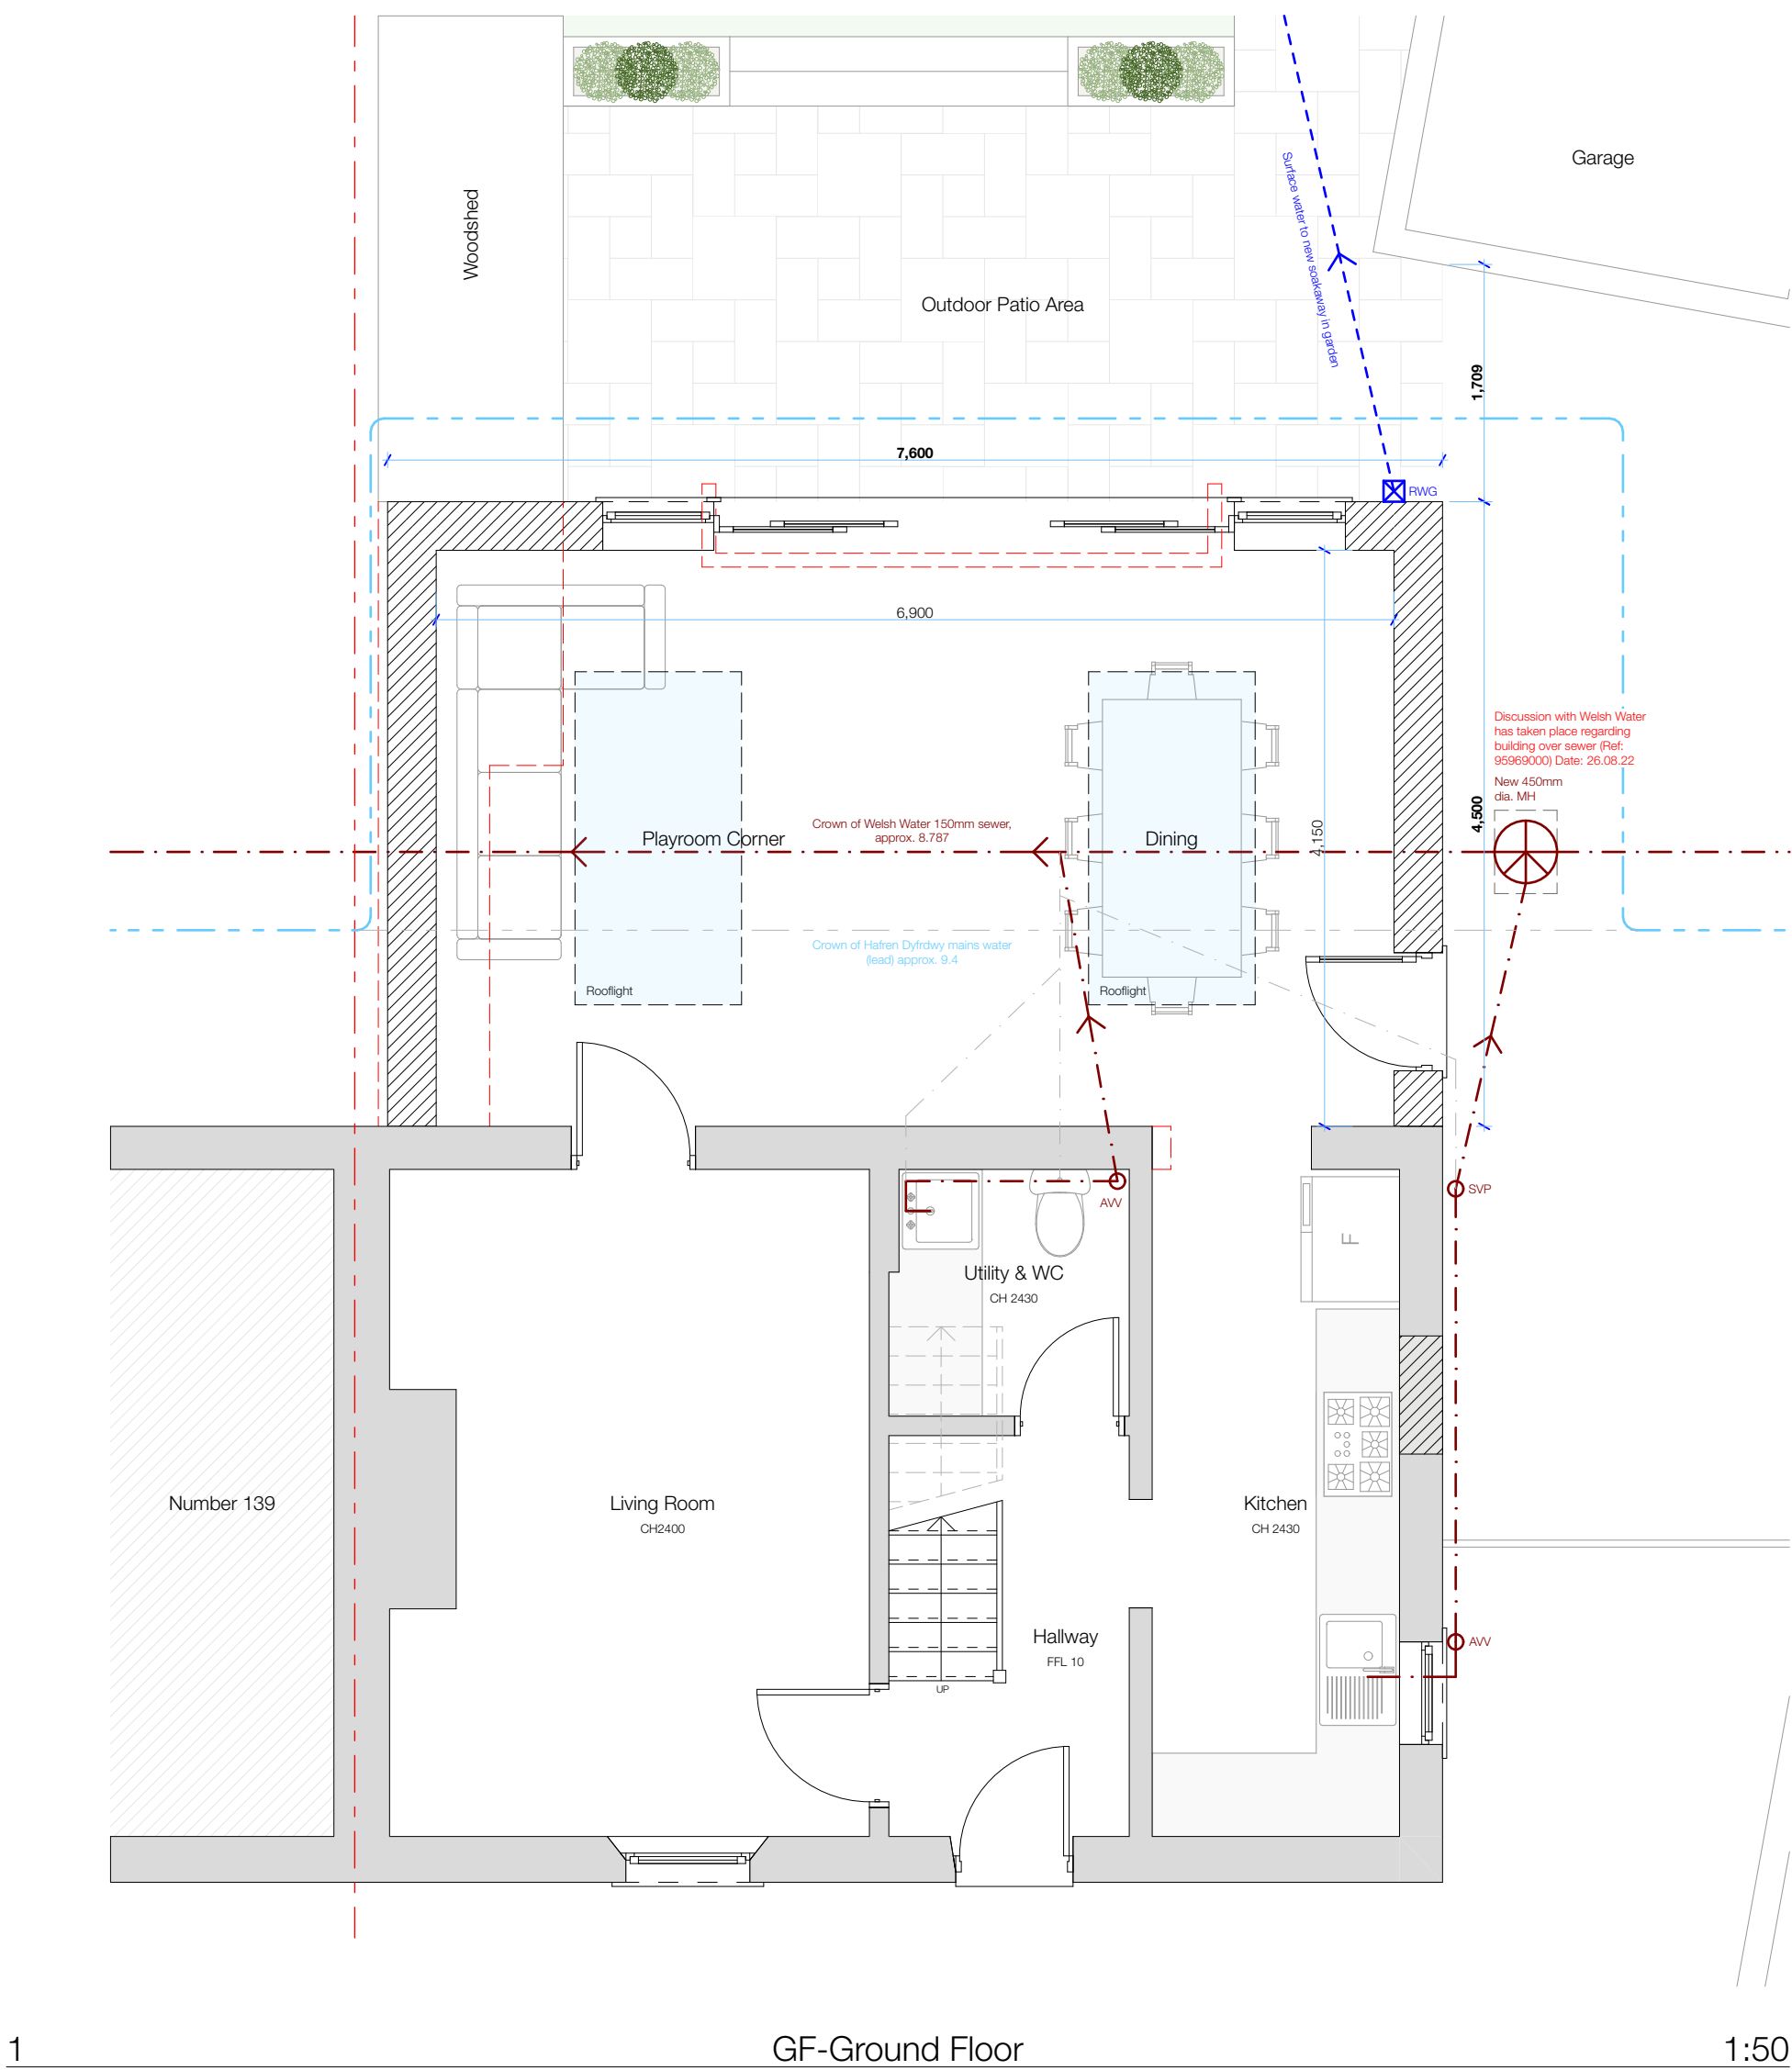

Alterations and Extension to
137 Bryn Place,
Llay

Proposed Floor Plans and Elevations

Robert Parkin & Hannah Povey			
project	drawing status	date	
SH1963	Planning	30/09/2022	
originator	scale @ A1	number	rev
CE/NM	1:50, 1:100	A.02.01	

This document and its design content is copyright ©. It shall be read in conjunction with all other associated project information including models, specifications, schedules and related consultants documents. Do not scale from documents. All dimensions to be checked on site. Immediately report any discrepancies, errors or omissions on this document to the Originator. If in doubt ASK.