


Post and rail fence 1m high

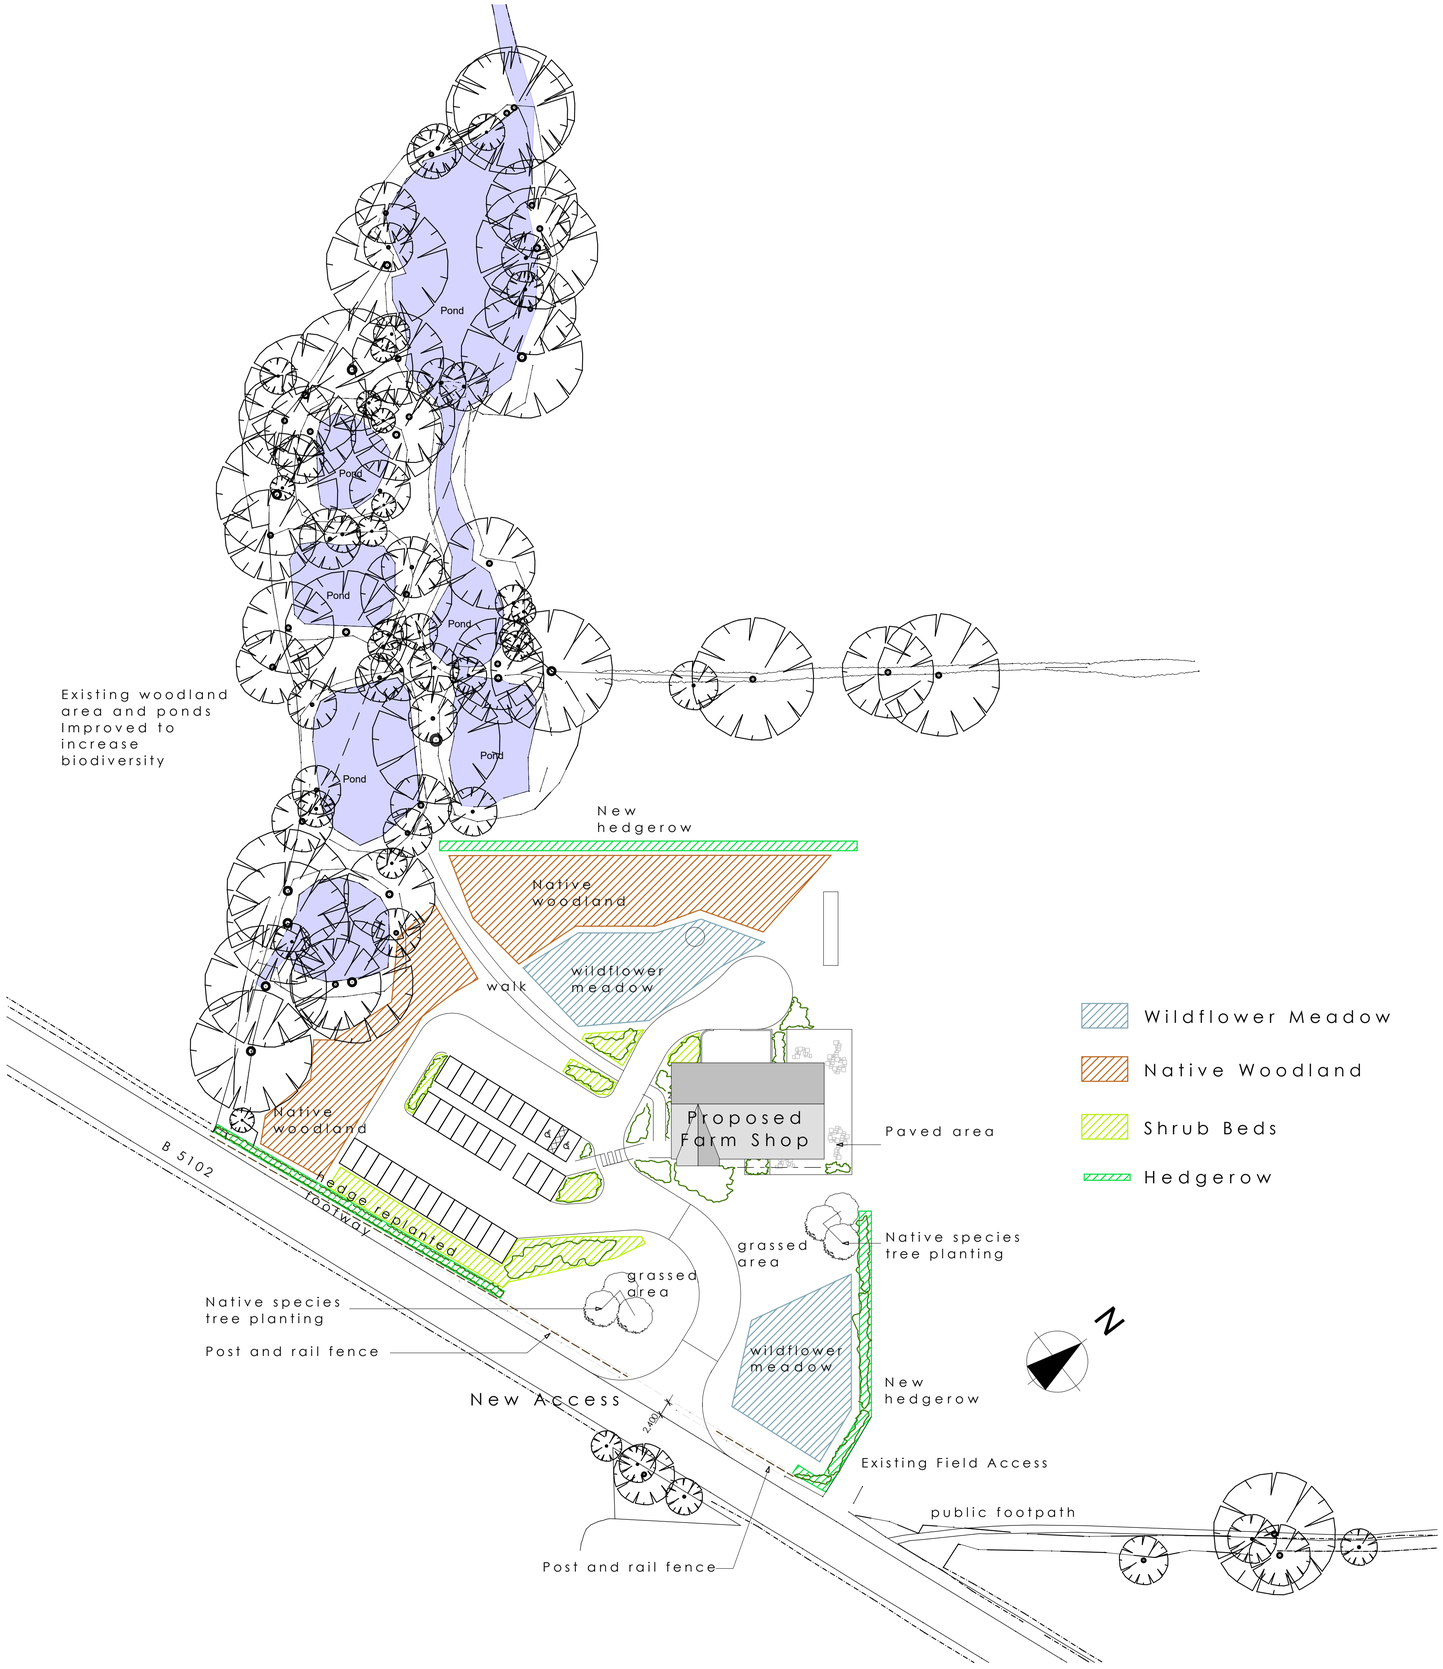

This drawing to be read in conjunction with Arbor Vitae Landscape Proposals

Notes

Revision	Description	Date

BLEAZARD & GALLETTA LLP
BUILDING DESIGN AND CONSTRUCTION CONSULTANTS

Maypole Court, 2 High Street, Wem, Shropshire, SY4 5AA
Telephone: 01939 235 303 Fax: 01939 235 344
E-mail: info@bgbuildingconsultants.co.uk
Web: www.bgbuildingconsultants.co.uk

Project Location
Rackery Farm, Higher Lane, Burton, Rossett, Wrexham, LL12 0AD

Project Description
Proposed Farm Shop

Client
A & J Jones

Drawing
Landscaping

Scale 1:500 @ A1 | Nov 2020

Drawing Number
2026 D 04

THE COPYRIGHT OF THIS DRAWING IS VESTED IN BLEAZARD AND GALLETTA LLP AND CANNOT BE COPIED OR REPRODUCED IN WHOLE OR IN PART WITHOUT THEIR WRITTEN CONSENT. DO NOT SCALE FROM THIS DRAWING. REPORT ANY ERRORS IMMEDIATELY.