




SCALE 1:500

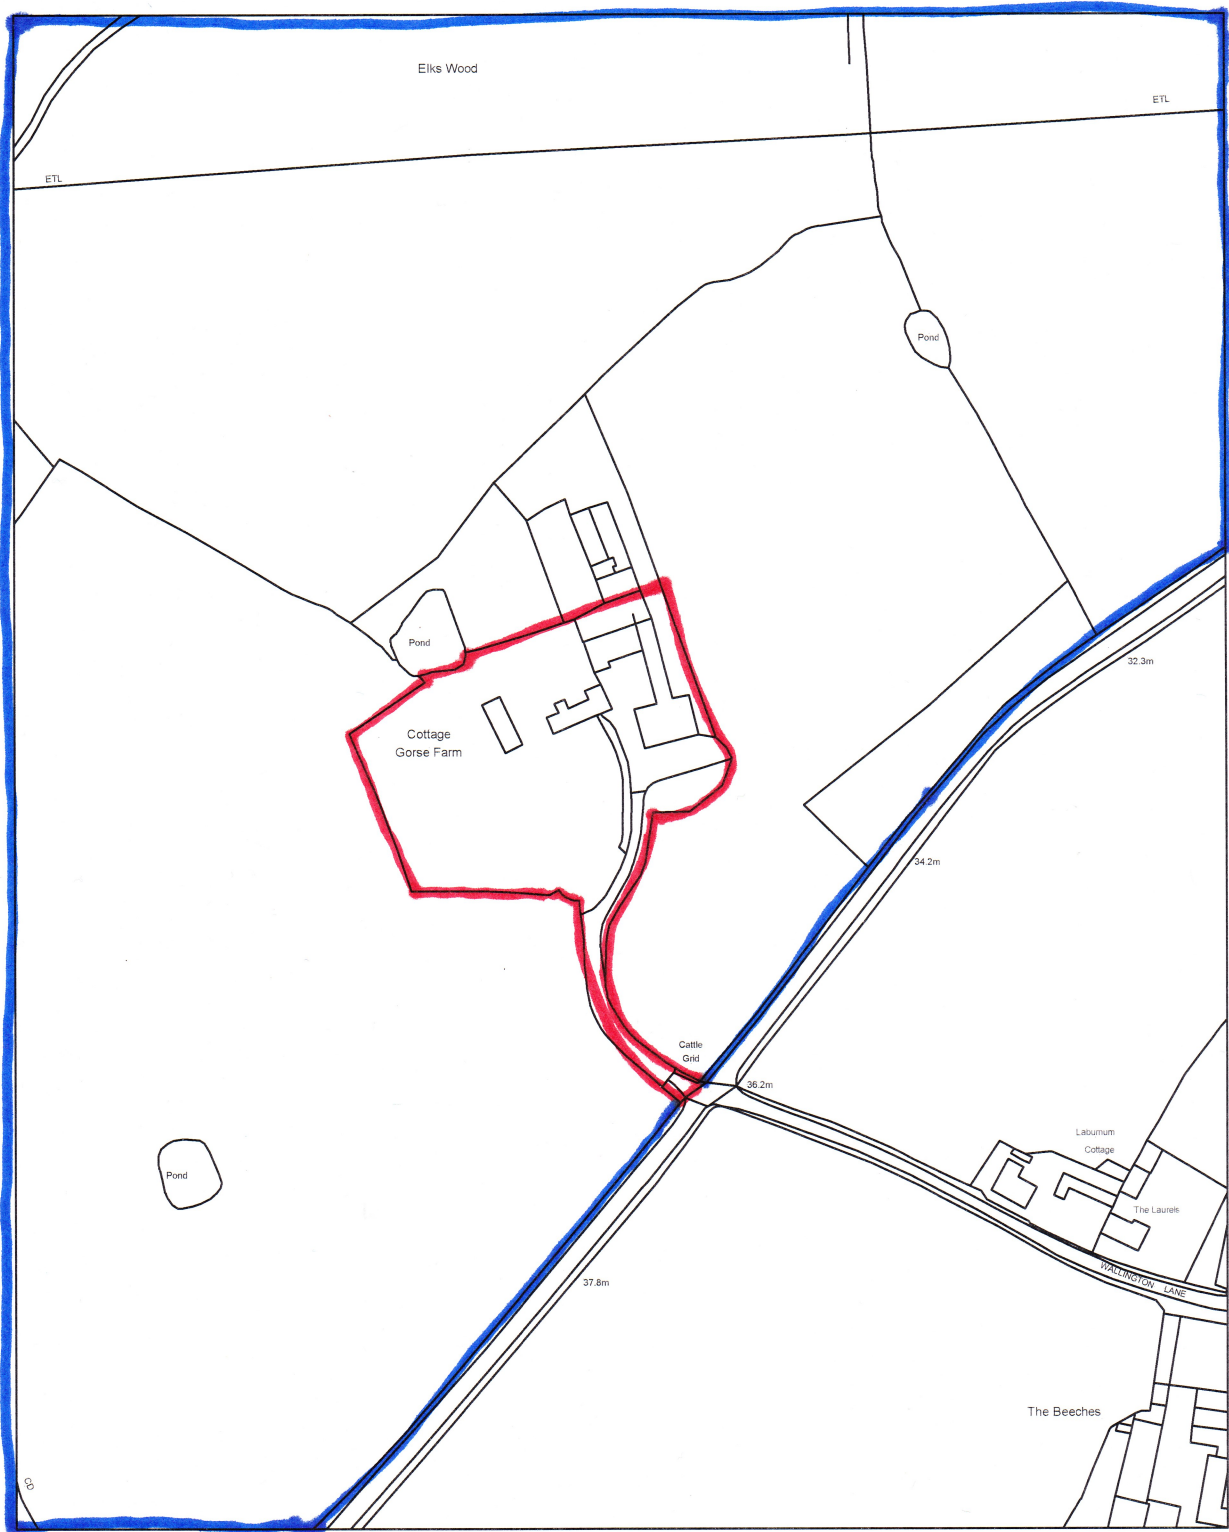

LOCATION PLAN 1:2500