




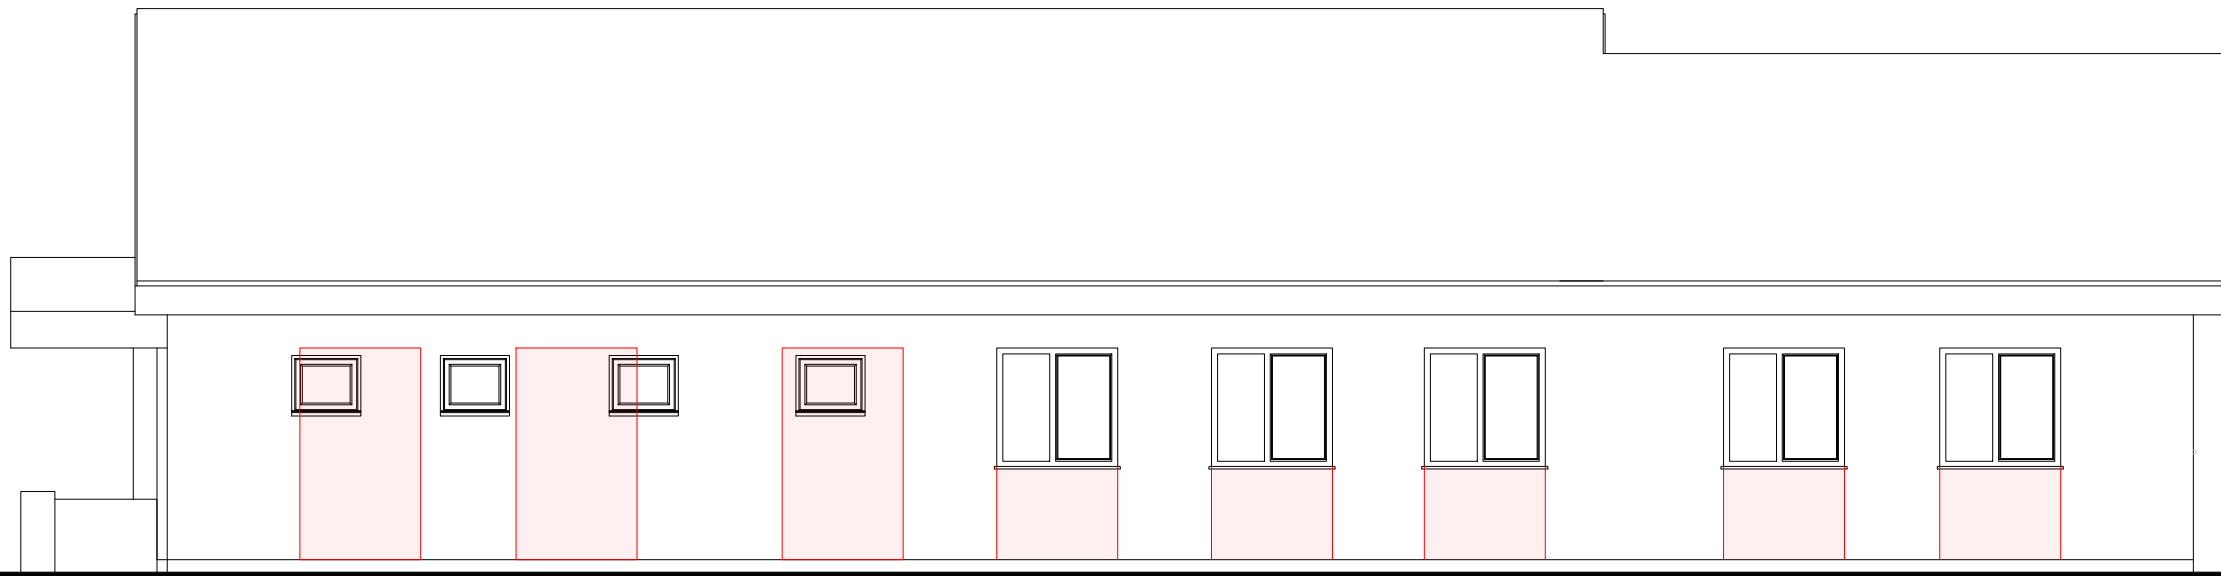


FE Existing Darland Lane Elevation
1:75 @ A1

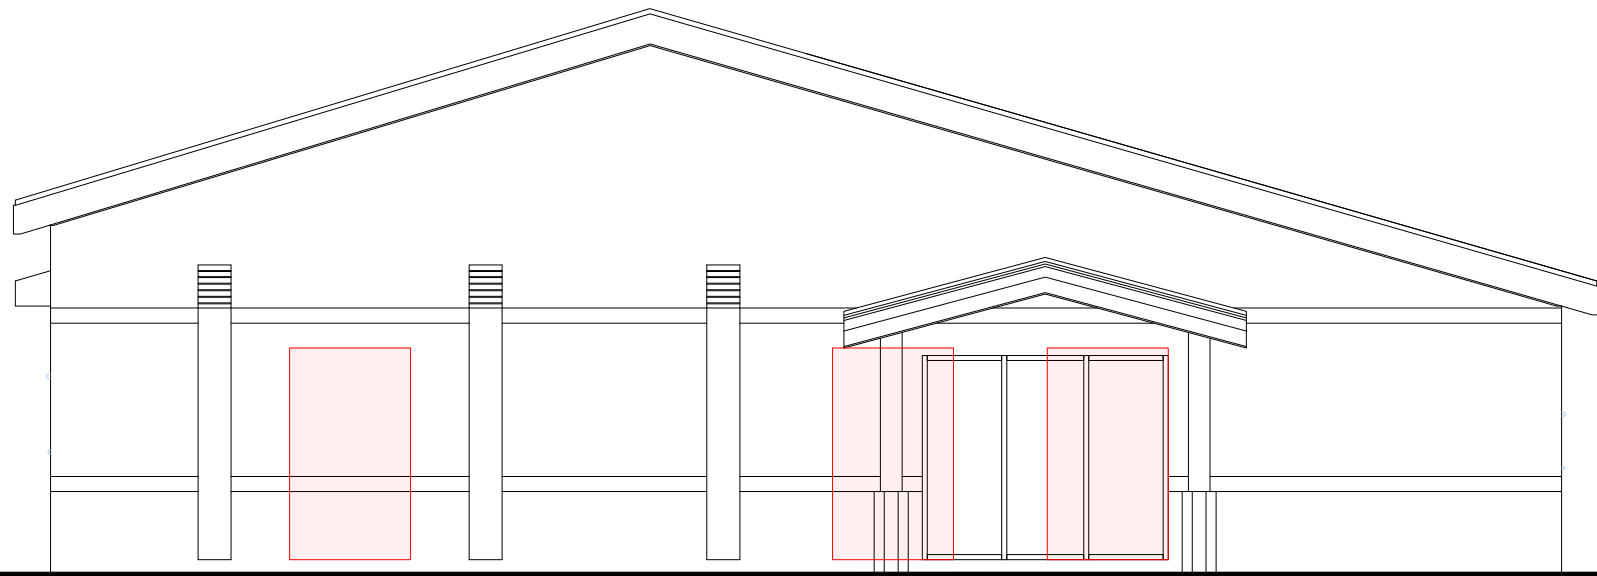


SE Existing Lavister Walks Elevation
1:75 @ A1

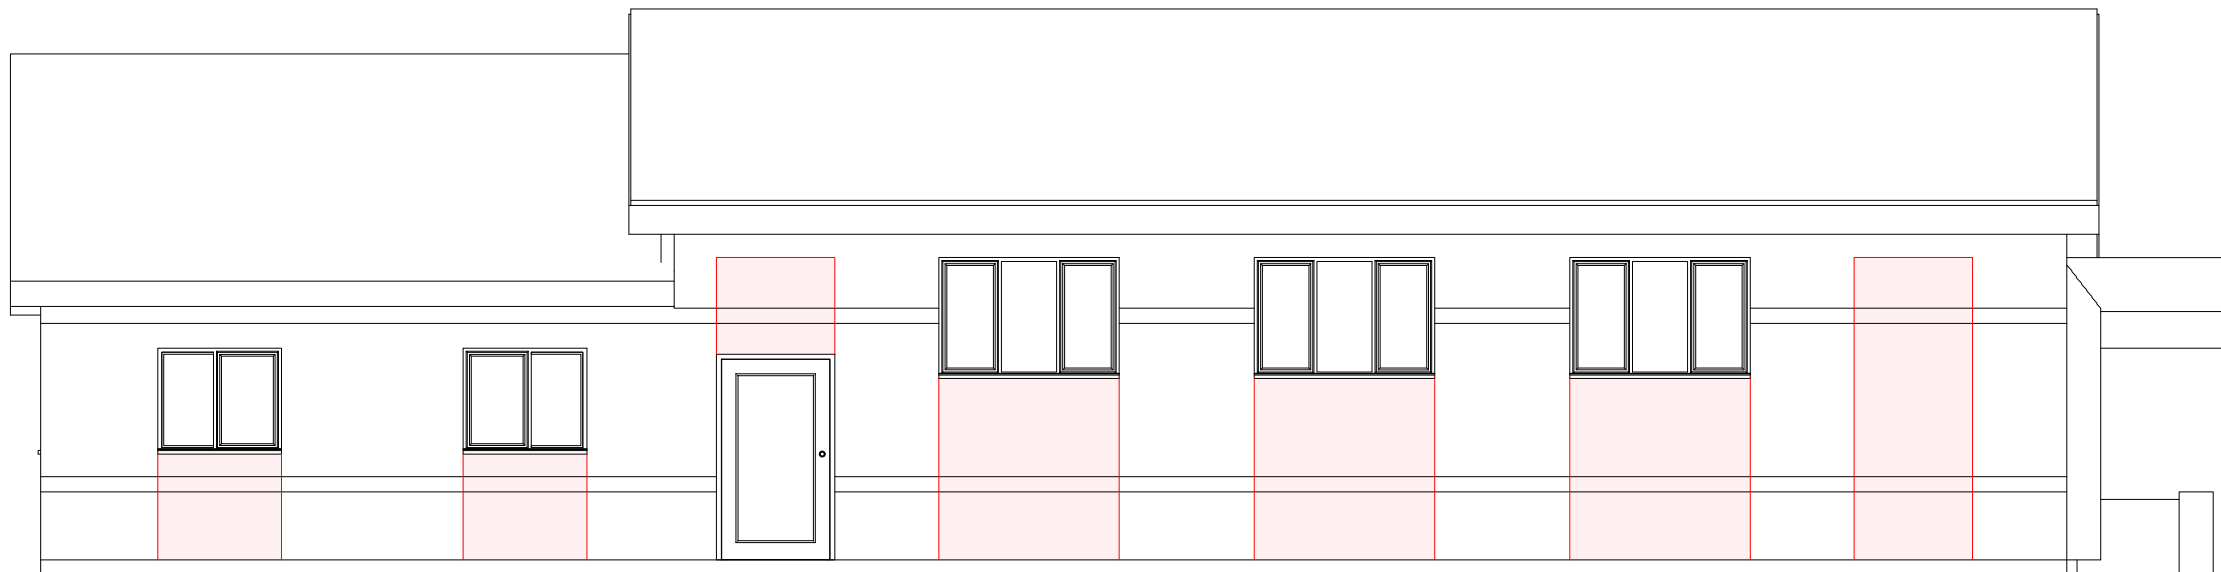

RE Existing Rear Elevation
1:75 @ A1

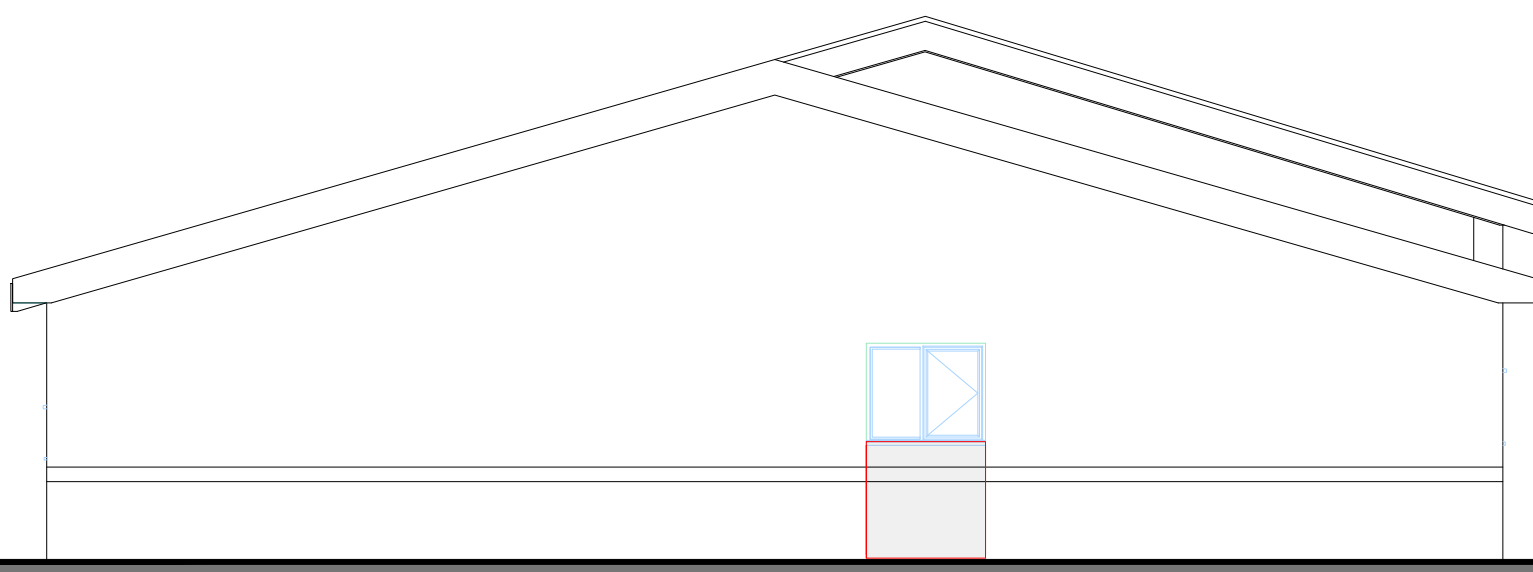

RE Existing Side Elevation
1:75 @ A1

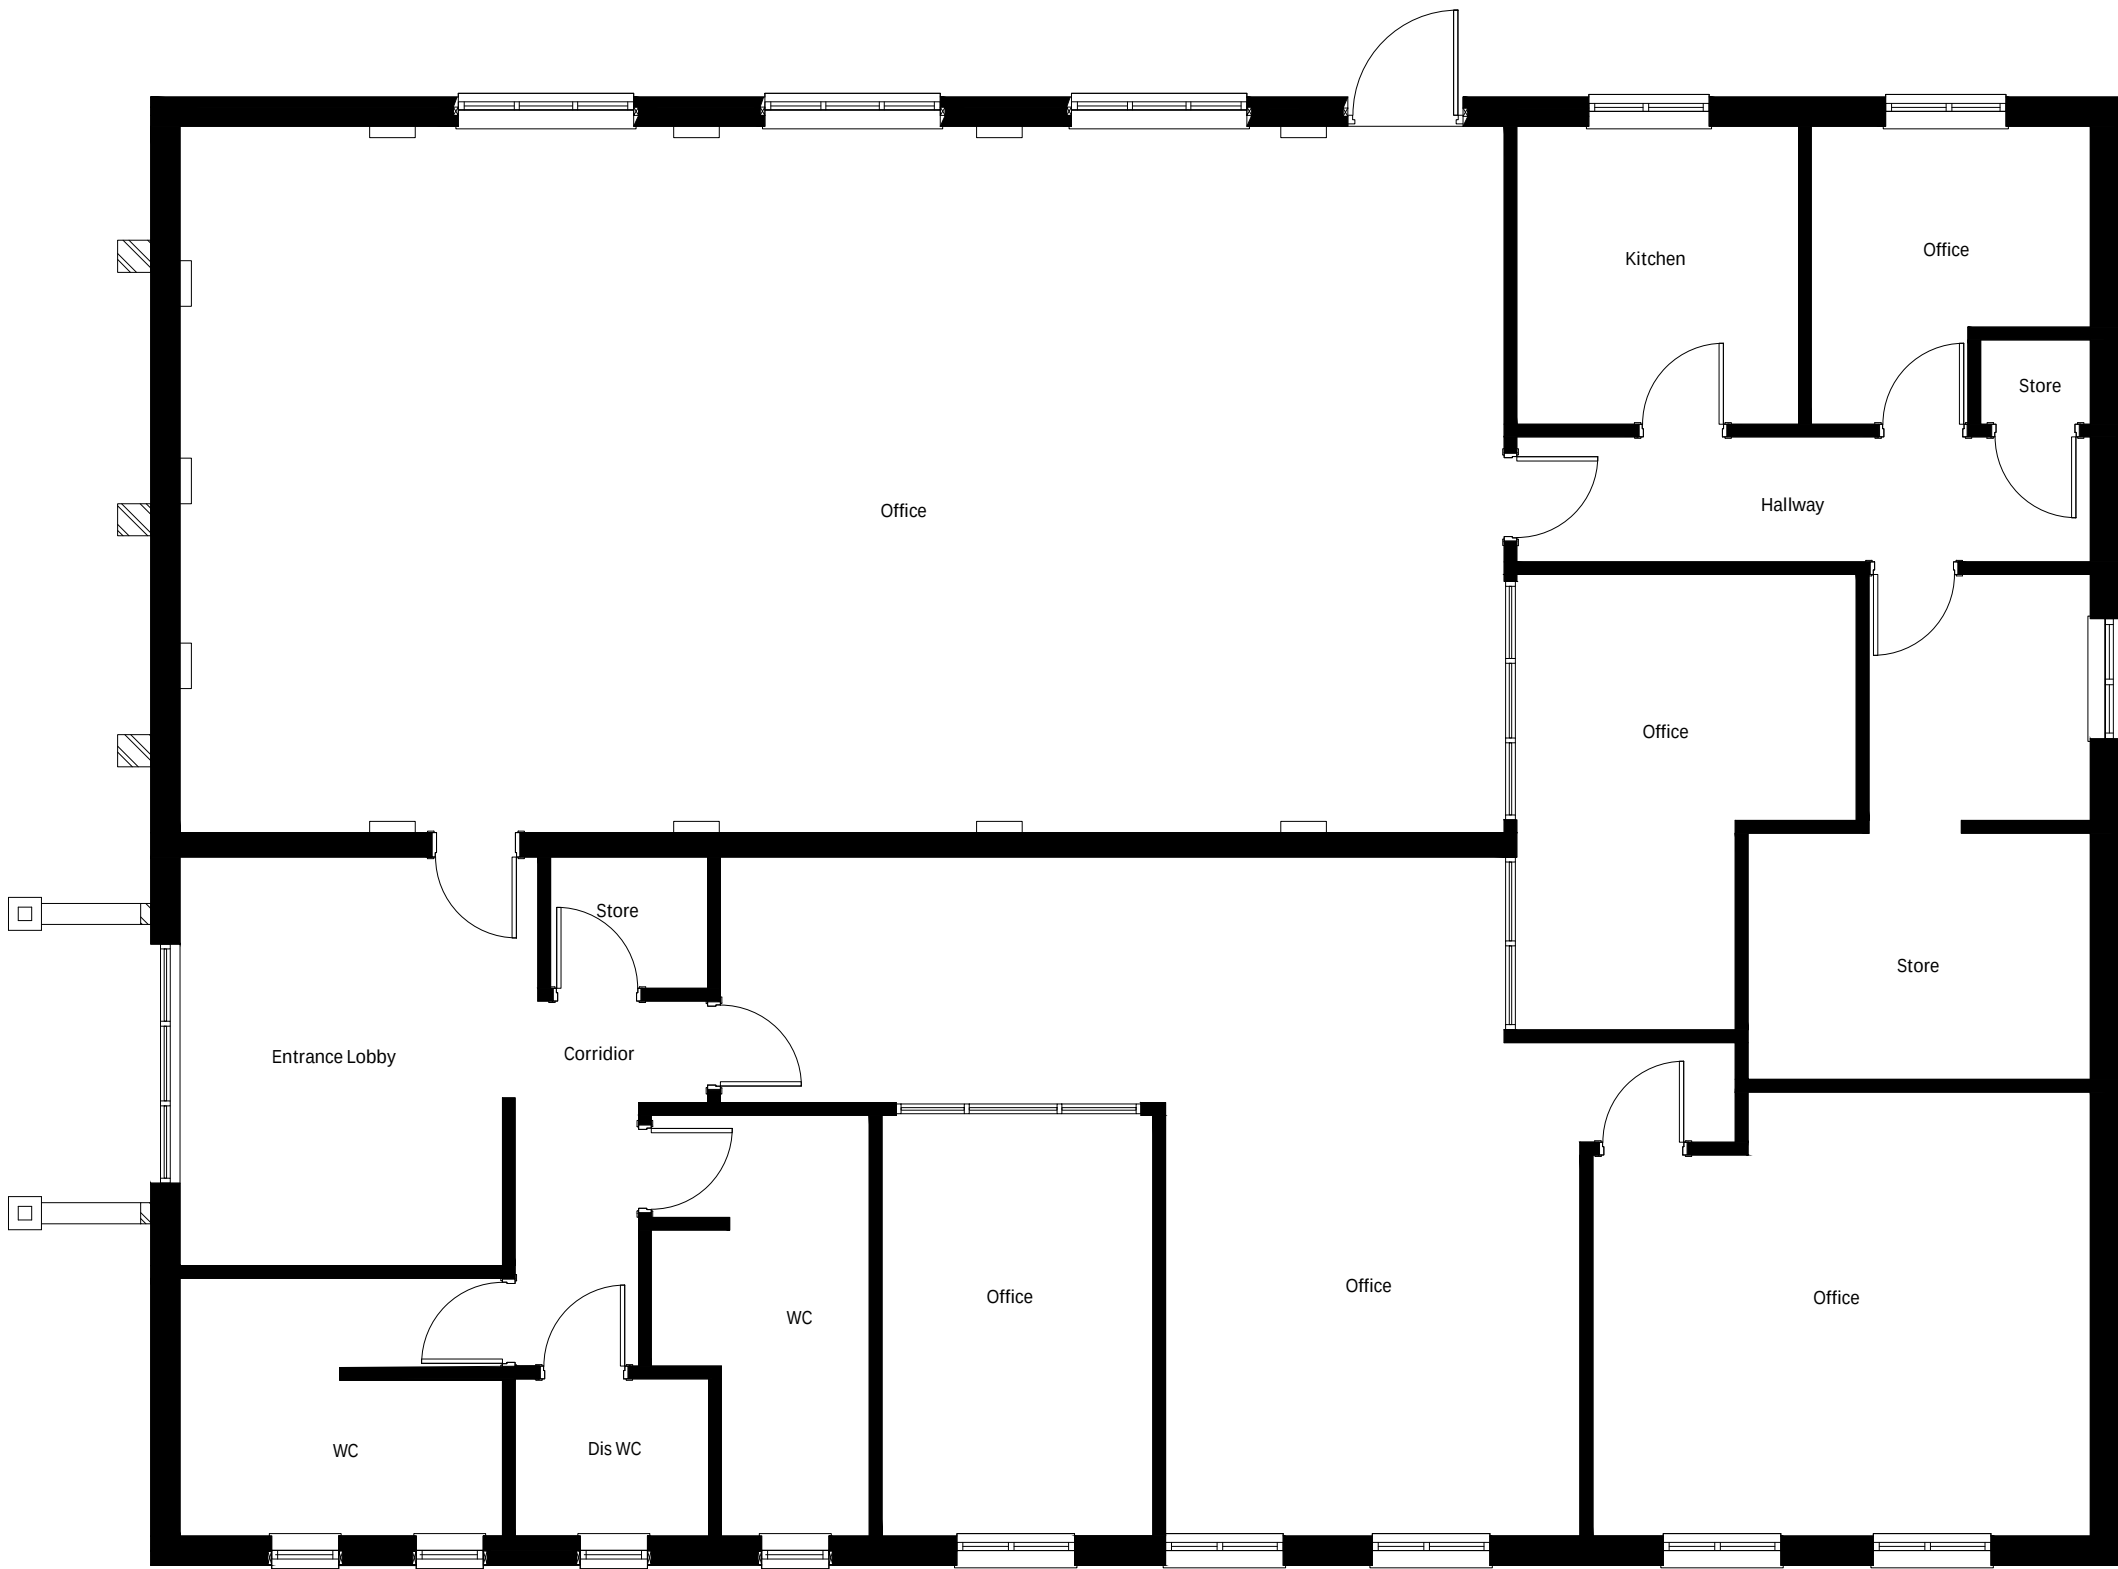

GF Existing Ground Floor Plan
1:75 @ A1