



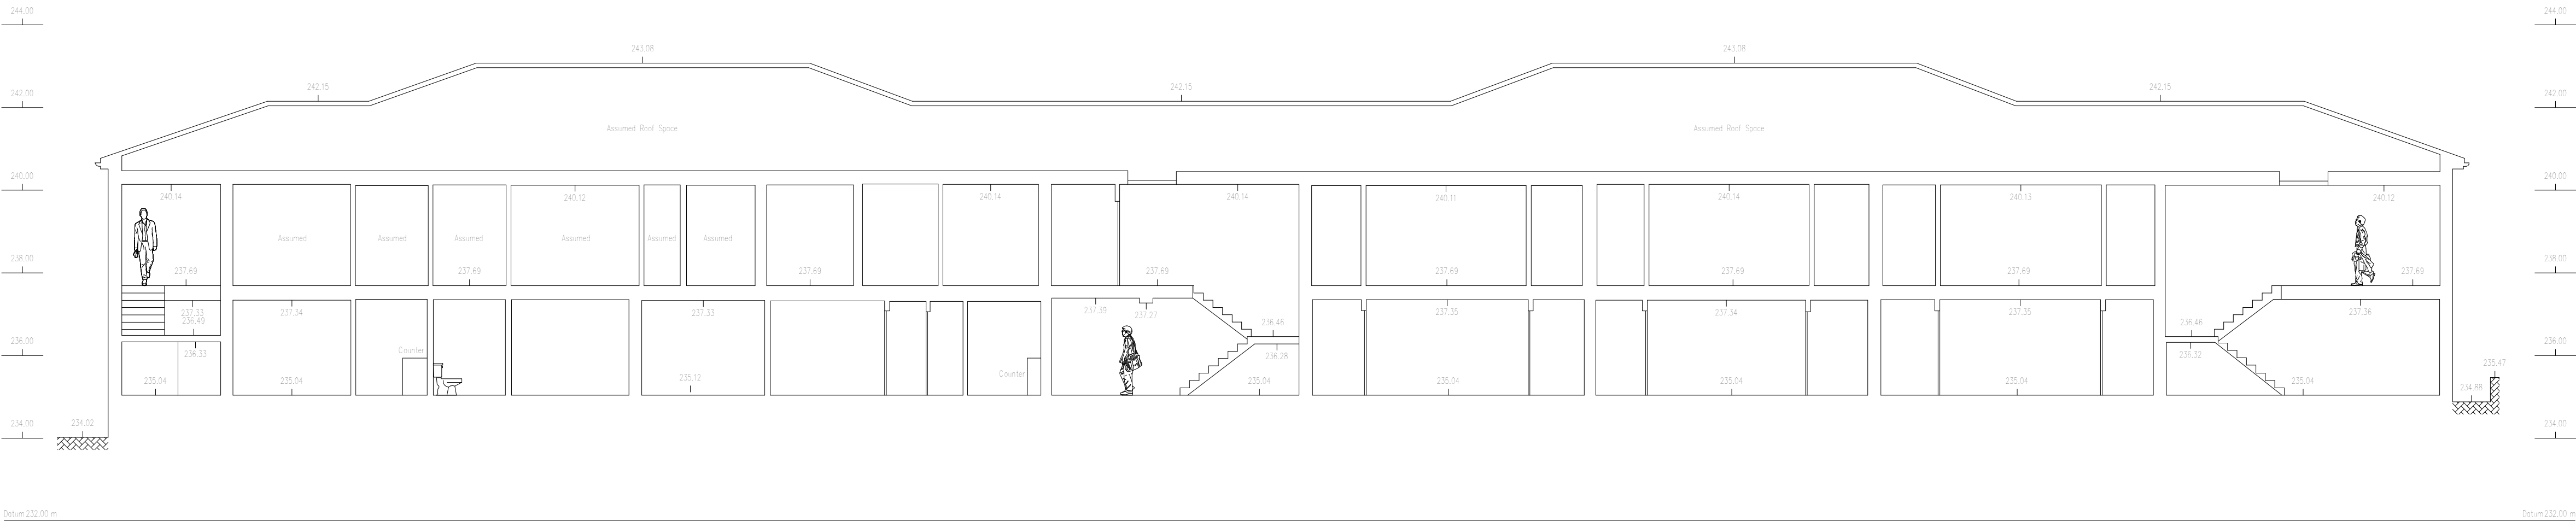


Section AA

1 Existing Section AA (Building Survey)
1 : 100

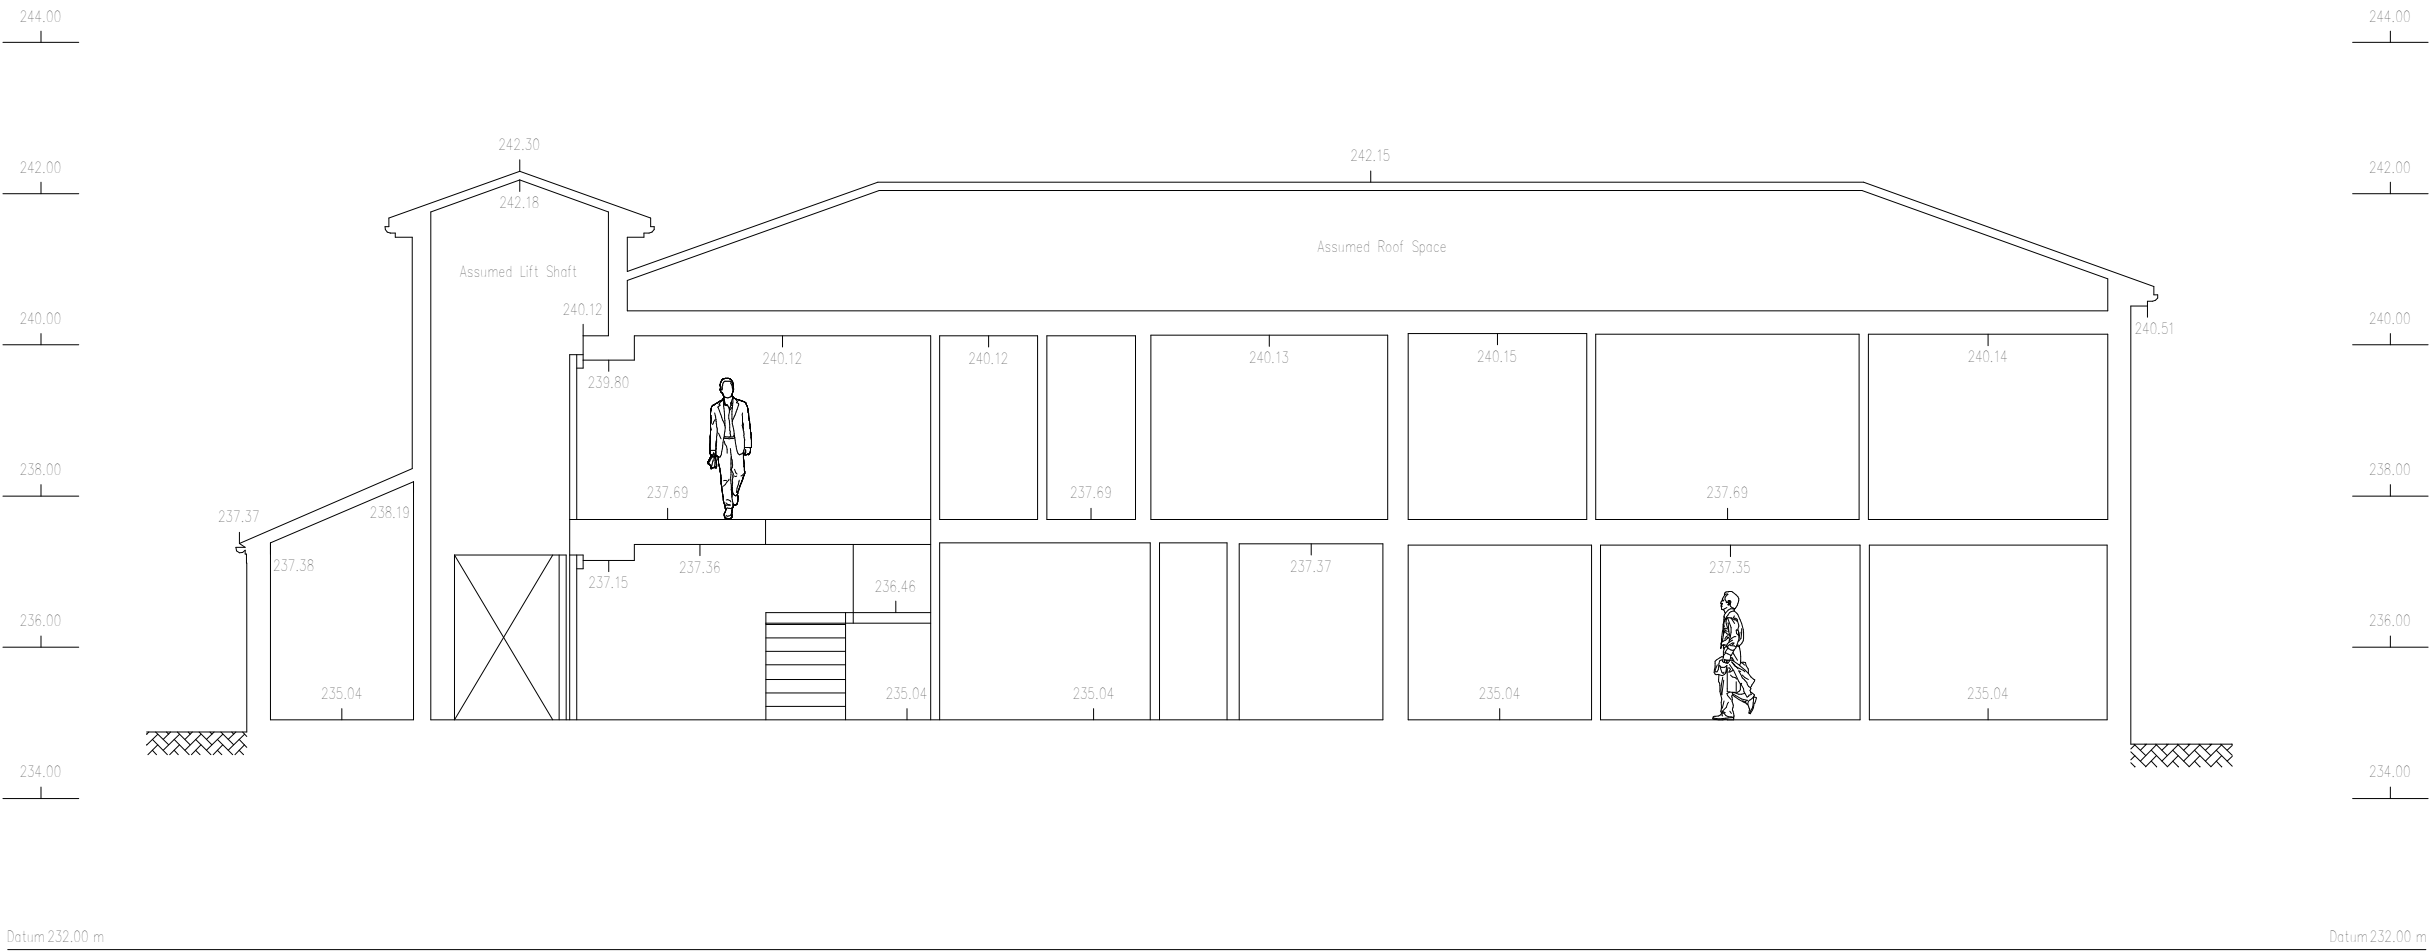


Section BB

2 Existing Section BB (Building Survey)
1 : 100

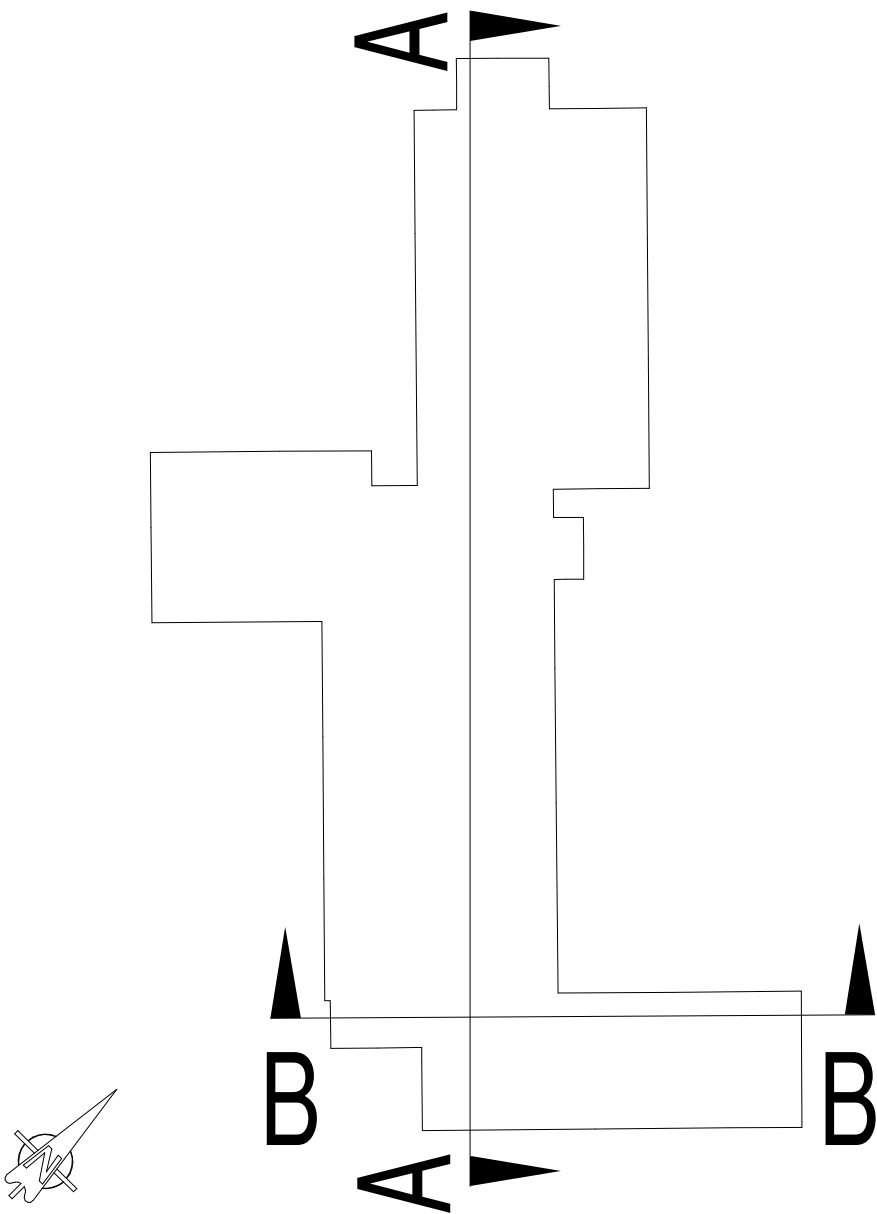

3 Section Key Plan

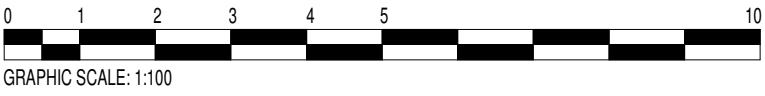

INFORMATION IMPORTED FROM 3rd PARTY
FORMBY SURVEYS (JULY 2021)

elliswilliams

Project Number: 2705
Project Name: Maes y Capel

Drawing Status: D1 Costing
Drawing Number: 2705- EWA- MYC- ZZ- SC- A- 00600
Drawing Name: Existing Sections (Building Survey)
Date: 22/03/22 Rev: P2
Drawn By: JH Scale: As indicated

Wellfield Chester Road Preston Brook WA7 3BA
T: 01928 752200 E: info@ewa.co.uk W: ewa.co.uk