


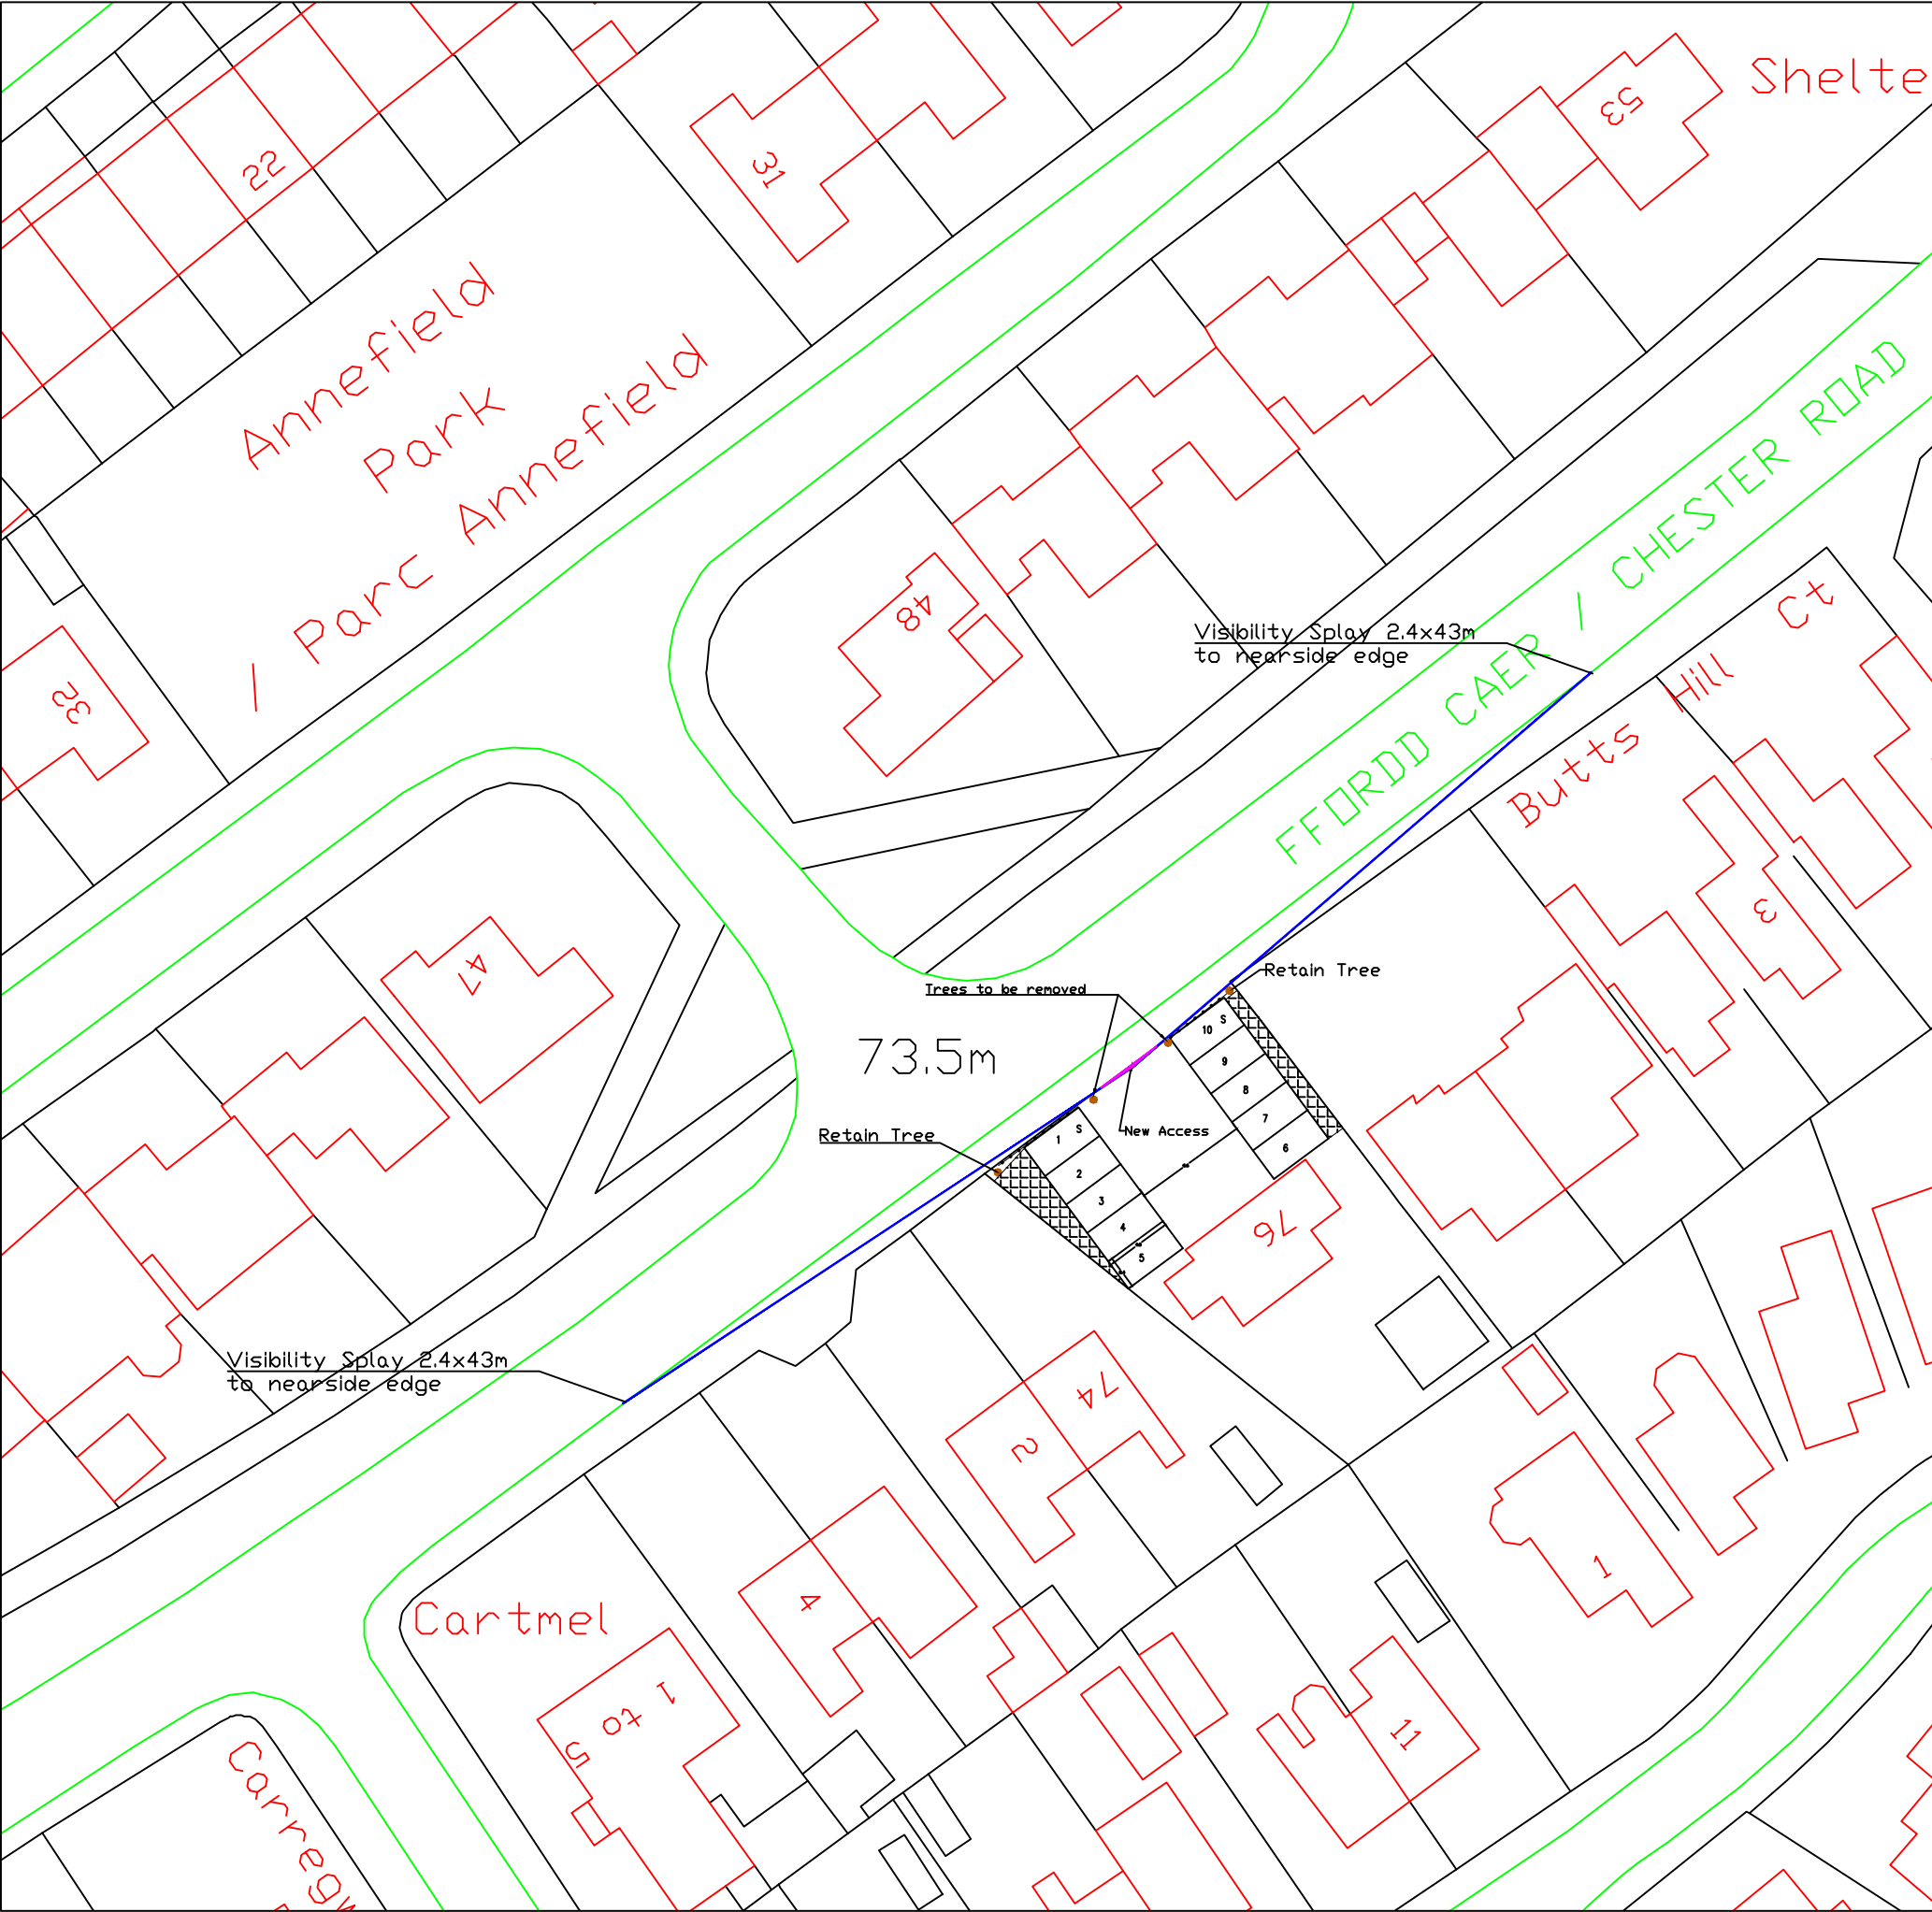

Notes


Visibility splays 2.4 x 43m in both directions to nearside edge

All parking spaces 2.4m x 4.8m

6.6m turning provided behind each parking space

S denotes staff parking space

Key

 -  Knee Rail
-  New Planting
-  Remove any planting within the visibility area

Your contact details			
Project Former Police Station 76 Chester Road Gresford			
Detail Proposed Nursery/Day Care			
Drawn by	Date June 2022	Checked by	
Scale 1:500 at A3	Project No	Dwg No Gresford Access	Rev: B