
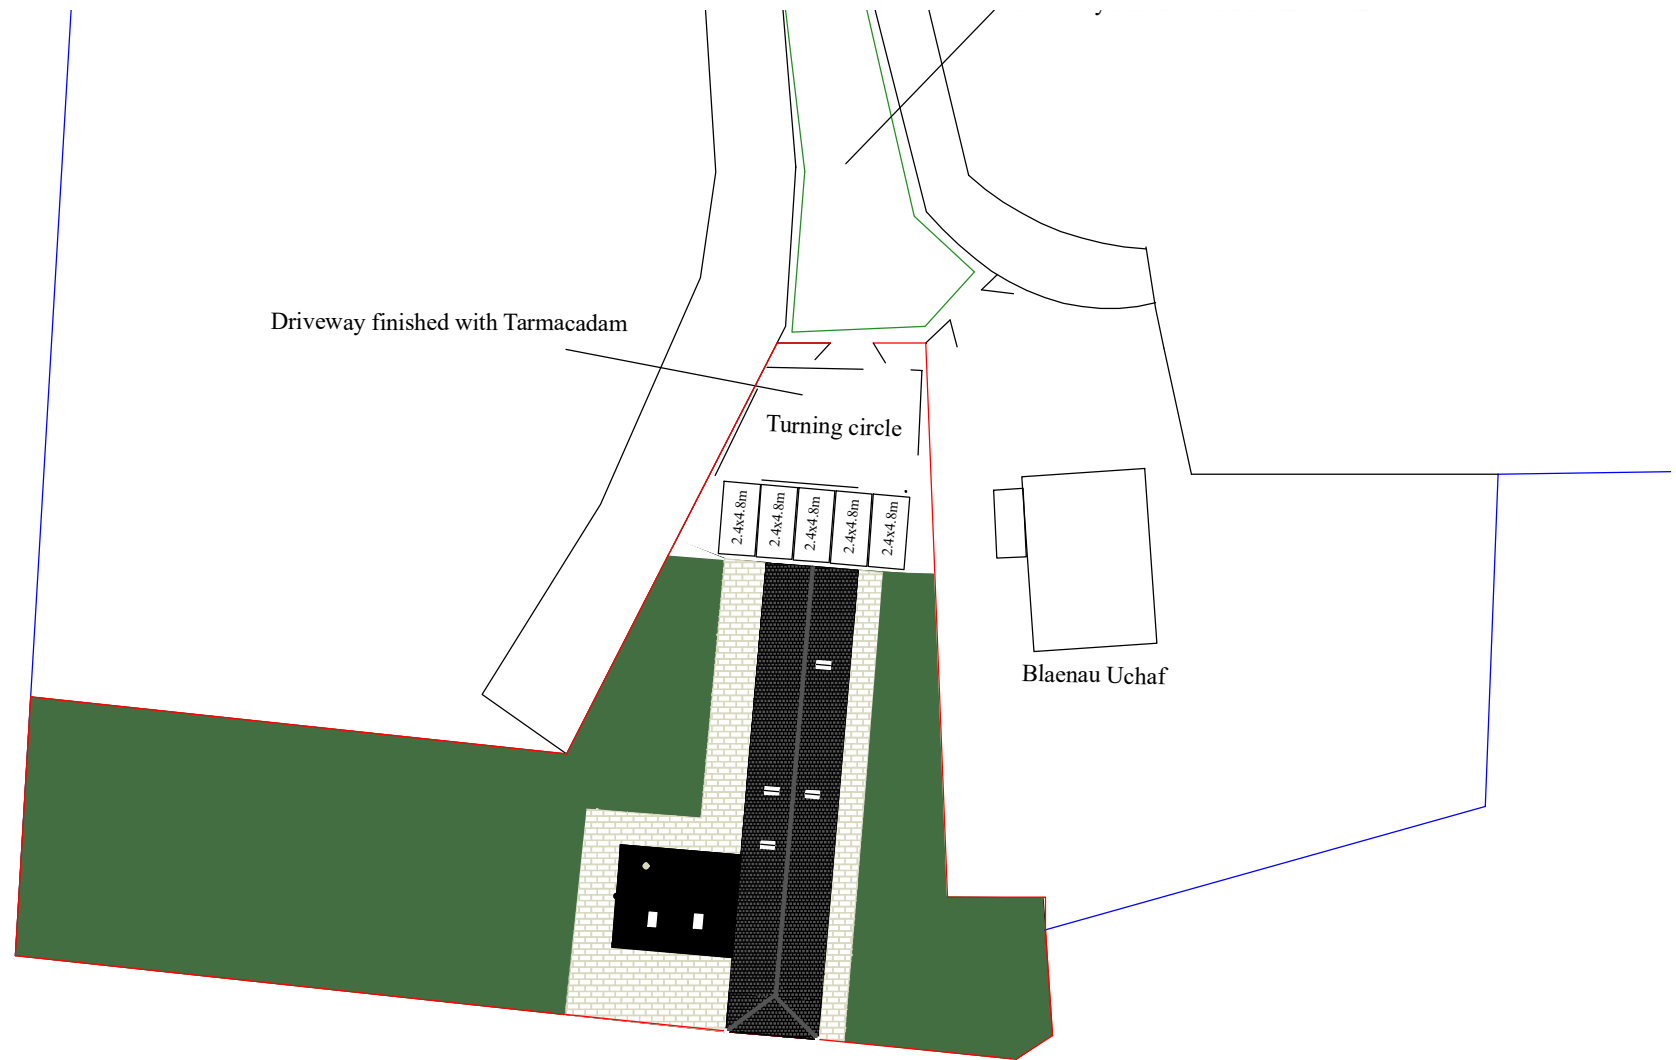


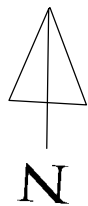


Driveway finished with Tarmacadam

Turning circle

2.4x4.8m
2.4x4.8m
2.4x4.8m
2.4x4.8m
2.4x4.8m

Blaenau Uchaf

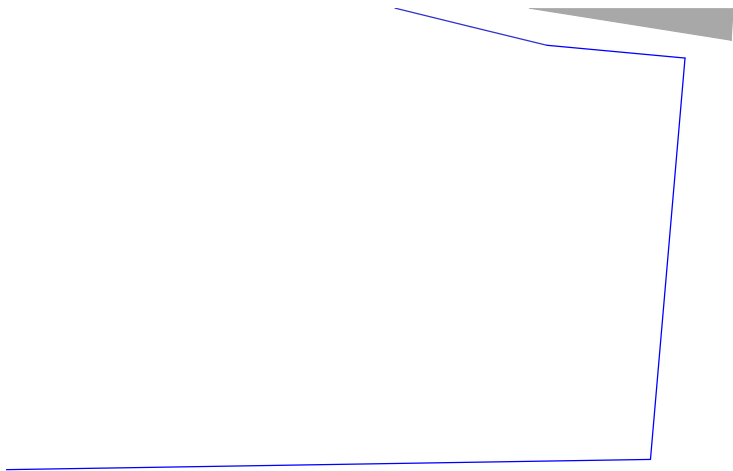

Key

2.4x4.8m

Parking space dimentions

Parking plan
1:500 @A3
14/03/2022
Ref : 1068

Tim Pluves
Blaenau Uchaf
Froncysyllte
Nr Llangollen
LL20 7RY

07714695205

