

Safety, Health & Environmental Information:

In addition to the hazards and risks normally associated with the types of work detailed on this drawing, please note the significant hazards identified by symbols below,



INDICATES A RESIDUAL RISK AS A WARNING



INDICATES A RESIDUAL RISK FOR INFORMATION


and described below:

Construction/Maintenance/Cleaning/Demolition


Refer to Drawing:

General Notes:

- Do not scale from this drawing.
- All dimensions are in meters (m), all levels in metres (m) unless noted otherwise.
- Discrepancies or omissions are to be reported to the Engineer prior to work commencing.
- Materials and workmanship are to comply in all respects with current British Standard Specifications, Codes of Practice, and Building Regulations Approved Documents.
- The copyright of this drawing is vested in the Engineer and must not be copied or reproduced without written consent.
- The Contractor is to check and verify all building and site dimensions, levels and sewer invert levels at connection points before work commences.
- This drawing is to be read in conjunction with all relevant specifications and drawings issued by the Engineer, Architect and other Specialists.
- For

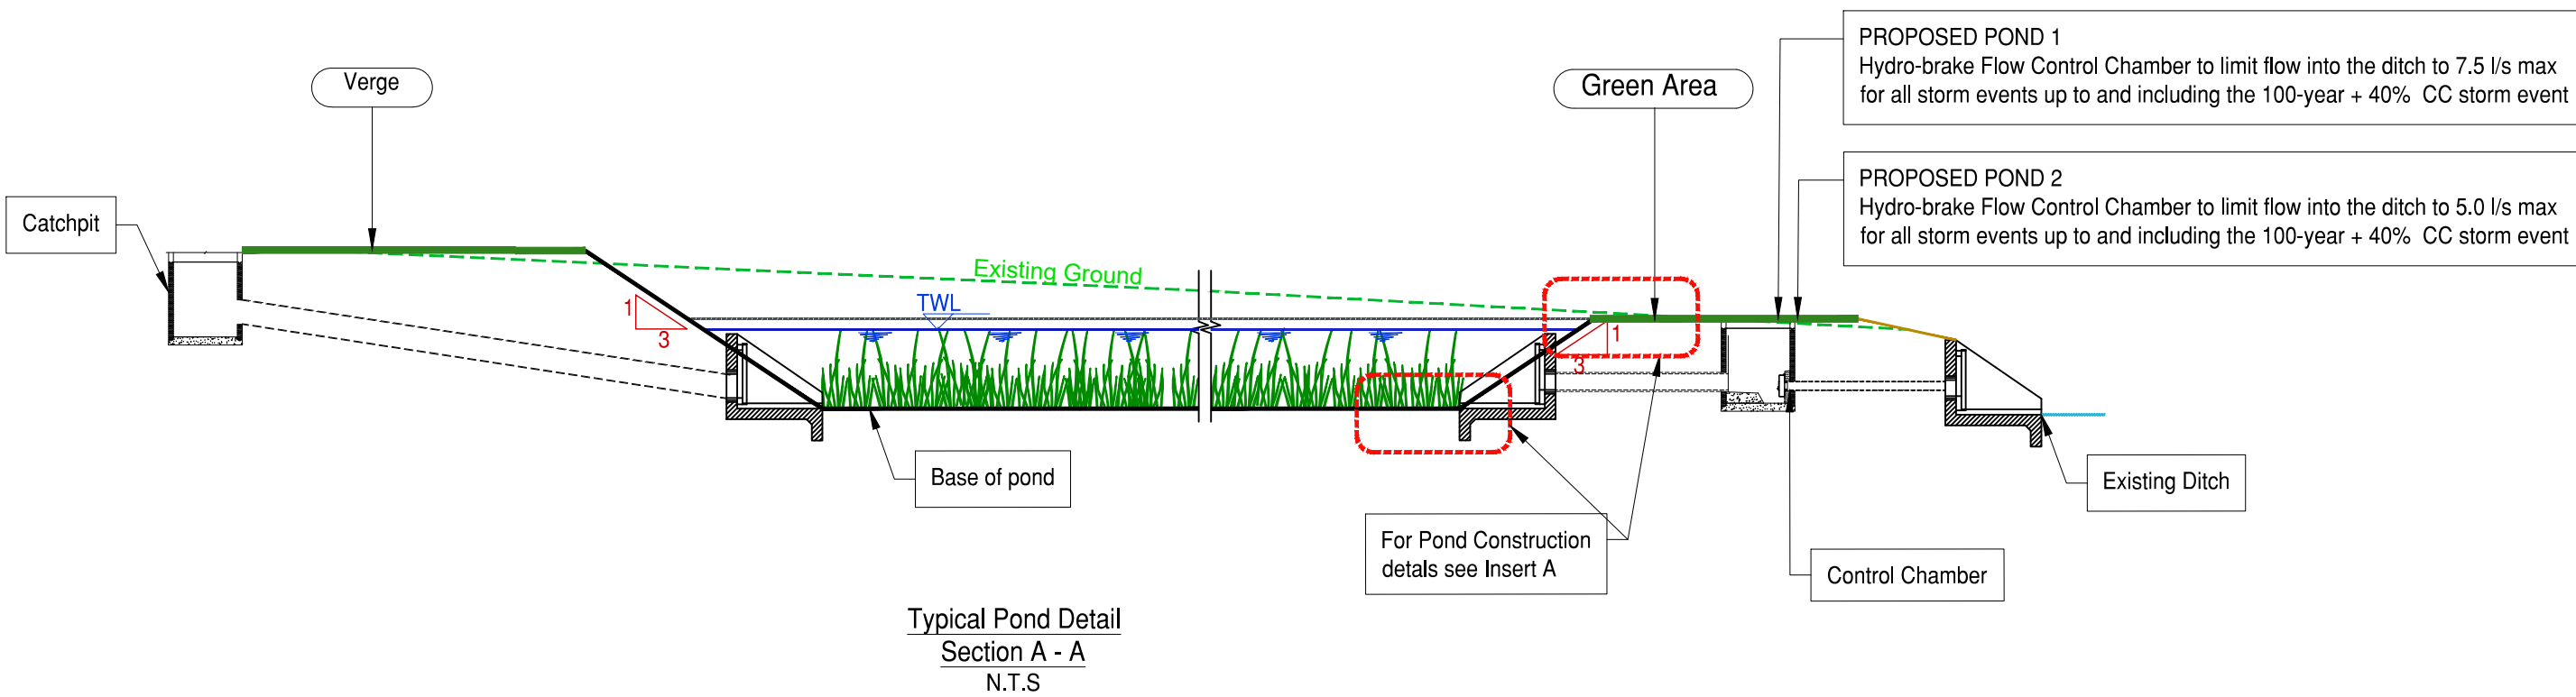


Typical Pond Detail
Section A - A
N.T.S.

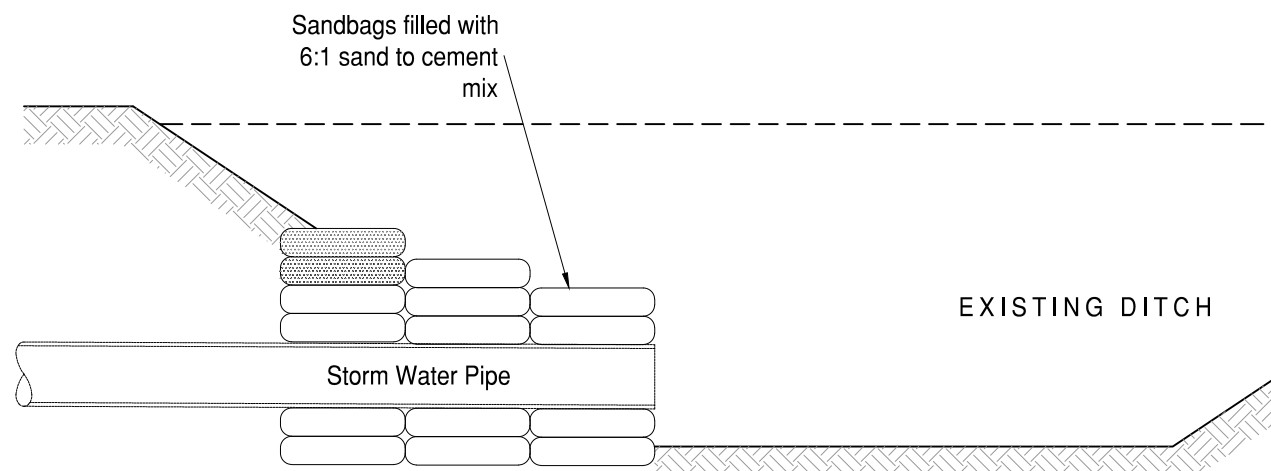

Sandbag Headwall - To Pond / Swale / Ditch


Scale 1:20

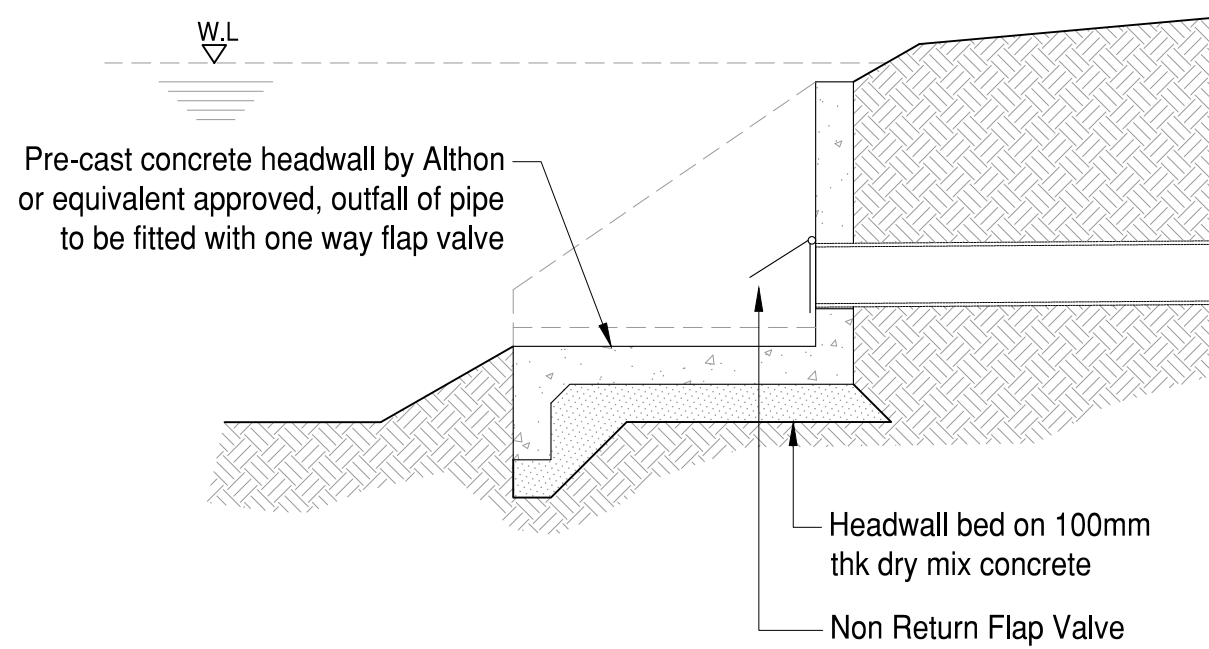


Concrete Headwall Detail - Outfall from site

Scale 1:20

Ditch Detail
Scale 1:50

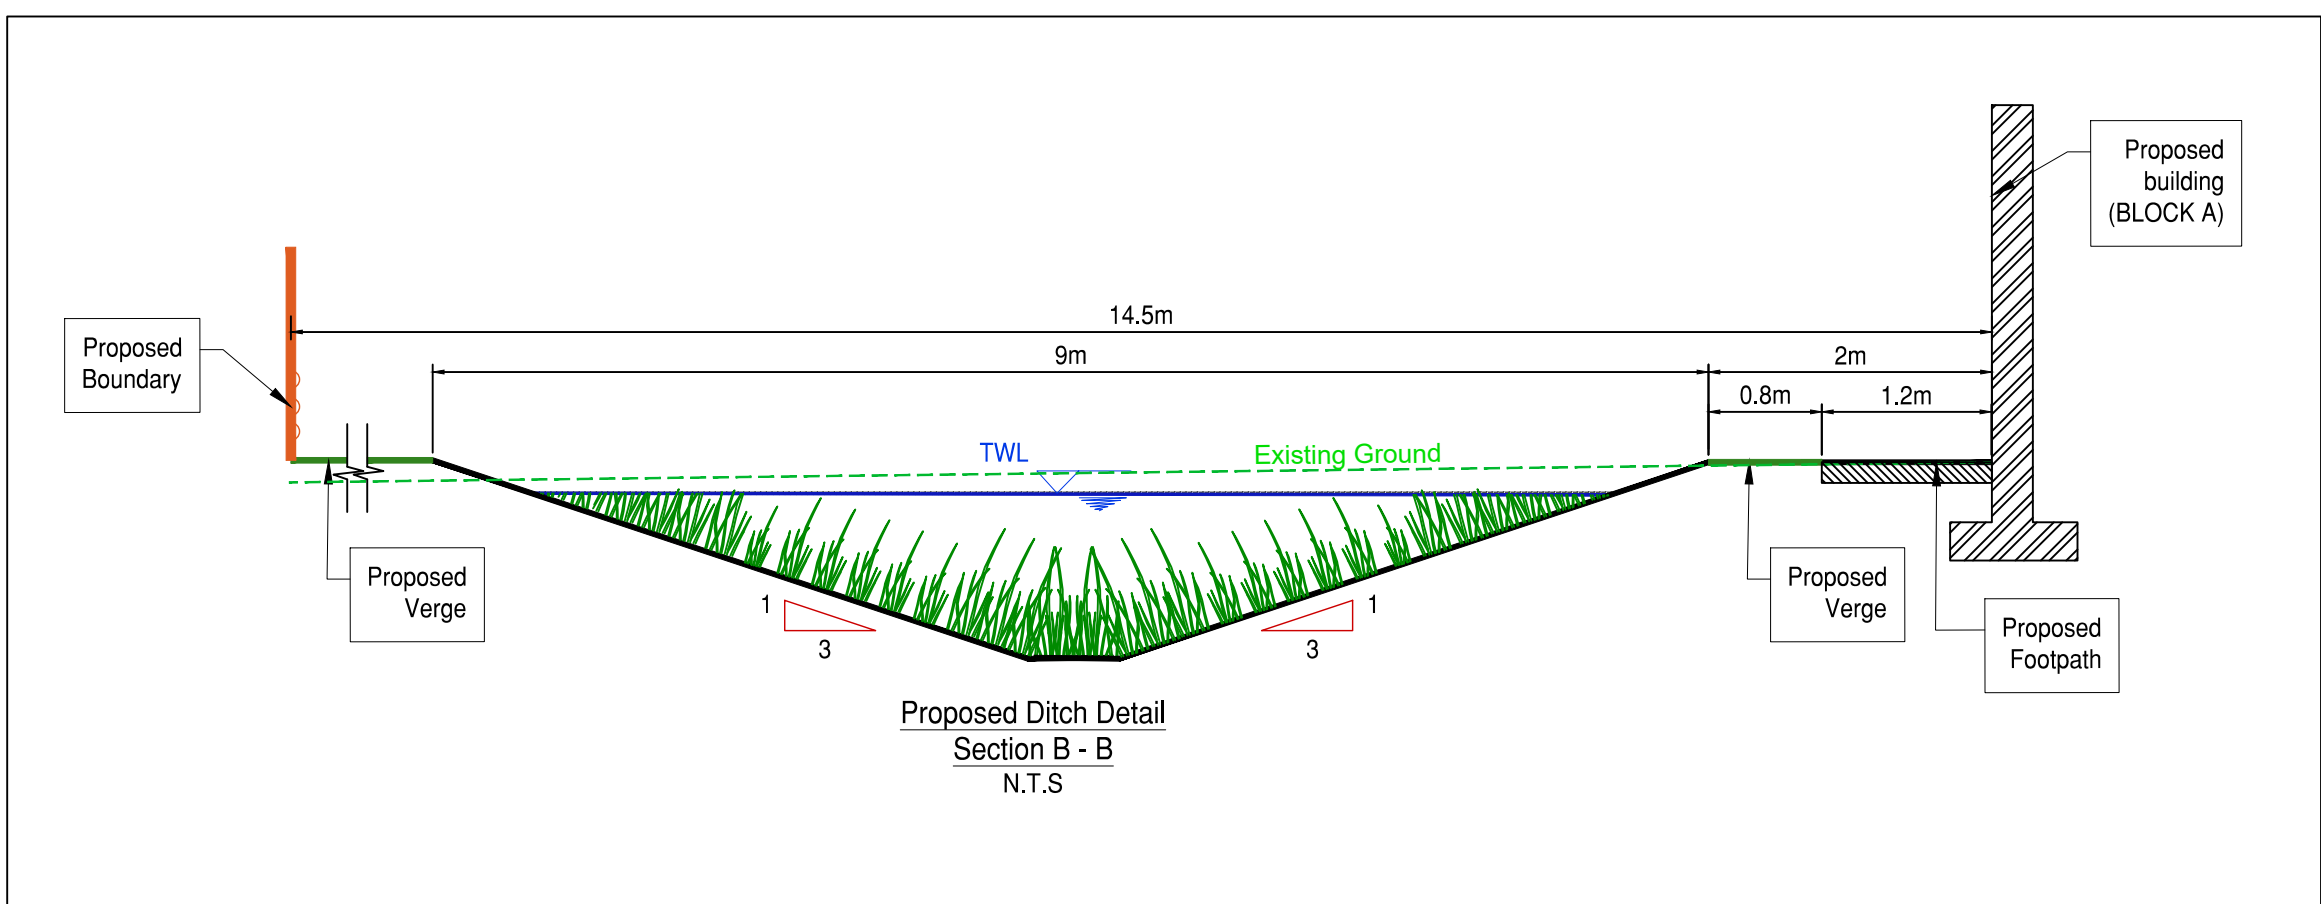


Proposed Ditch Detail
Section B - B
N.T.S.

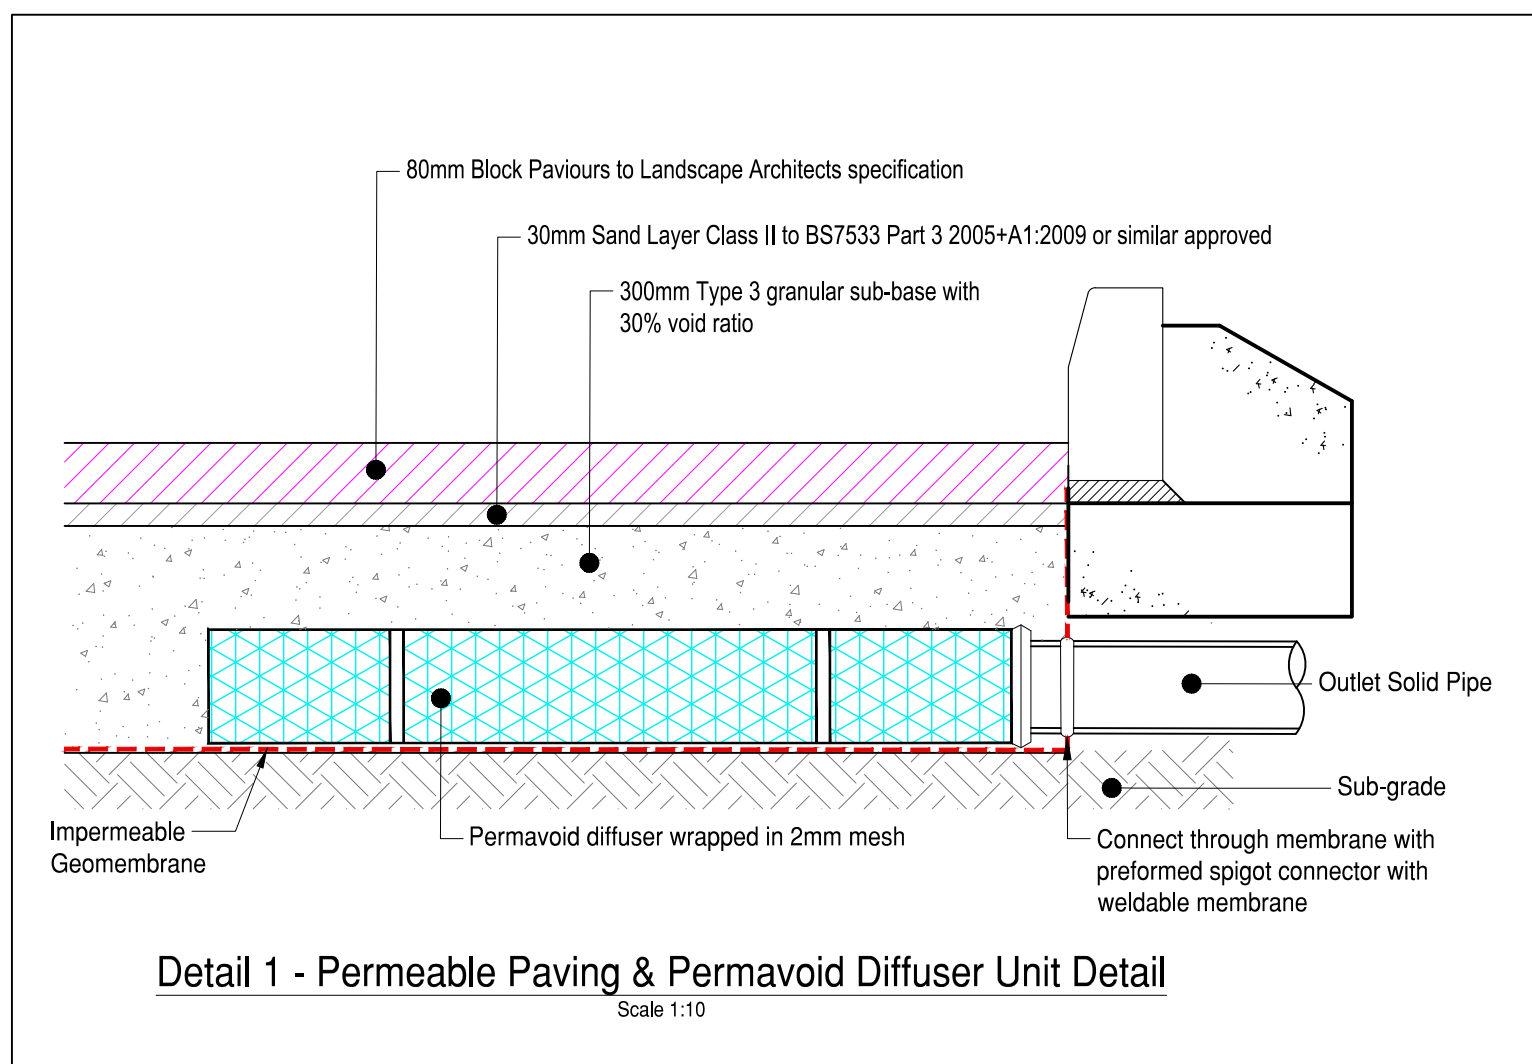

Detail 1 - Permeable Paving & Permavoid Diffuser Unit Detail

Scale 1:10

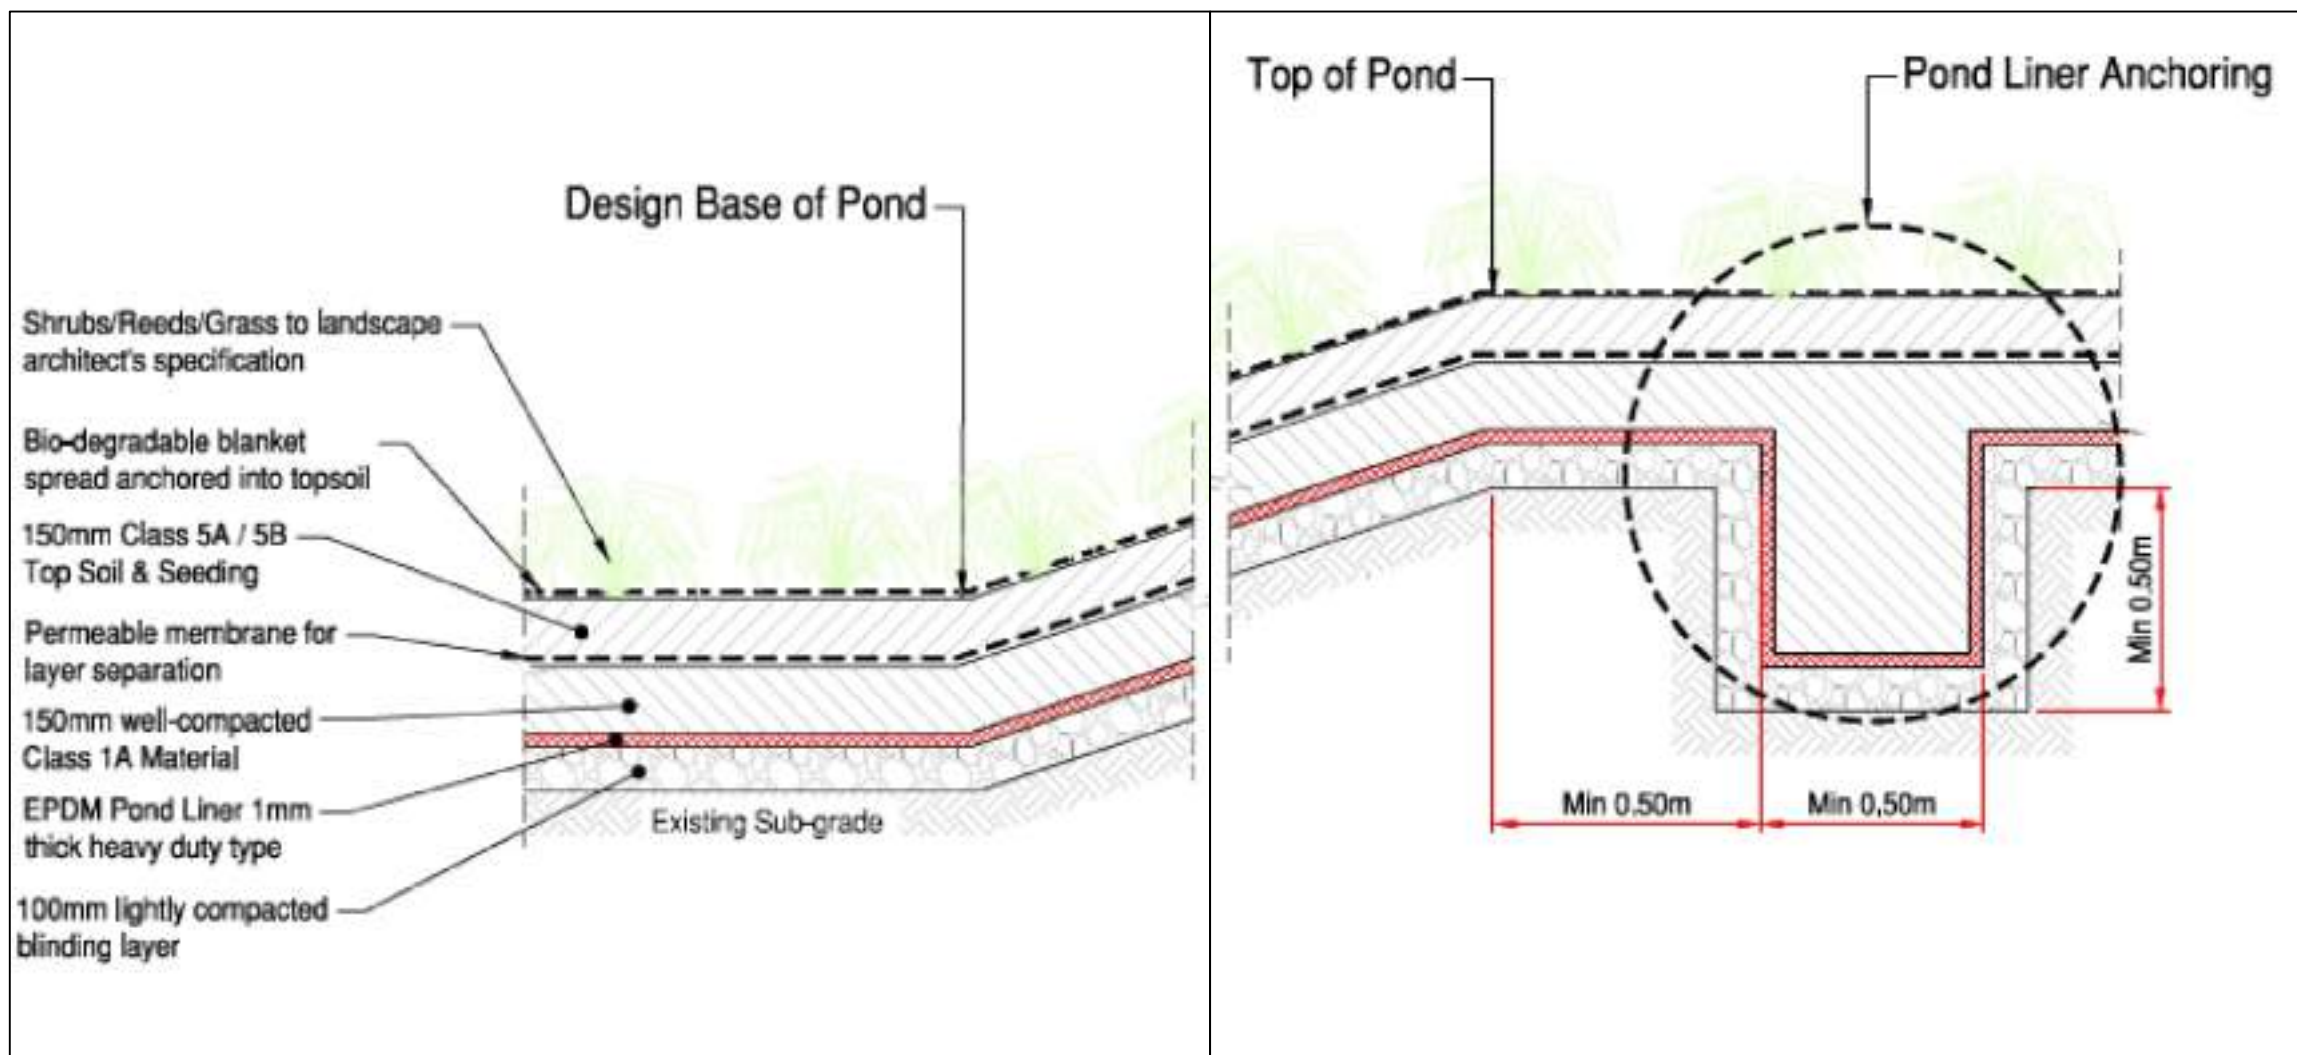

Insert A
Pond Construction
Details (N.T.S.)

P01	DH	AM	03/09/21	Preliminary Issue
Rev	By	Chkd	Date	Description

PRELIMINARY DRAWING
This drawing is not to be used for construction

Client

FI REAL ESTATE MANAGEMENT

BarnsleyMarshall Limited
1 Birch Court
Blackpole East
Worcester
WR3 8SG

Tel: 01905 330550
Email: design@barnsleymarshall.co.uk
Web: www.barnsleymarshall.co.uk

BarnsleyMarshall

Project

Site 5a, Wrexham

Drawing

Drainage Details
Sheet 2 of 2

By/Chkd	DH/AM	Date	03/09/21
Drawing No.			
S5A-BML-XX-XX-DR-C-0502			Revision P01
BML Job No.			Status -
1000-02			
Drawing Scale at A1:	As Shown		
CAD Filename:			