


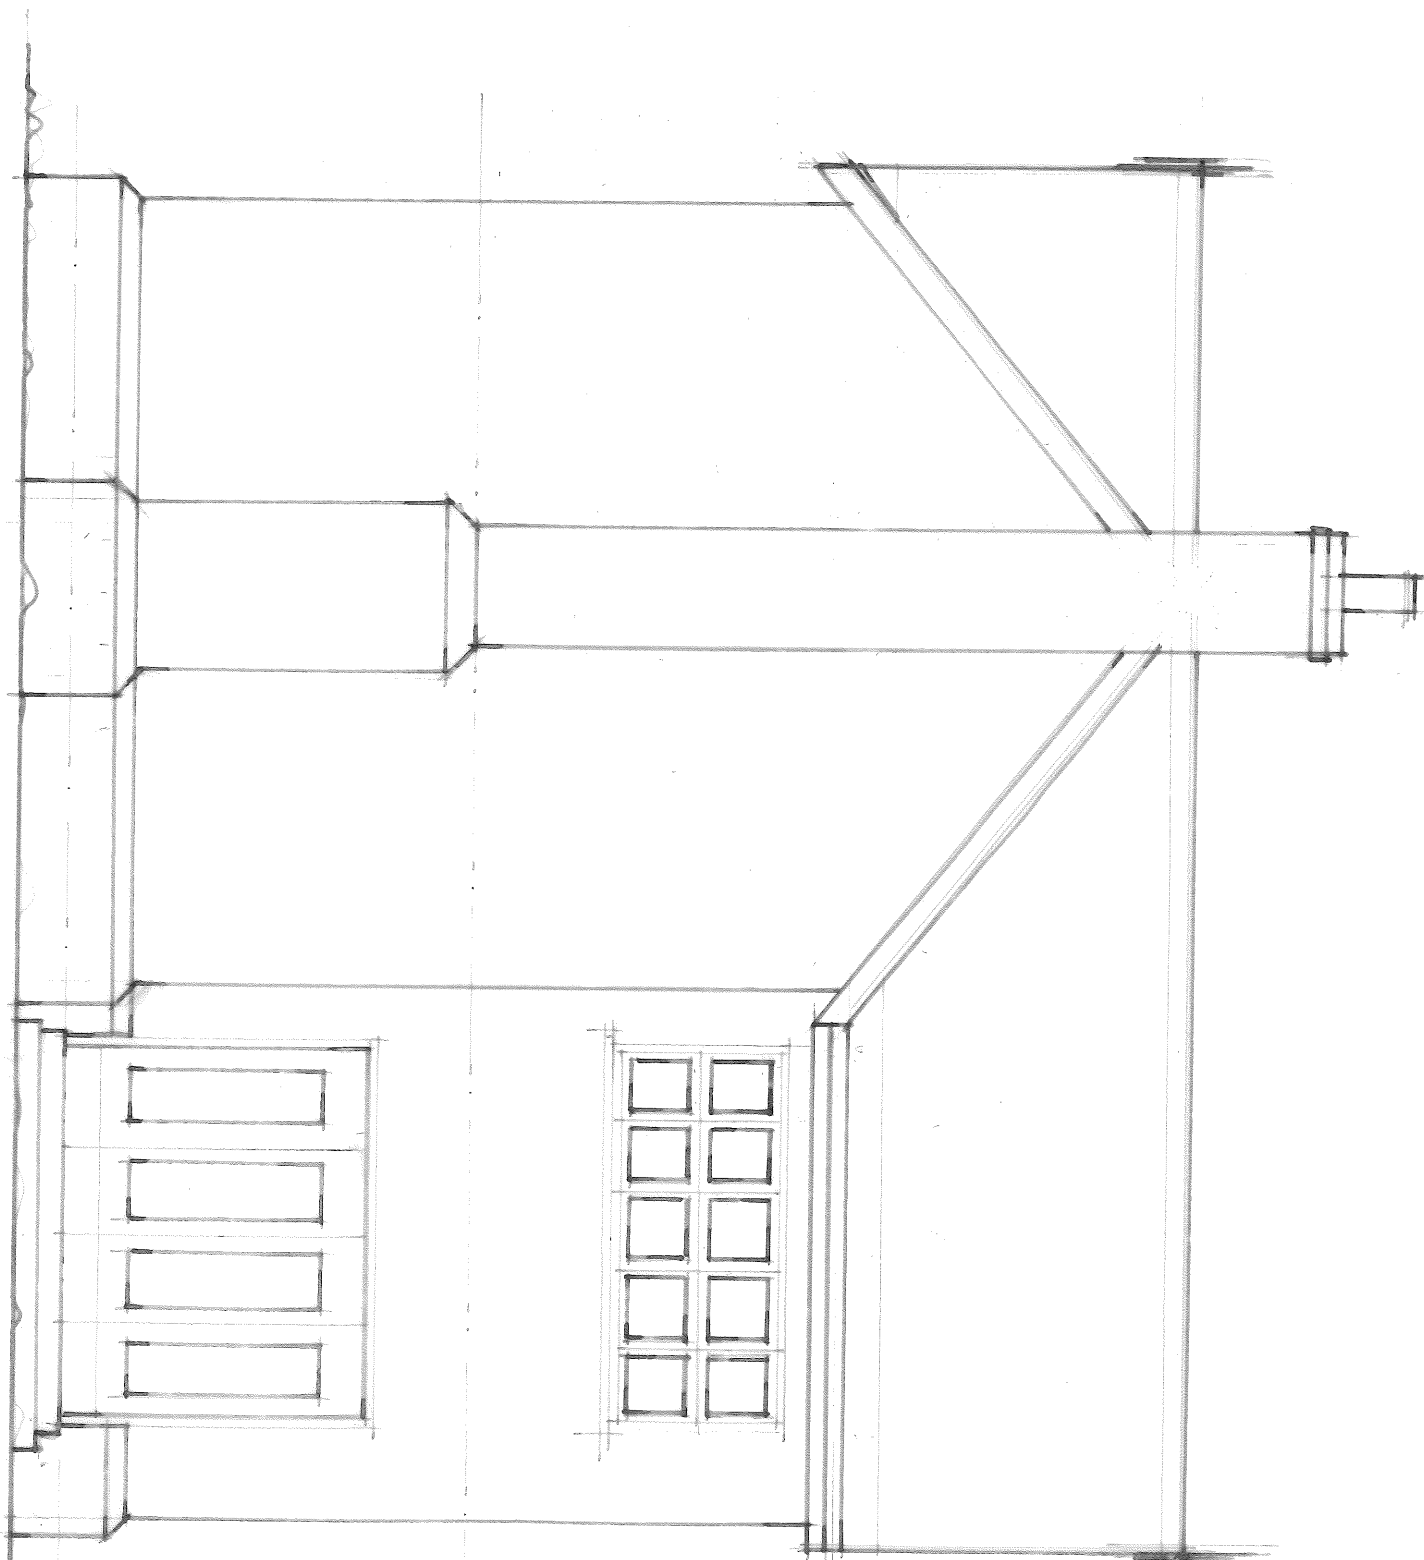

NEW FARMHOUSE COX LANE ROSSETT
SCALE 1:50 DATE 21.6.21
PROPOSED SIDE ELEVATION Dwg03 ©ABS

