



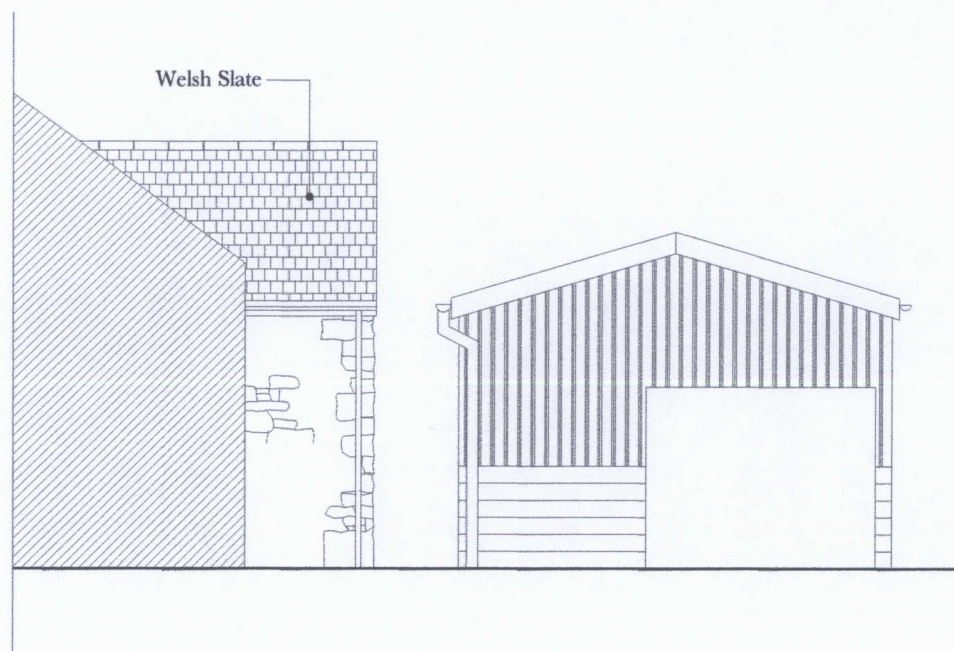

PROPOSED SIDE ELEVATION
(No fences shown)

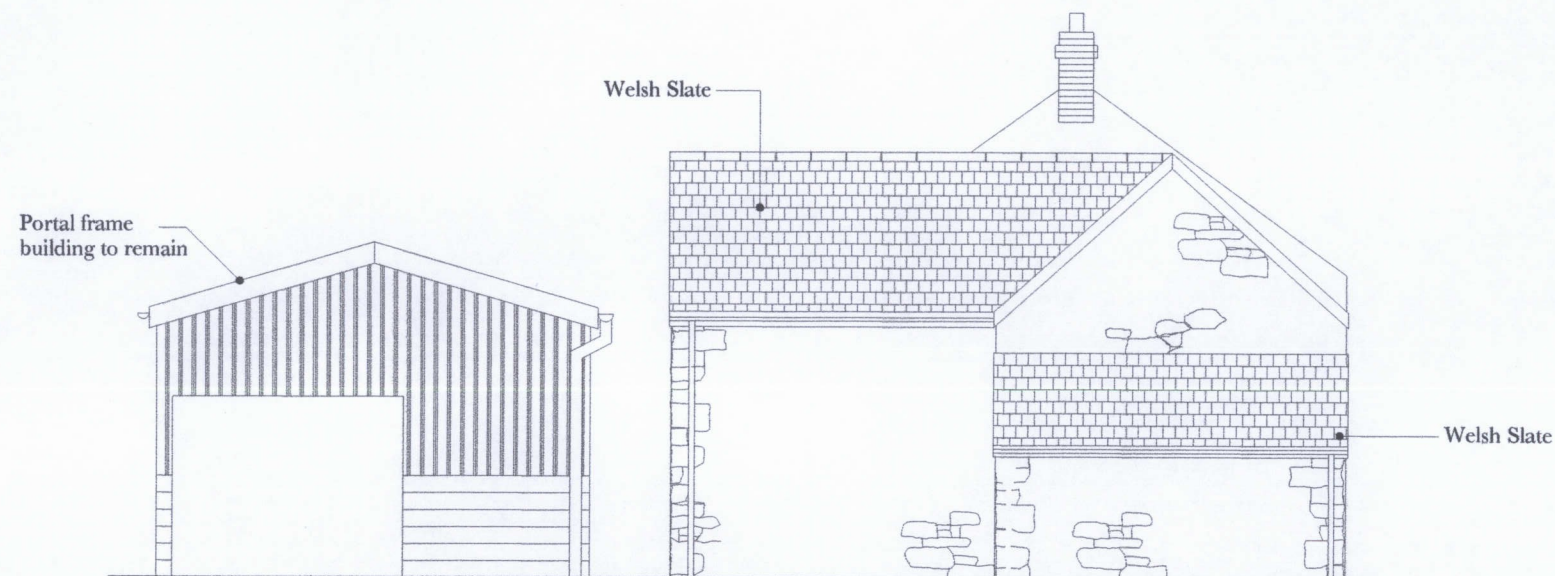

PROPOSED SIDE ELEVATION
(No fences shown)



PROPOSED