

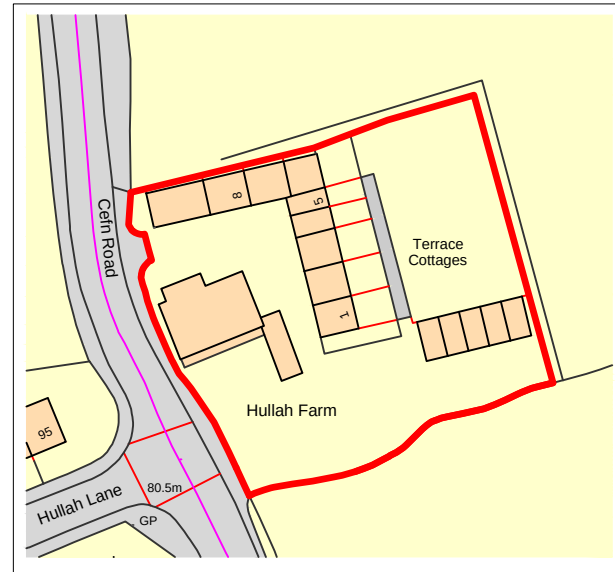


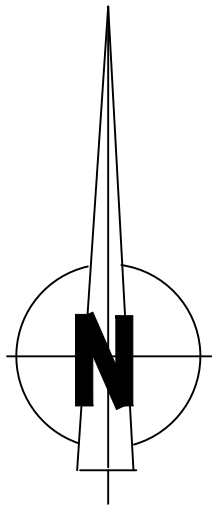

Location Plan

SCALE BAR 1:250

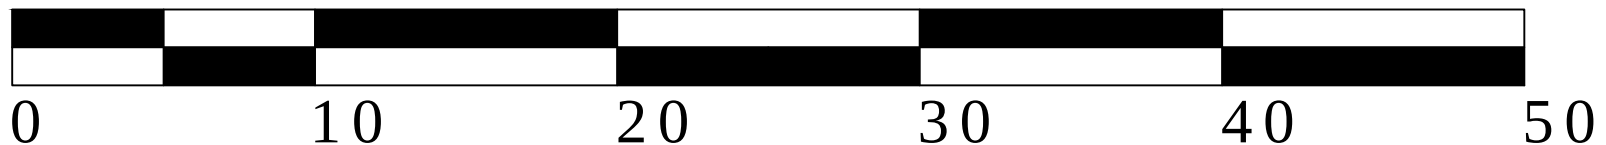

Grantley Lowe		
chartered surveyors		
34 St Anne Street Liverpool L3 3DS		
t:0151 298 9669 f:0151 298 9670		
www.grantleylowe.co.uk		
Rev	Date	Revisions
Client	Fairpark Care Limited	
Job Title	Hullah Farm	
Drawing Title	Location Plan	
Draft / initial / schematic ☐ plan ☒ Planning ☐ Building Regulations ☐ Structural ☐ Construction ☐ As Built ☐		
Scale	1:1250 @ A4	
Date	Nov 2021	Drawn By WJJ
Drawing No.	3513-19	Rev