


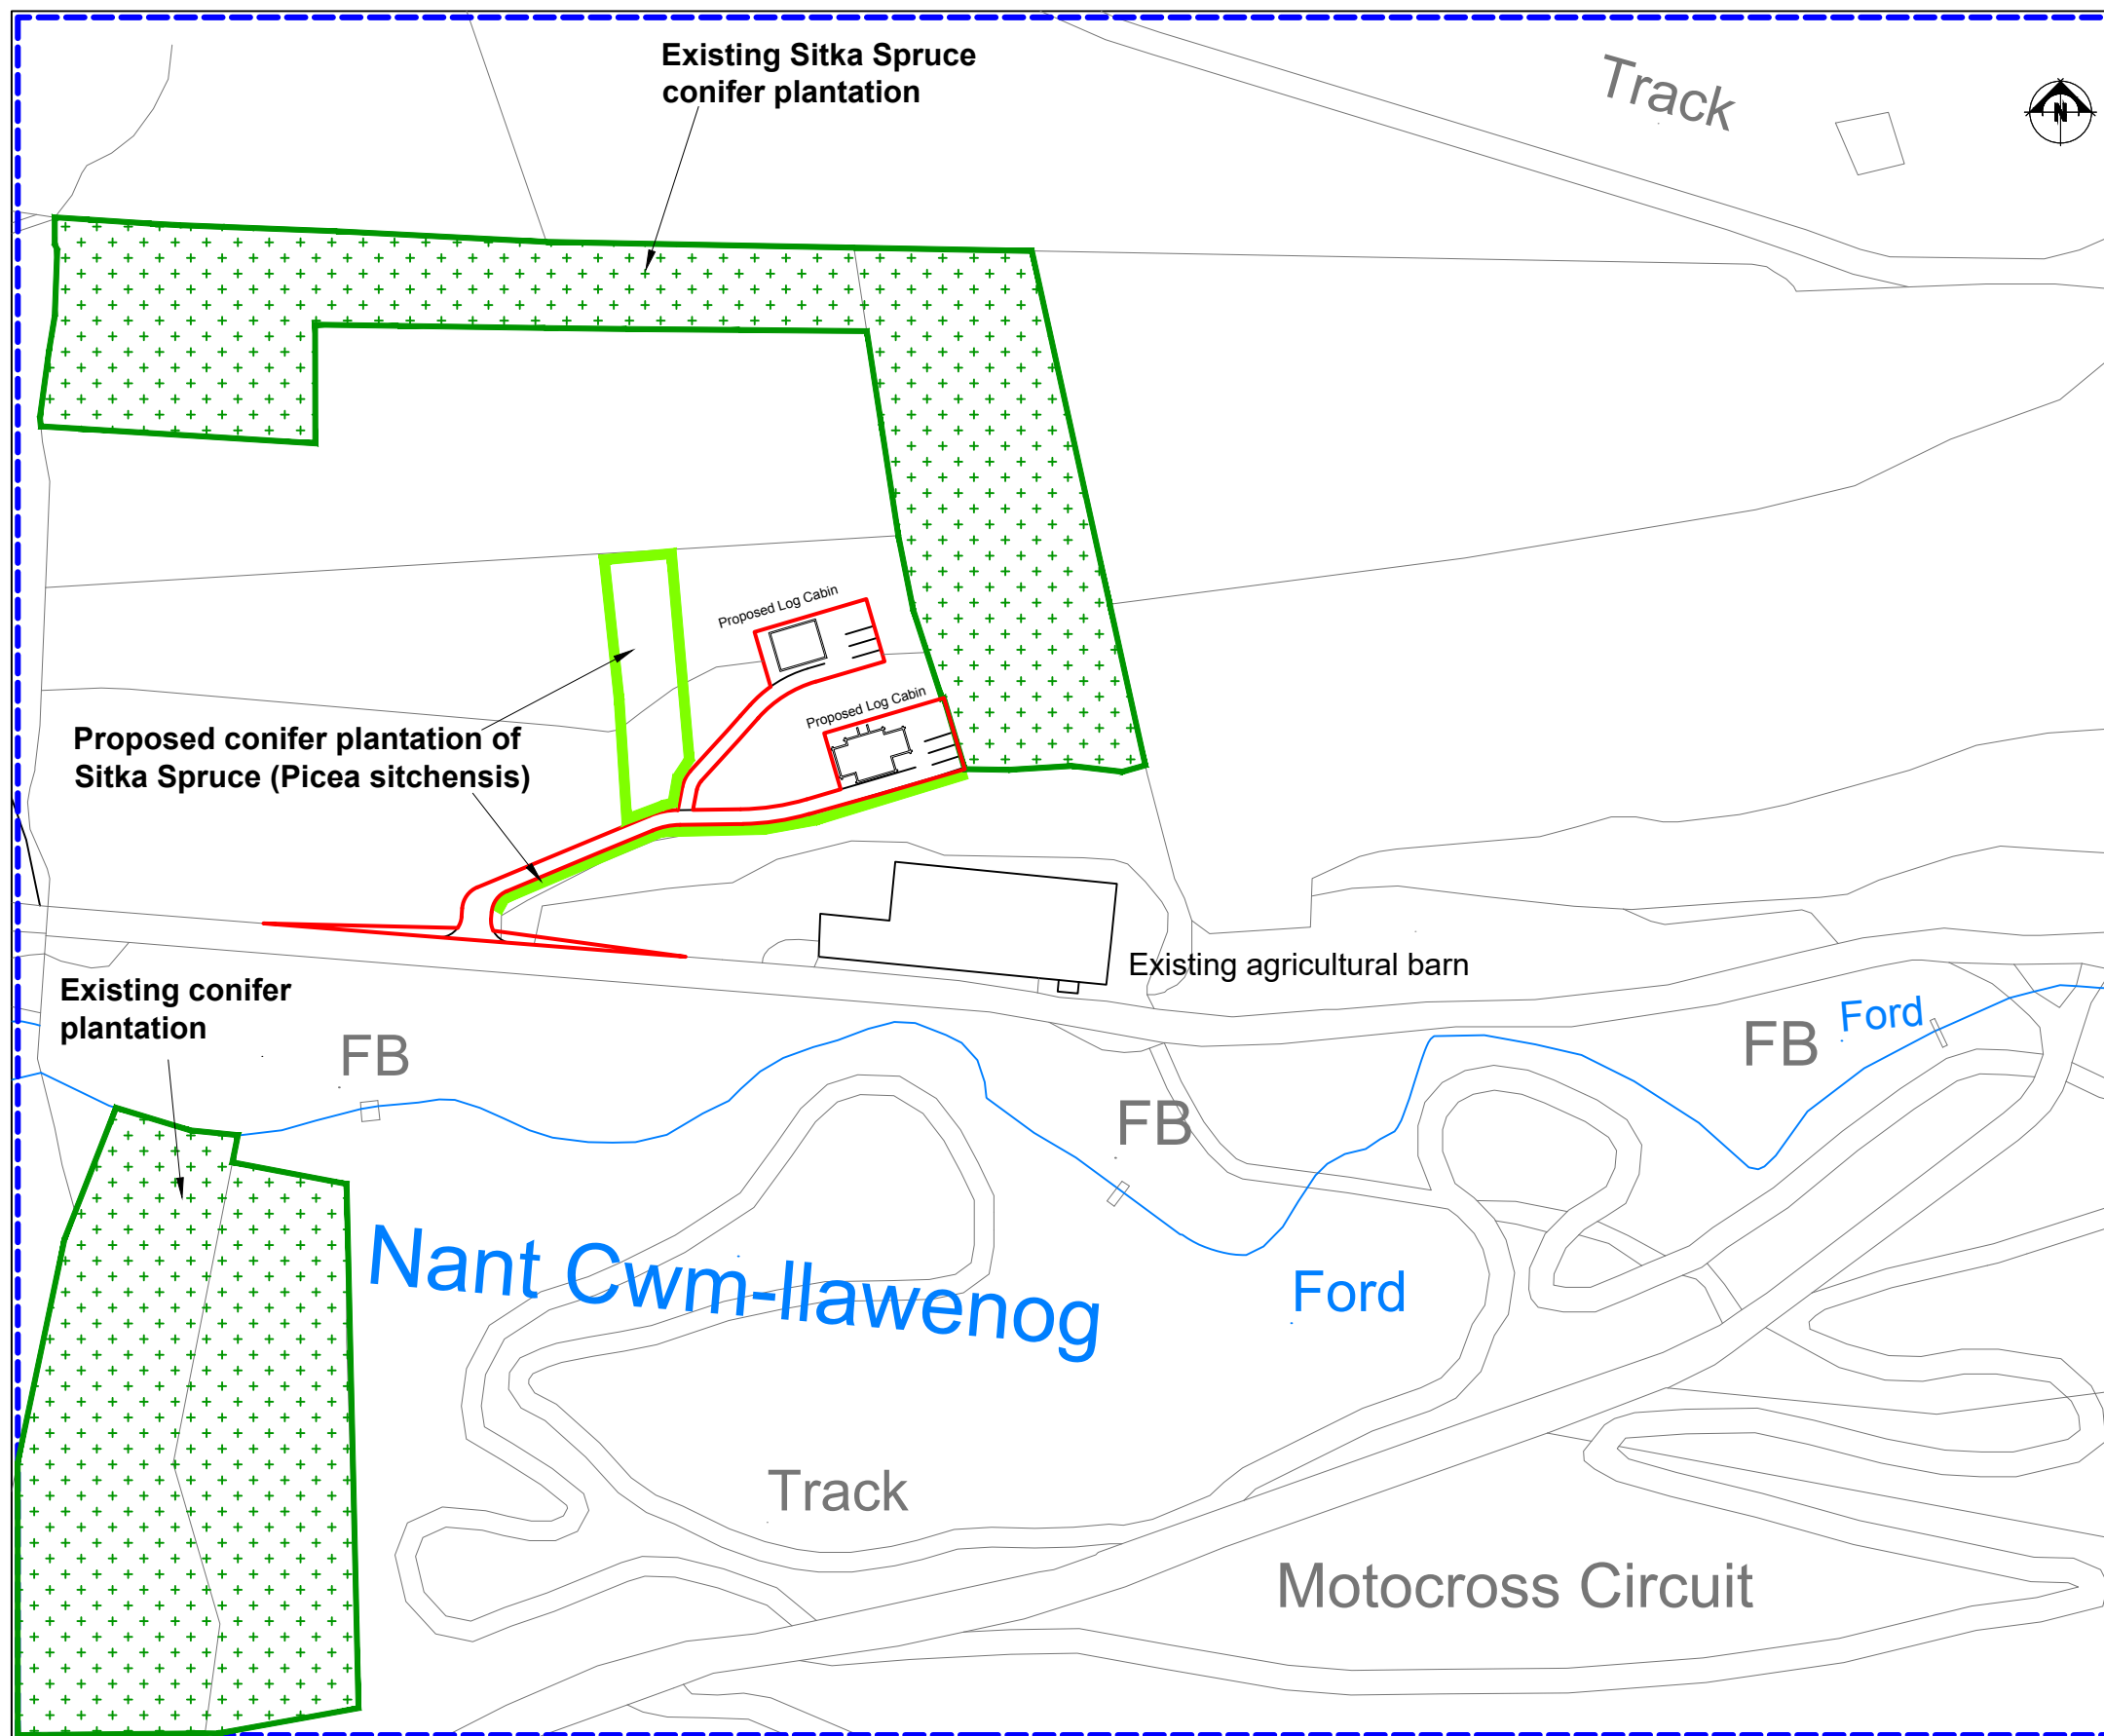

Project:

Tyn Twll Proposed Log Cabins

Client:



Notes:

1. Reproduced from Ordnance Survey digital map data © Crown copyright 2022. All rights reserved. Licence number 100053544.

Scale: 1:1,500 @A3



Figure LV1
Planting Proposals