


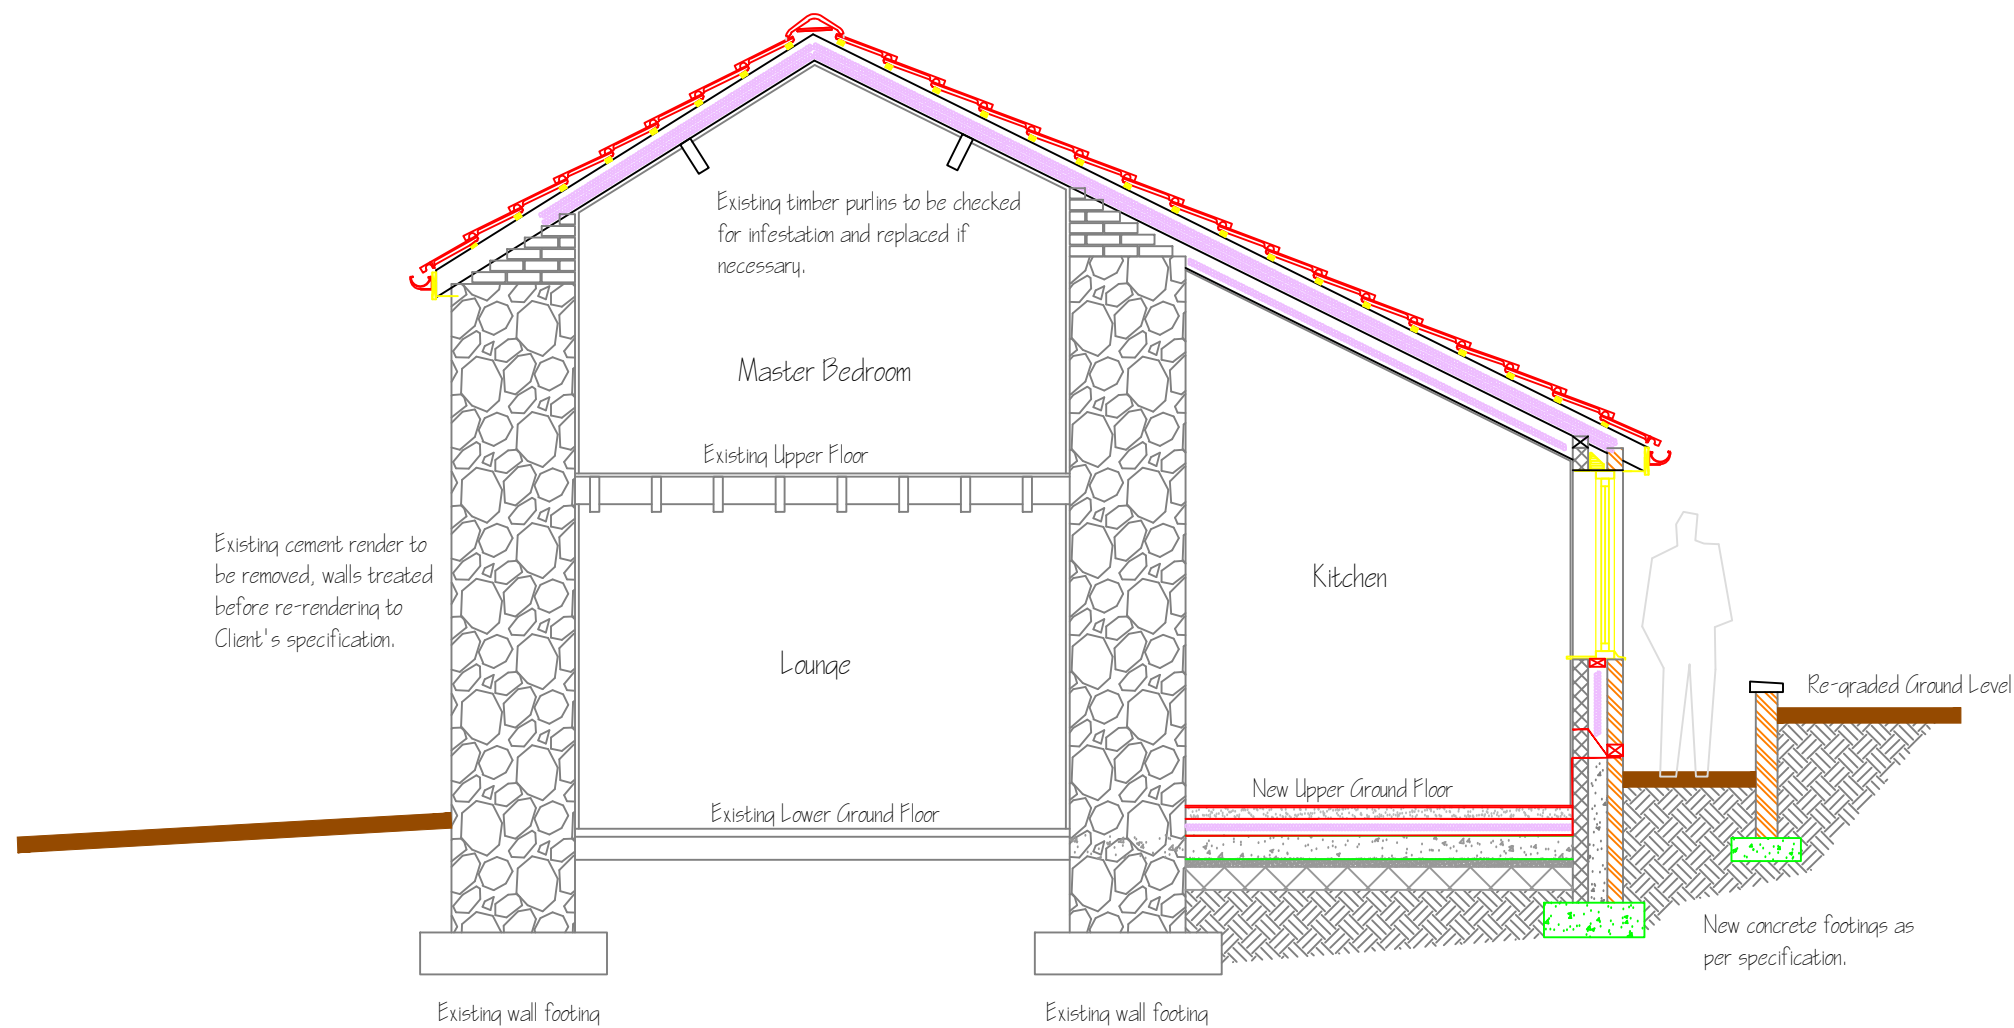

TYPICAL CROSS SECTION
SCALE 1:50

PLANNING SUBMISSION

Nevis Architecture

Telephone 07909 921 955

Email : bob@cairnschadwick.co.uk

Client

MR. MRS. MOYSAN

Project Name and Address

ABEROER ISSA
ABEROER
WREXHAM - LL14 4LG

Project

2021/106

Development Date
JULY 2021

Current Rev Date
.

Scale
AS SHOWN

A3

Drawing

105