


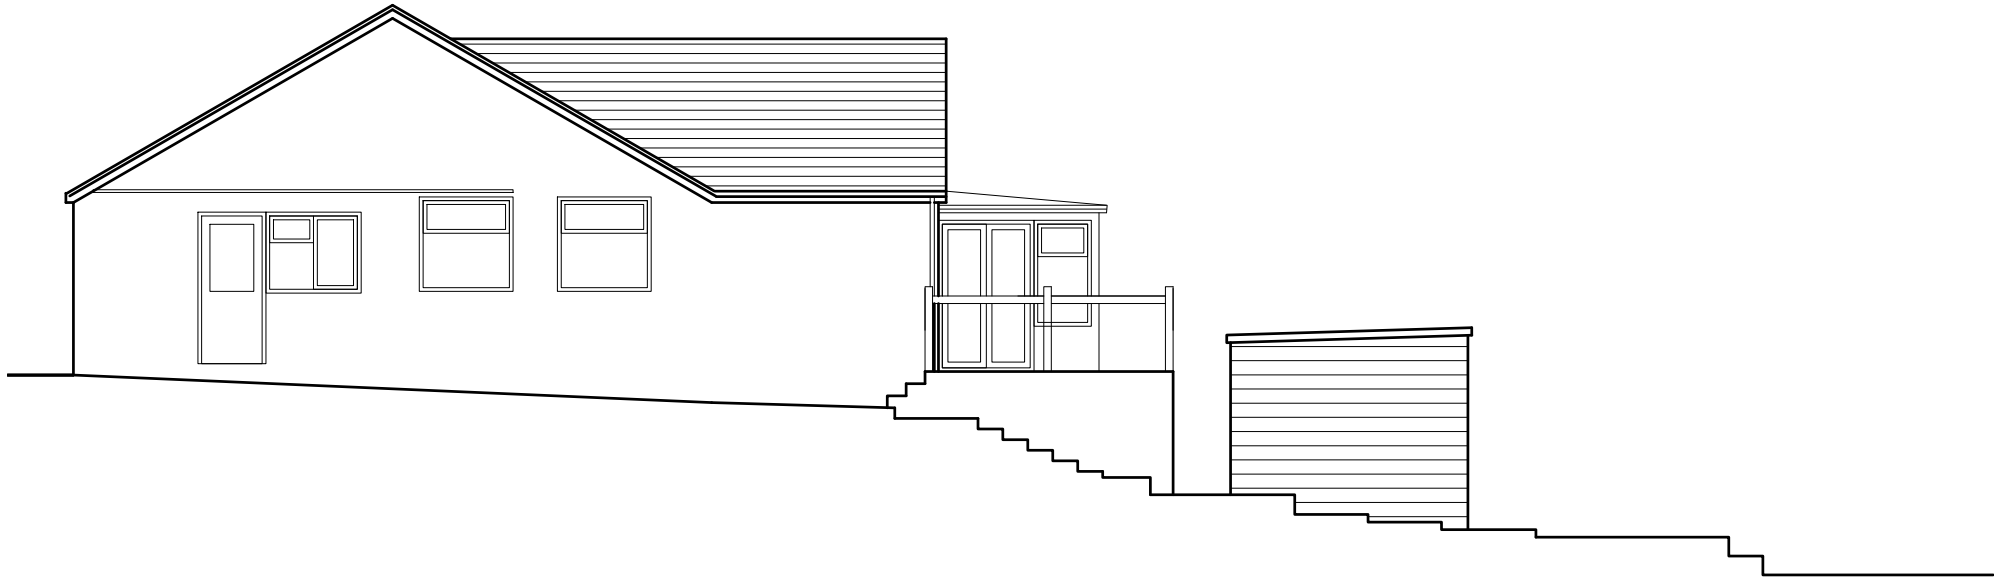

15 Hall View
Caego
Wrexham

Proposed Side Elevations 1:100 @ A4