


ANDREW DESIGN SERVICE ©
NEW HOUSE, plot adjacent
to BRONYDD access
driveway, HIGH STREET,
GLYN CEIRIDG @ LL20 7EH

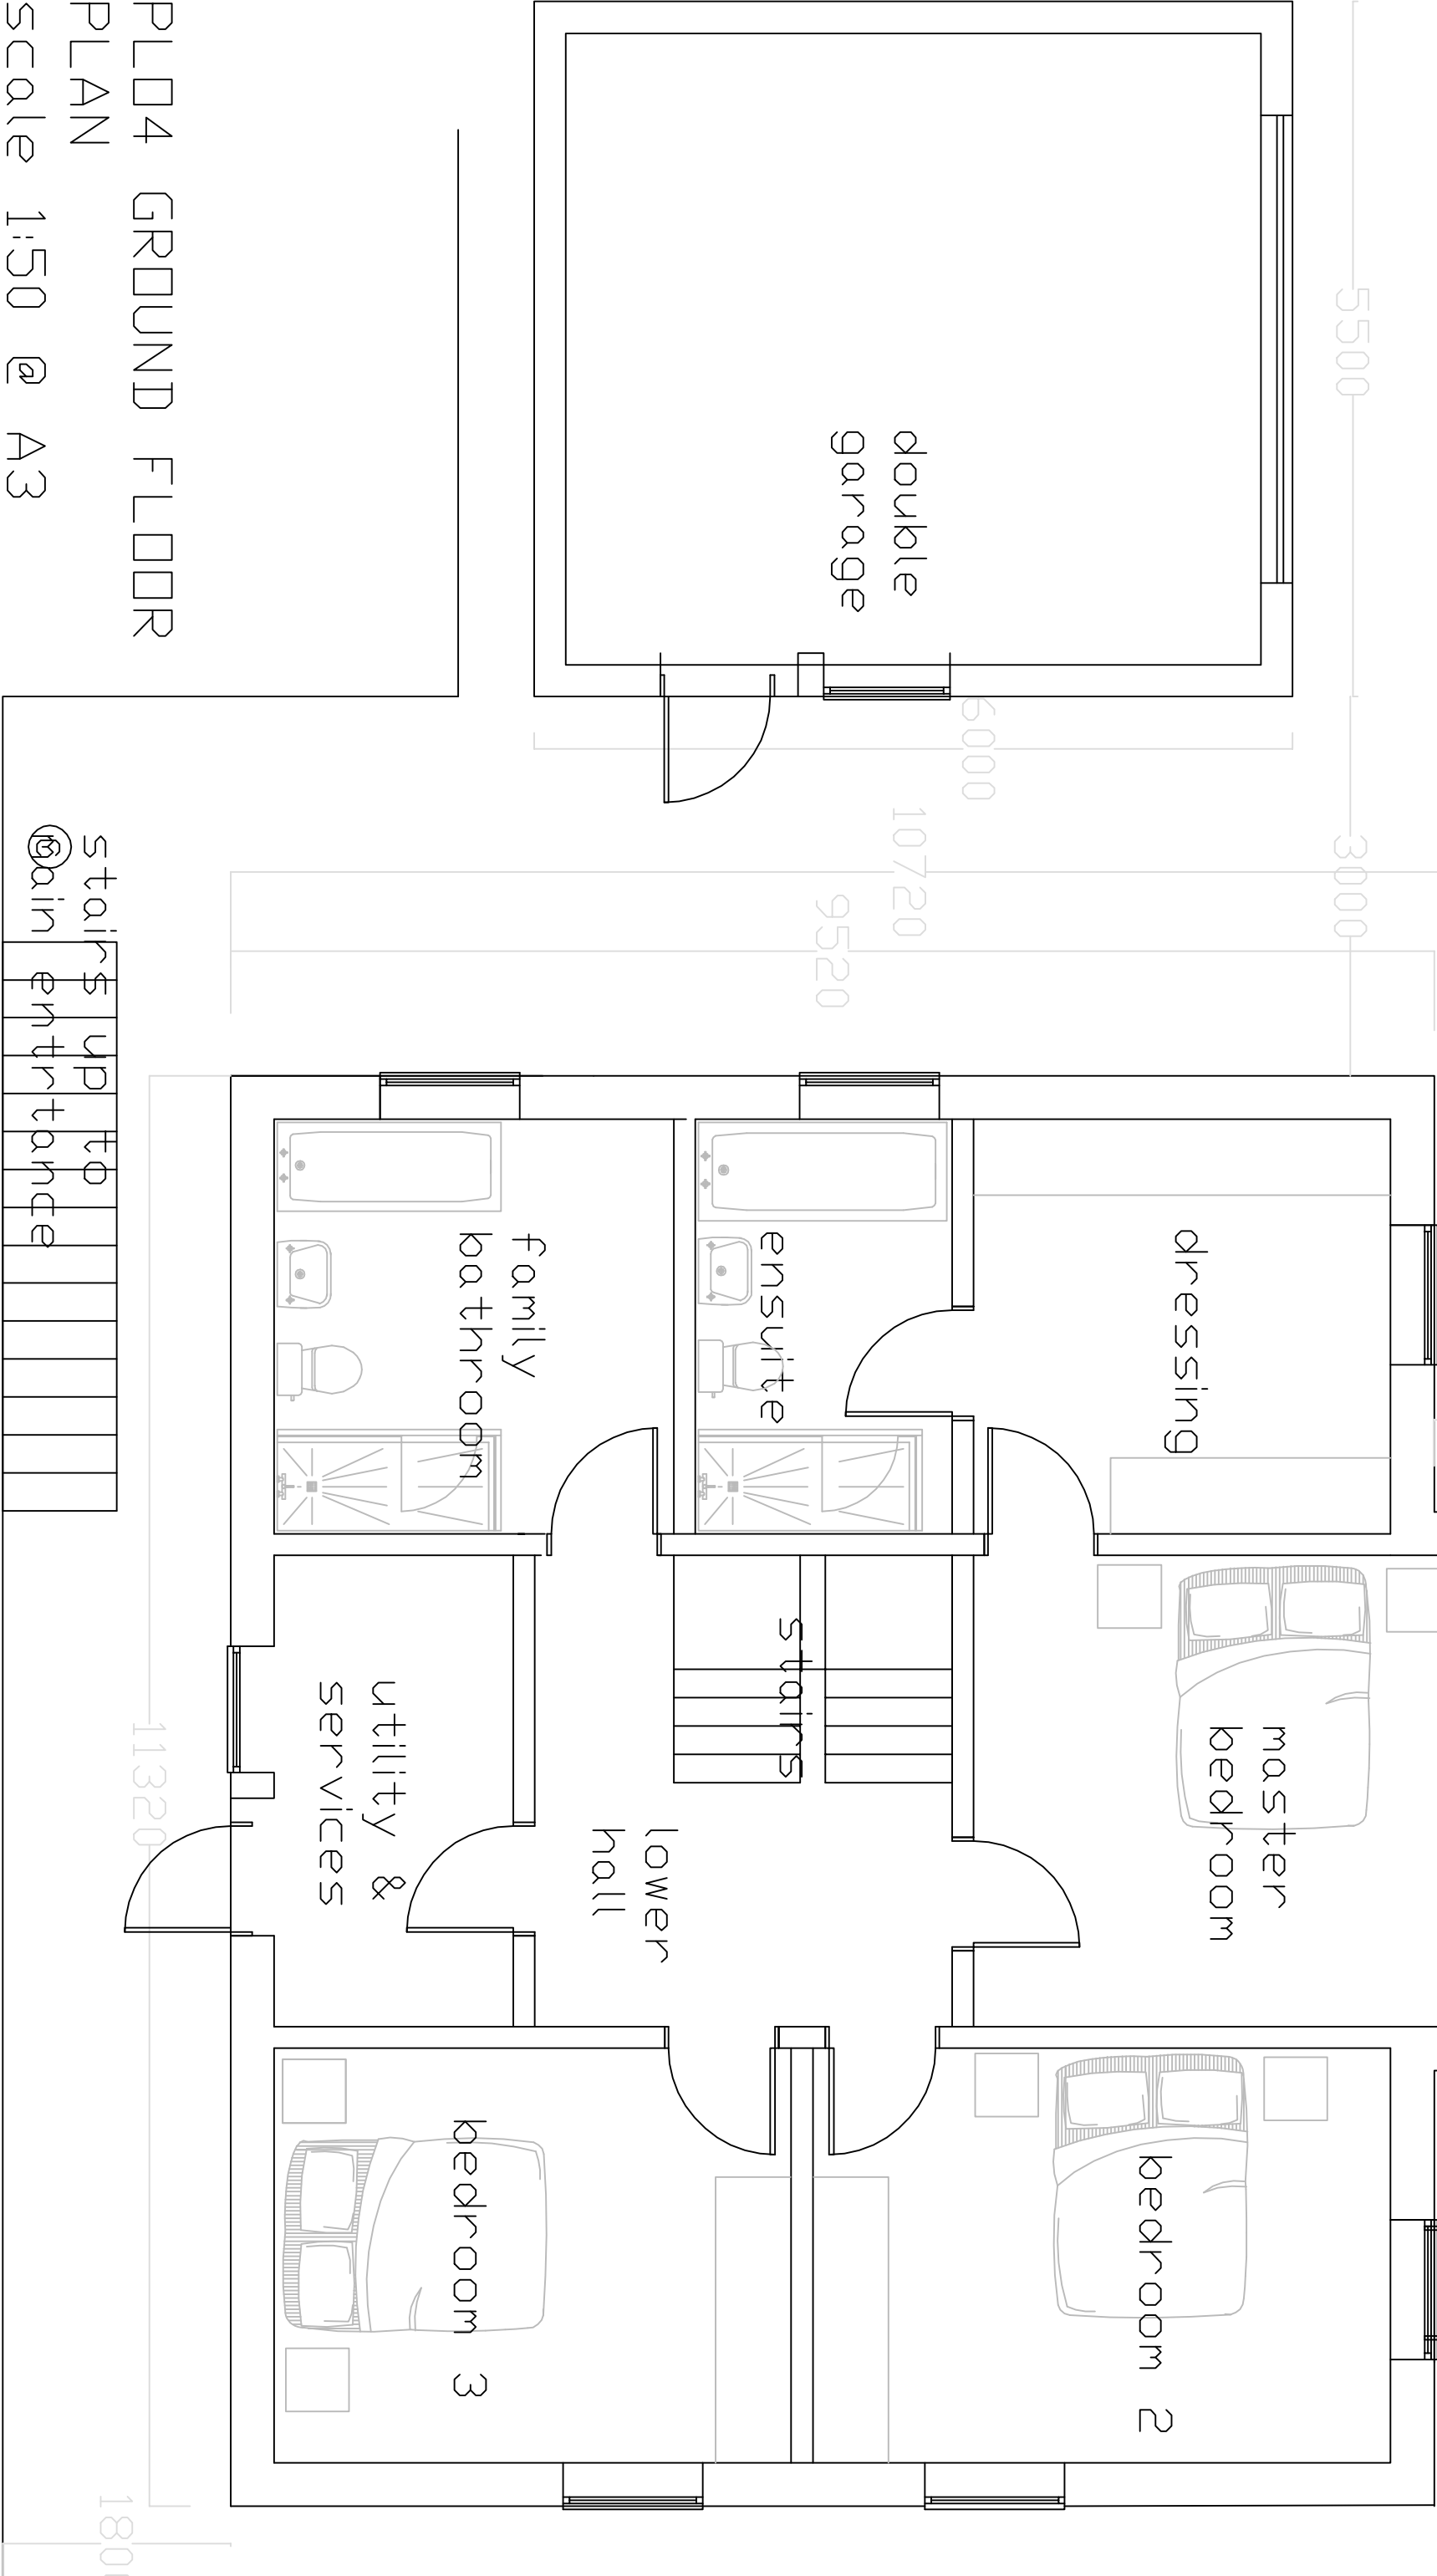

PL04 GROUND FLOOR
PLAN
scale 1:50 @ A3