



Existing Section @ 1:50

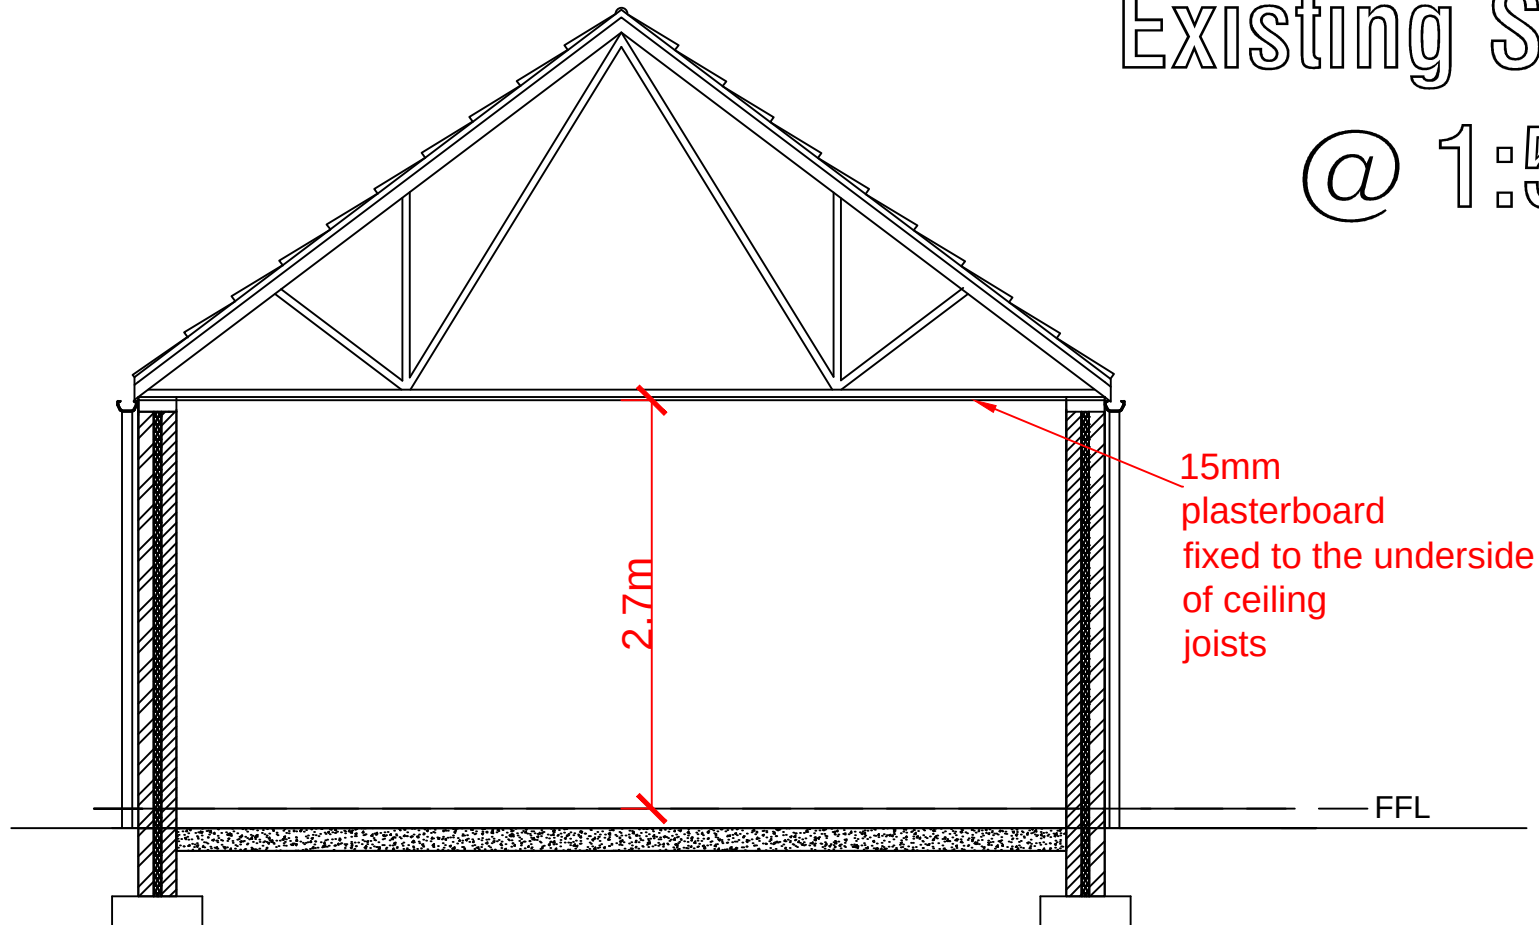

SCALE BAR 1:50

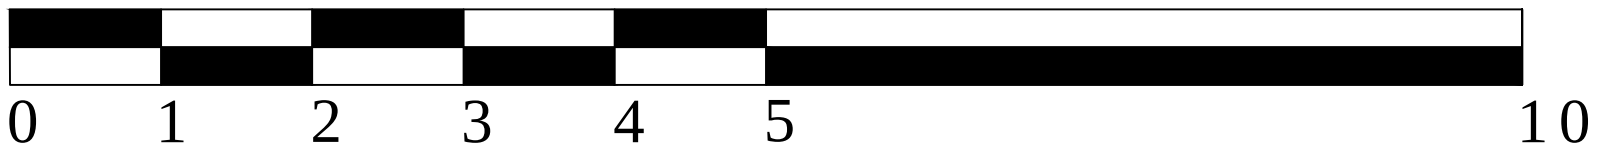

Grantley Lowe	
chartered surveyors	
34 St Anne Street Liverpool L3 3DS	
t:0151 298 9669 f:0151 298 9670	
www.grantleylowe.co.uk	
Rev	Revisions
Client Fairpark Care Limited	
Job Title Hullah Farm - 5 x Bay Garage	
Drawing Title Existing Section	
Draft / initial / schematic plan ☐	
Planning ☒	
Building Regulations ☐	
Structural ☐	
Construction ☐	
As Built ☐	
Scale 1:50 @ A4	
Date	Aug 2022
Drawn By	WJJ
Drawing No.	3513-44
Rev	