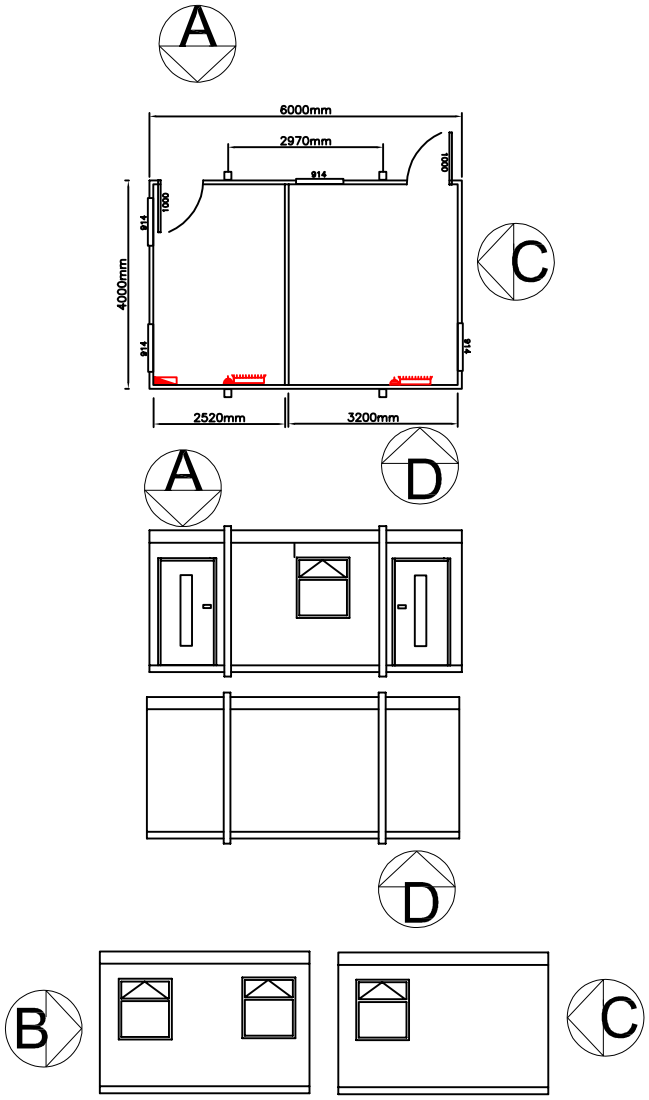


DRAWING APPROVAL

STAMP IF REQUIRED

SIGN:

PRINT:

COMPANY:

DATE:

ONCE THE LAYOUT & SPECIFICATION HAS BEEN AGREED COULD YOU PLEASE SIGN, DATE & PRINT THE DRAWING TO ALLOW MANUFACTURE TO TAKE PLACE

Note

Overall Building height may alter slightly depending on the height of prepared foundations and the fall of the land (If applicable).

Any dimensions should be used in preference to scaling the drawings and should be checked by the contractor before that part of the work commences or materials are ordered.

Any alterations to be confirmed by the client and Local Authority or other supervising body.

Permission should be obtained from land owners if not freehold.
If the work is subject to CDM Regulations the HSE should be notified.

Where the development is within close proximity of the boundary the Party Wall Act will apply and written intention should be given to the adjoining owners.

All electrical heating and plumbing requirements should be agreed with the client before work commences.

Building work must be inspected by an approved Building inspector during the course of the work (If applicable).

All drawings including elevations are the property of Portable Offices (Hire) Ltd and must not be reproduced without written prior consent.

REV	DESCRIPTION	DATE	BY

PORTABLE OFFICES

Space to enjoy

TITLE: Additional Clinical Rooms

CLIENT: Spire Hospital - Wrexham
Building Layout

DRAWING: BUILDING No- 4937

SCALE: 1:50 @A1

DRAWN BY: IAN SMITH

DATE: 07-12-2016

DRAWING No: 18582