


Rev	By	Date	Chkd	Revision	
-----	----	------	------	----------	--

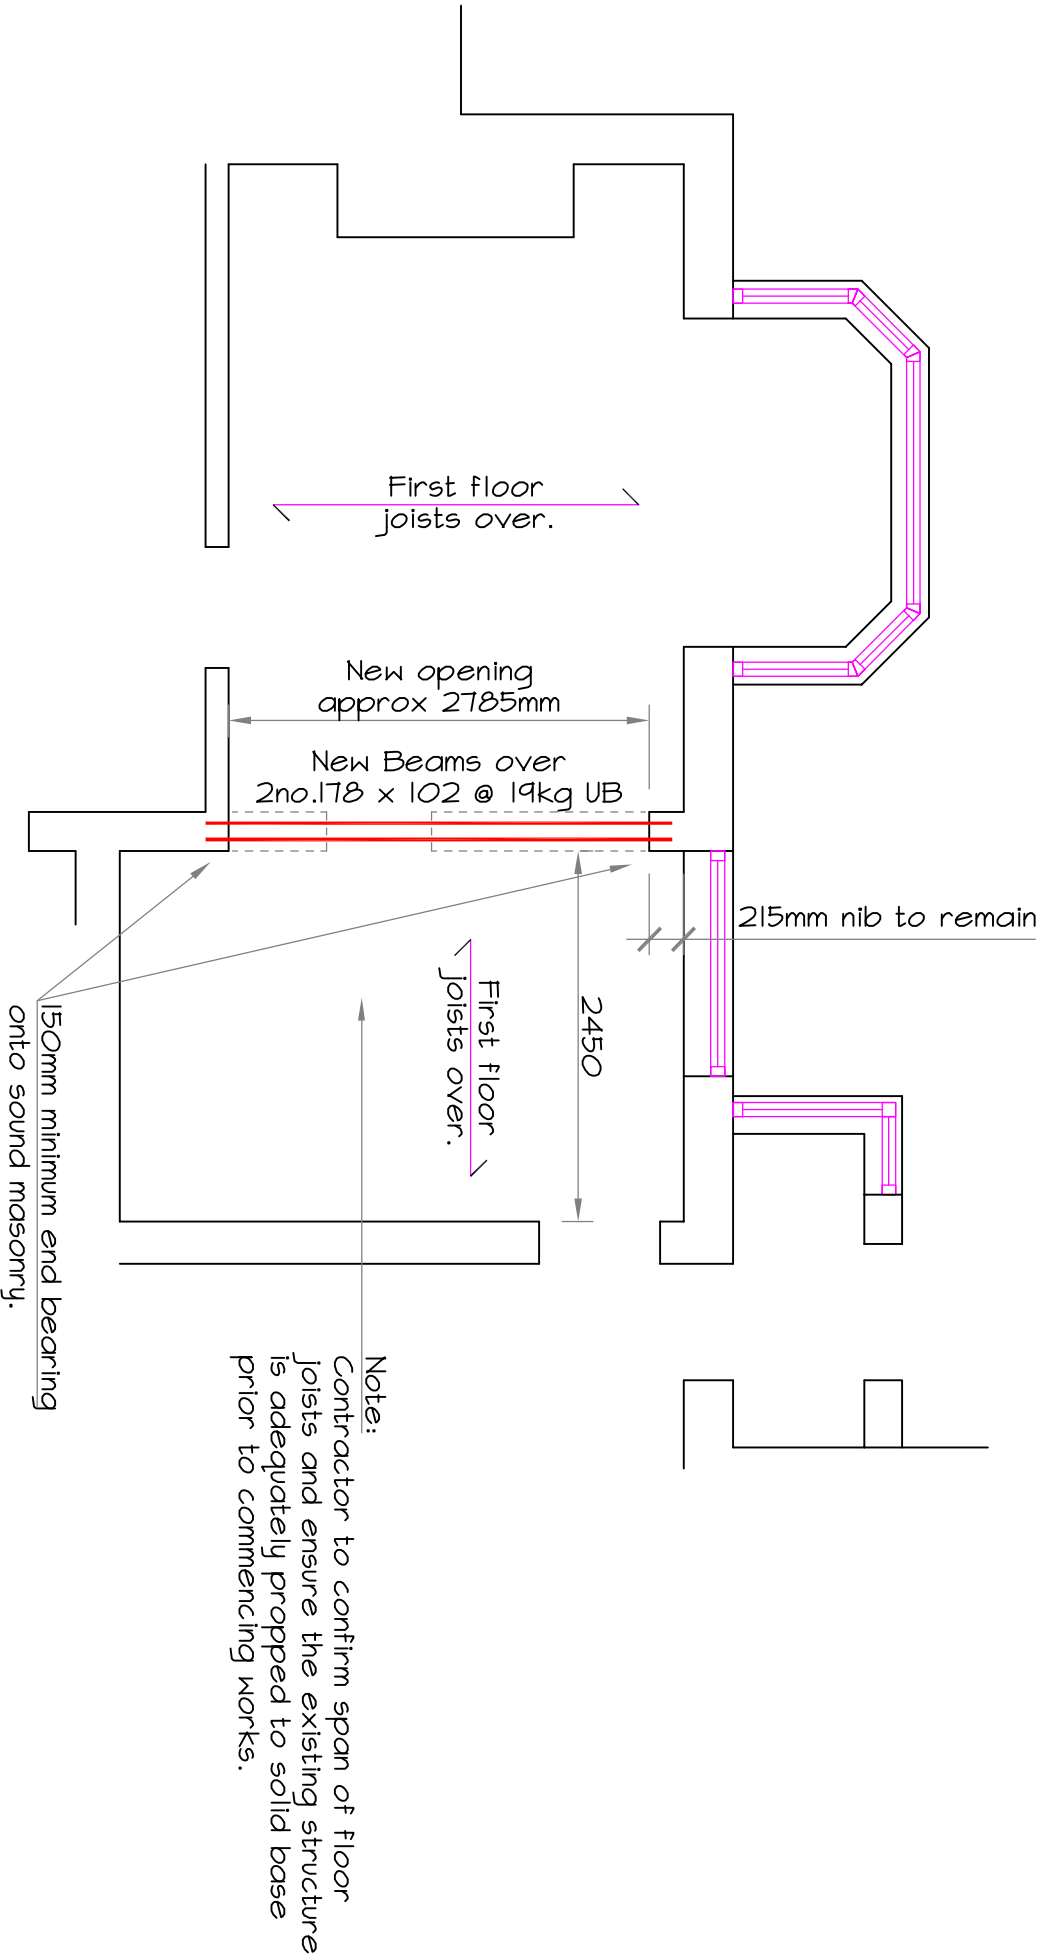

PROPOSED INDICATIVE GROUND FLOOR PLAN