


0 10 20 30 40 50m
Scale 1:1250

APPLICATION BOUNDARY INDICATED THUS: ———

Schedule of Areas	m ²
Application Area	752.9

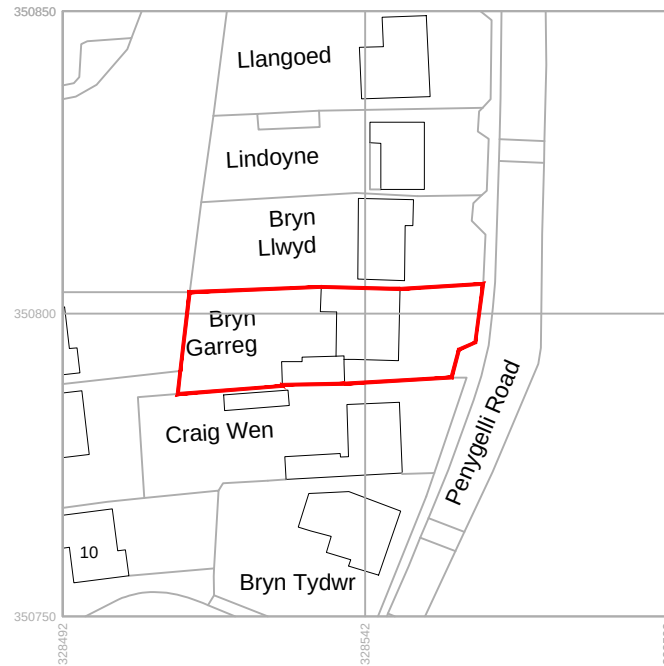

A	06/06/2022	TBS	TBS
Non-draft Issue			
-	17/05/2022	TBS	TBS
Draft Issue			
Rev	Date	Drawn by	Checked by

Produced on 11 May 2022 from the Ordnance Survey National Geographic Database and incorporating surveyed revision available at this date.
This map shows the area bounded by 328492 350750,328592 350750,328592 350850,328492 350850,328492 350750
Reproduction in whole or part is prohibited without the prior permission of Ordnance Survey.
Crown copyright 2022. Supplied by copla ltd trading as UKPlanningMaps.com a licensed Ordnance Survey partner (100054135).
Data licence expires 11 May 2023. Unique plan reference: v1c//796023/1076235

Site Location Plan - 1:1250

Project Bryn Garreg, Penygelli Road, Coedpoeth, Wrexham, LL11 3RW			
Client Maria Fox		Purpose of Issue For Approval	Drawing Stage Planning
Title Site Location Plan			
Scale @ A4 1:1250	Date May 2022	Ref 205	Drawn TBS
Dwg No 205/BGC/PL/001			Rev A