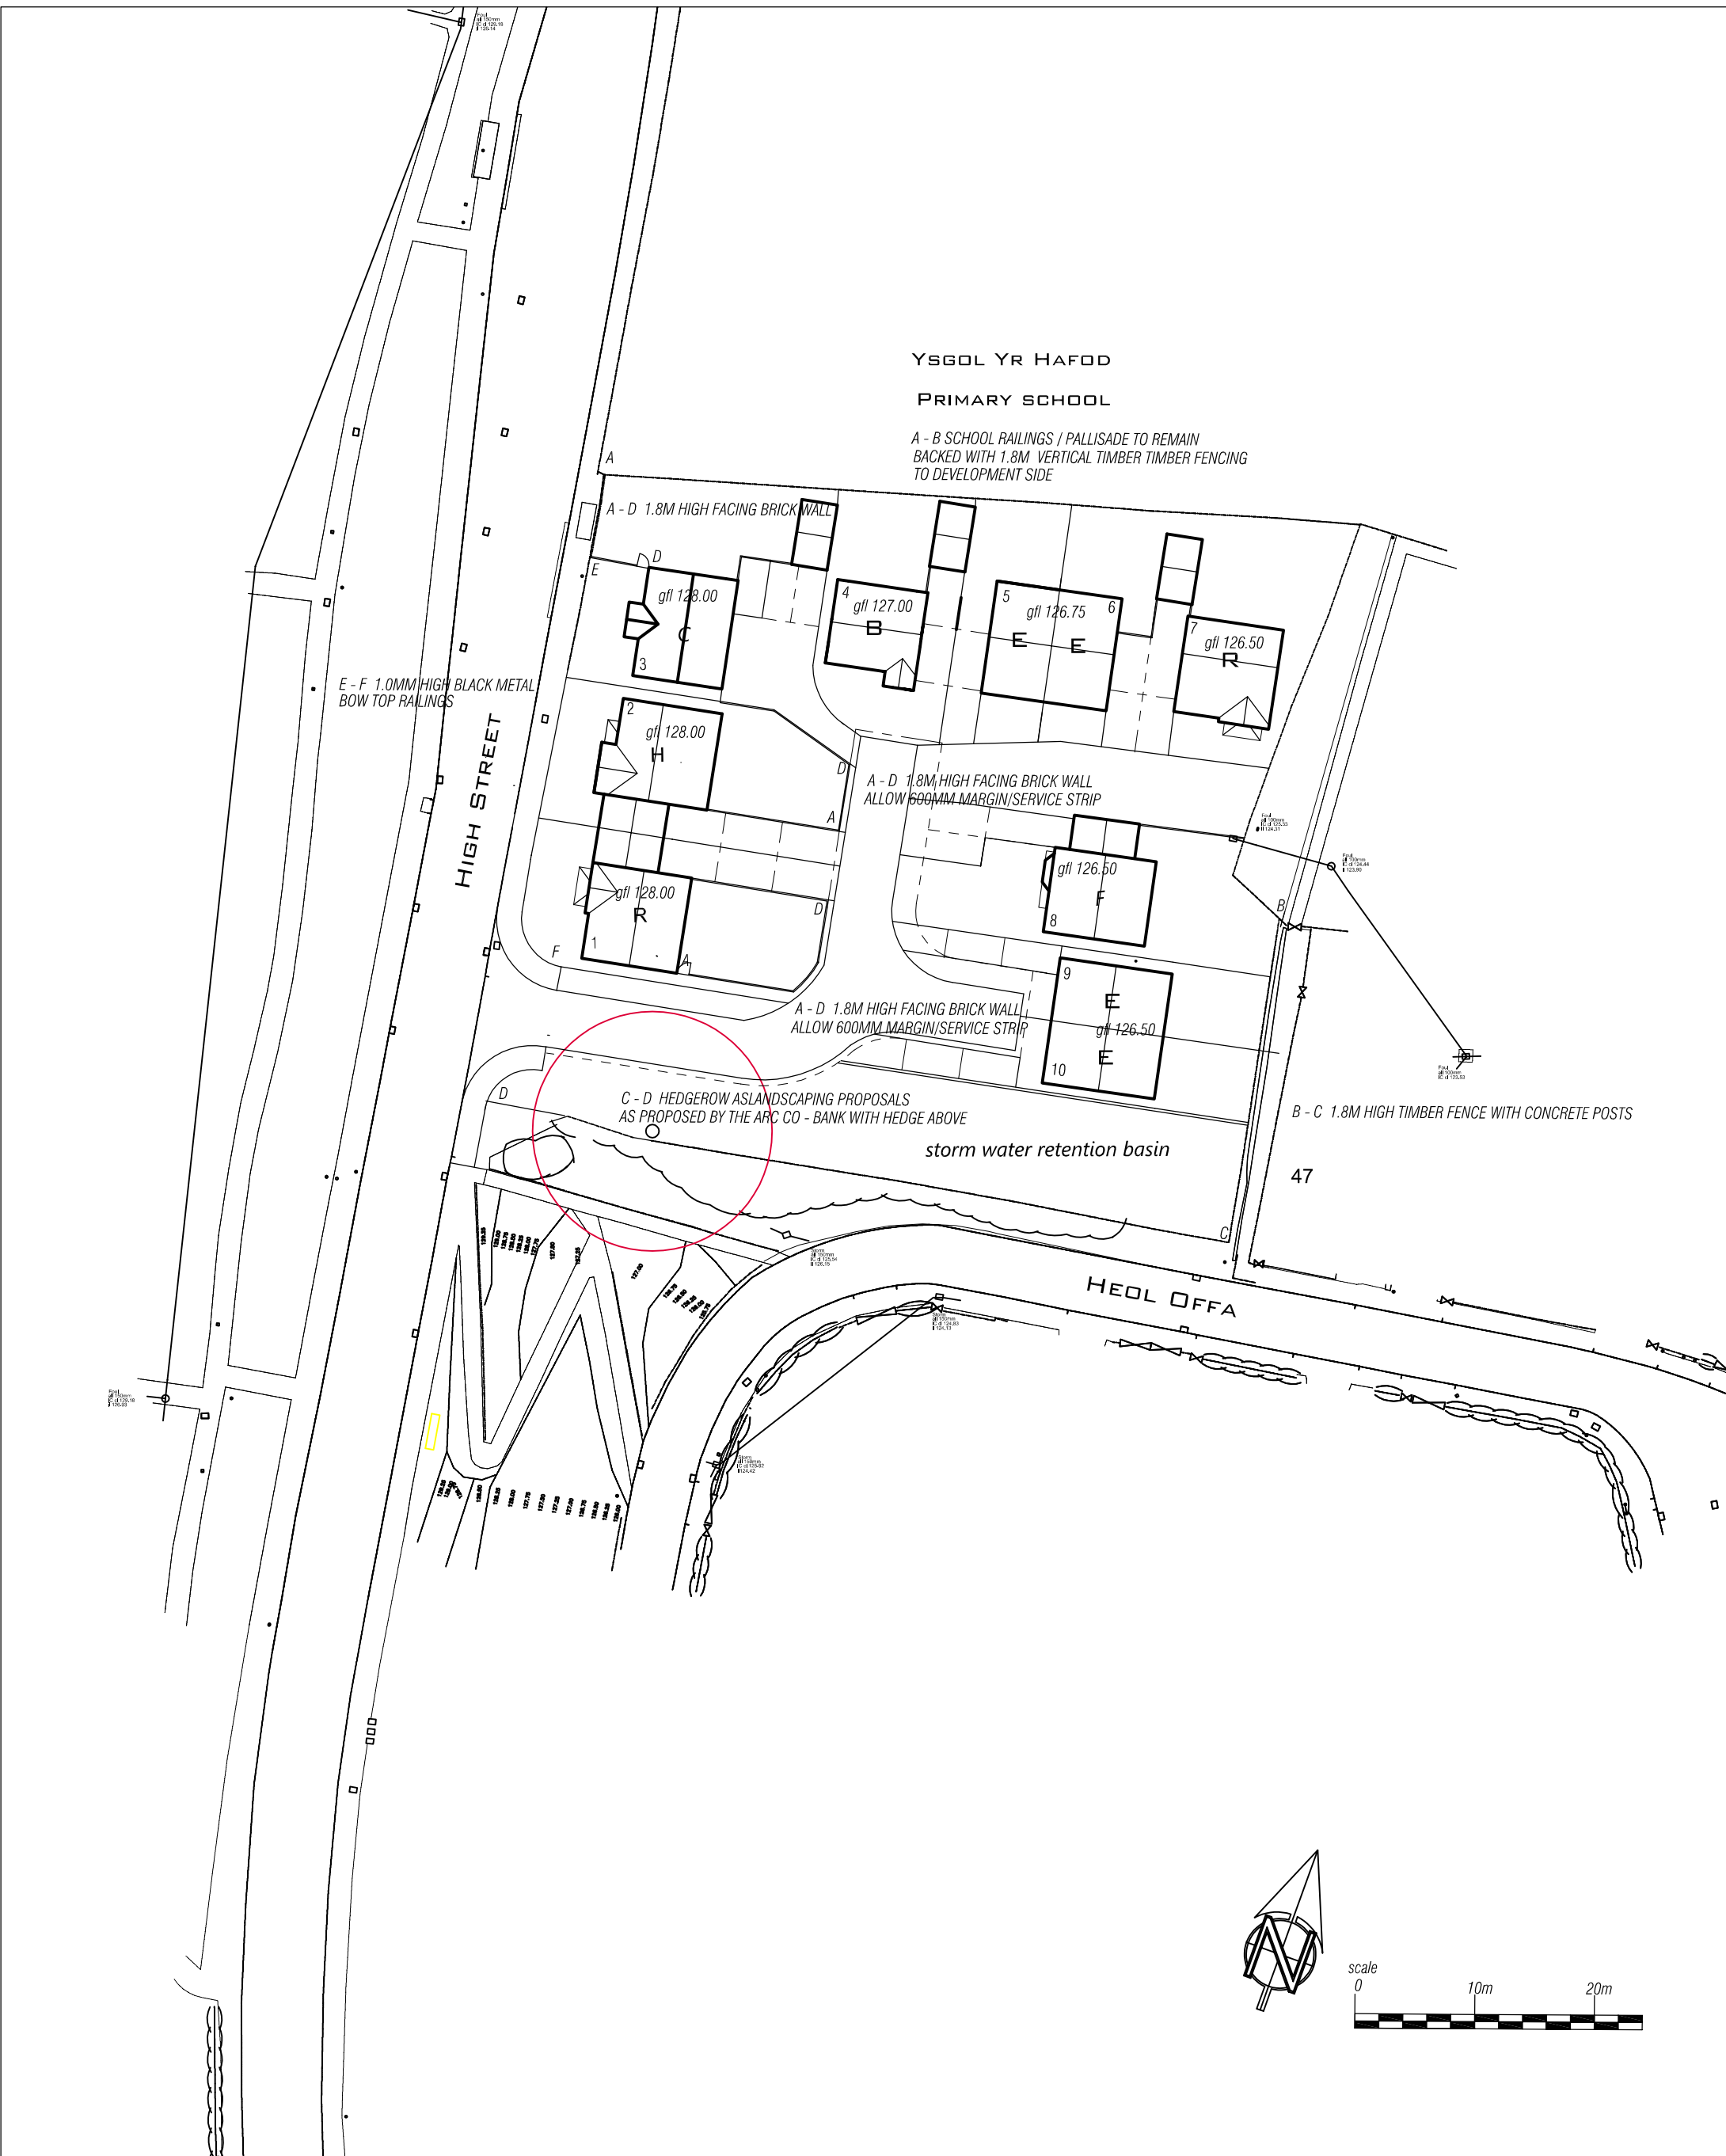


Parry Davies Architects.					Chartered Architects.				
PROJECT TITLE <i>LAND AT JOHNSTOWN</i>					DATE MAY 2021	SCALE 1:500 @ A3	DRWN RSG	CHK	
DRWG. TITLE <i>SITE LAYOUT PLAN C - BOUNDARY TREATMENT</i>					DRWG. NOS. <i>19.5991/SK1</i>			REV <i>B</i>	
Barclays Buildings, High Street, St Asaph, LL17 ORF					Tel: 01745 585517 Fax: 01745 582162. E-mail: PDPArchitects@aol.com				