



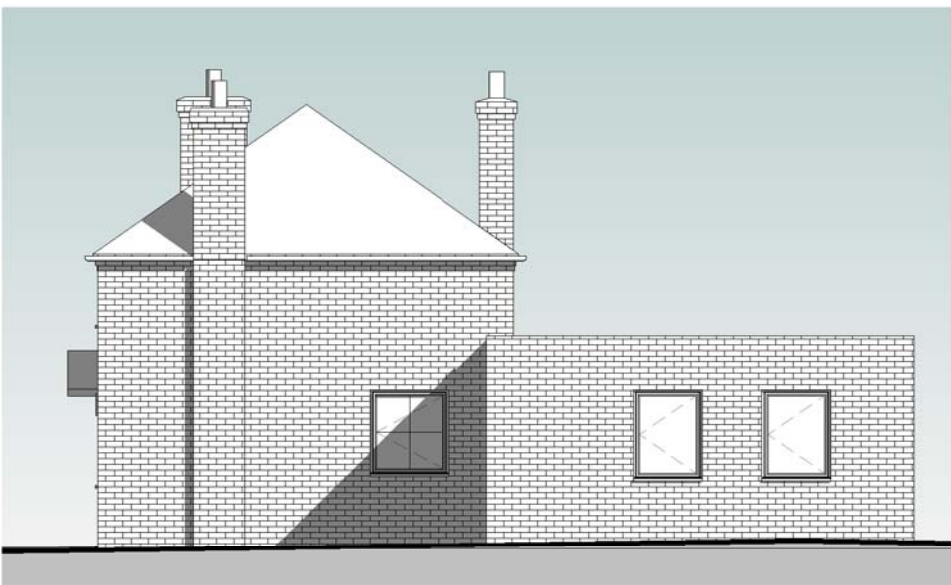

East
1 : 100




North
1 : 100

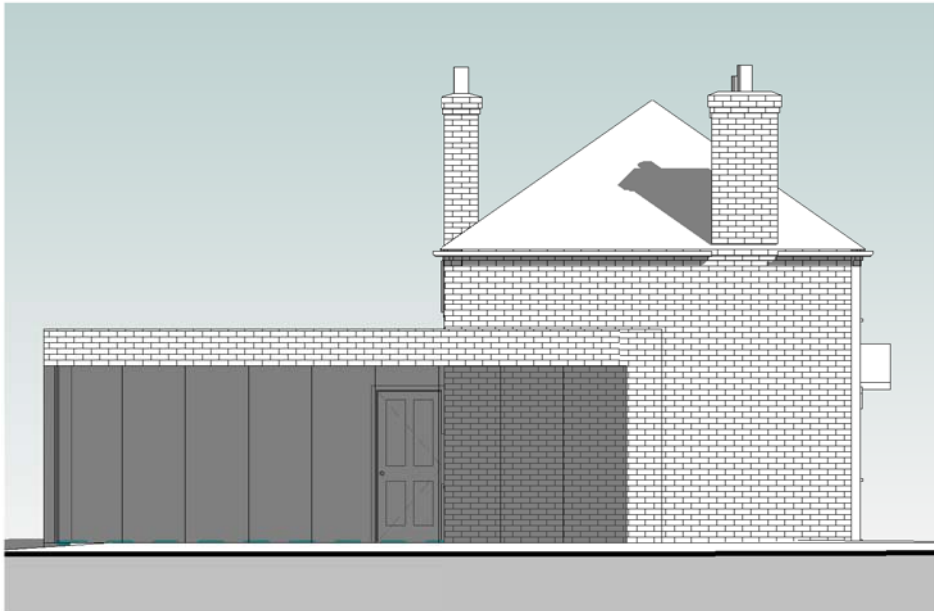


West
1 : 100




South
1 : 100

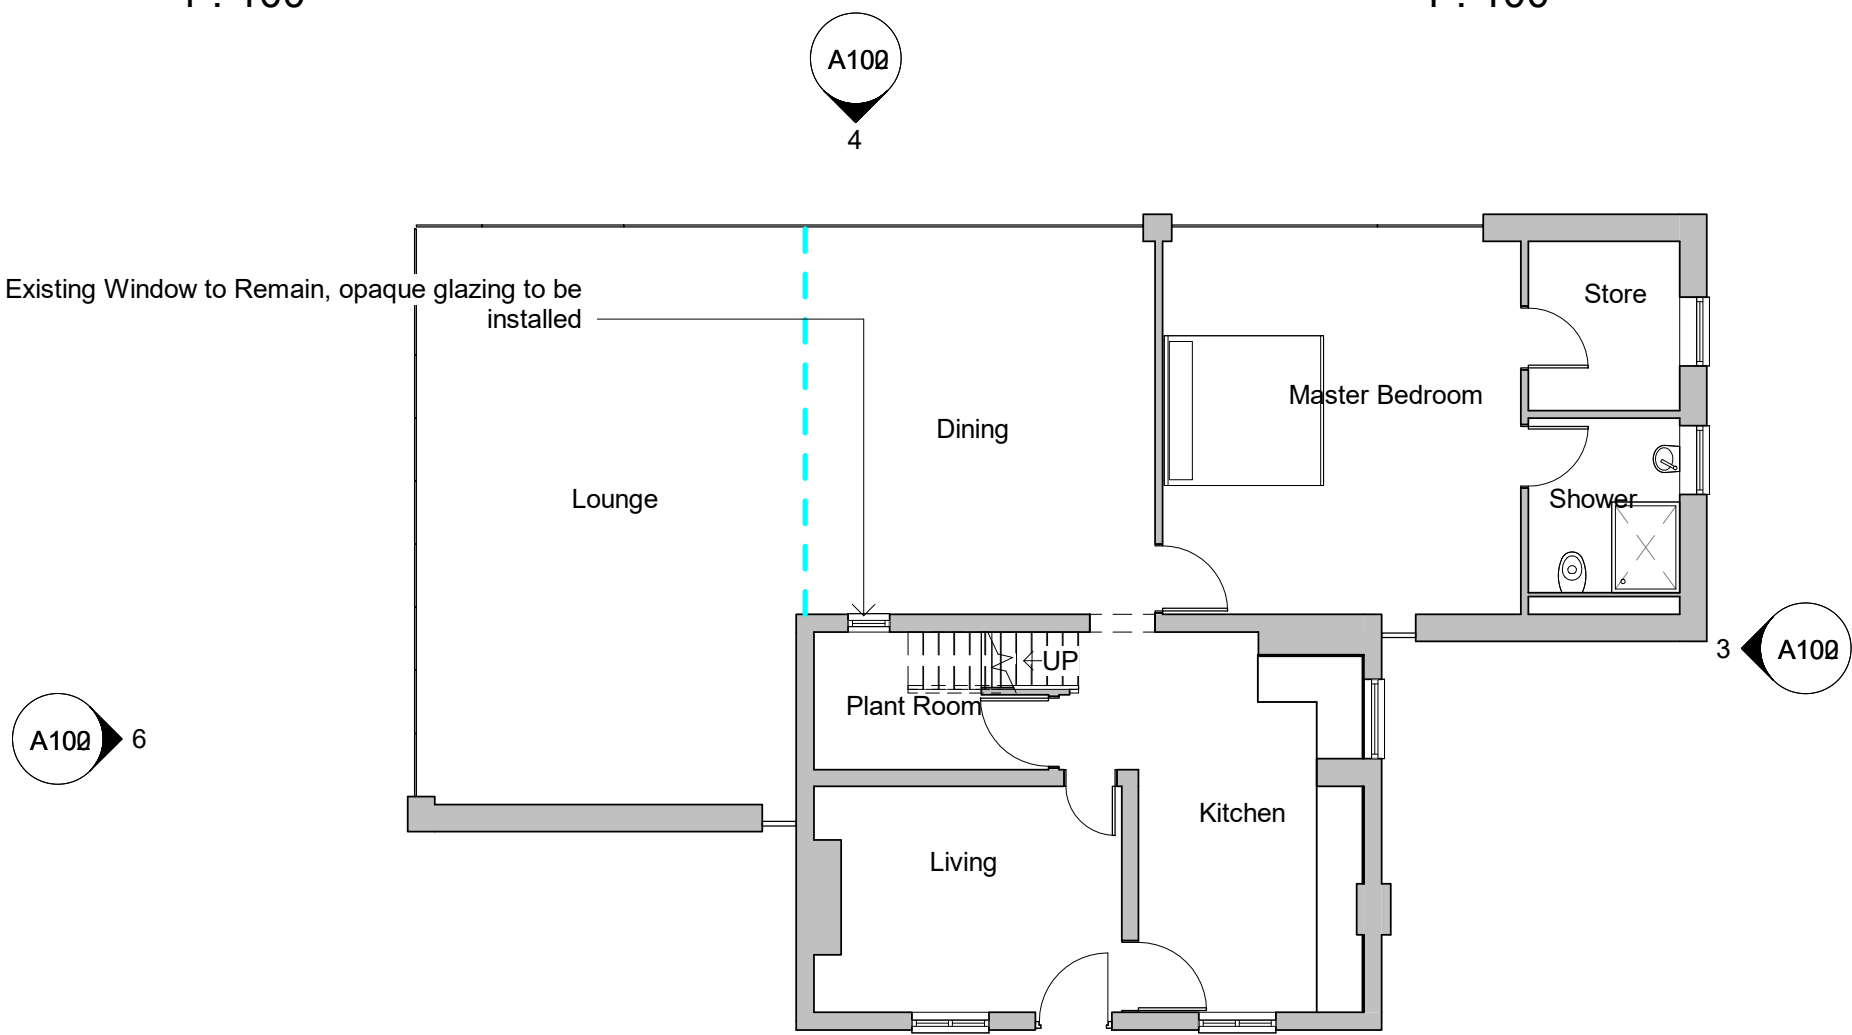

Ground Floor
1 : 100

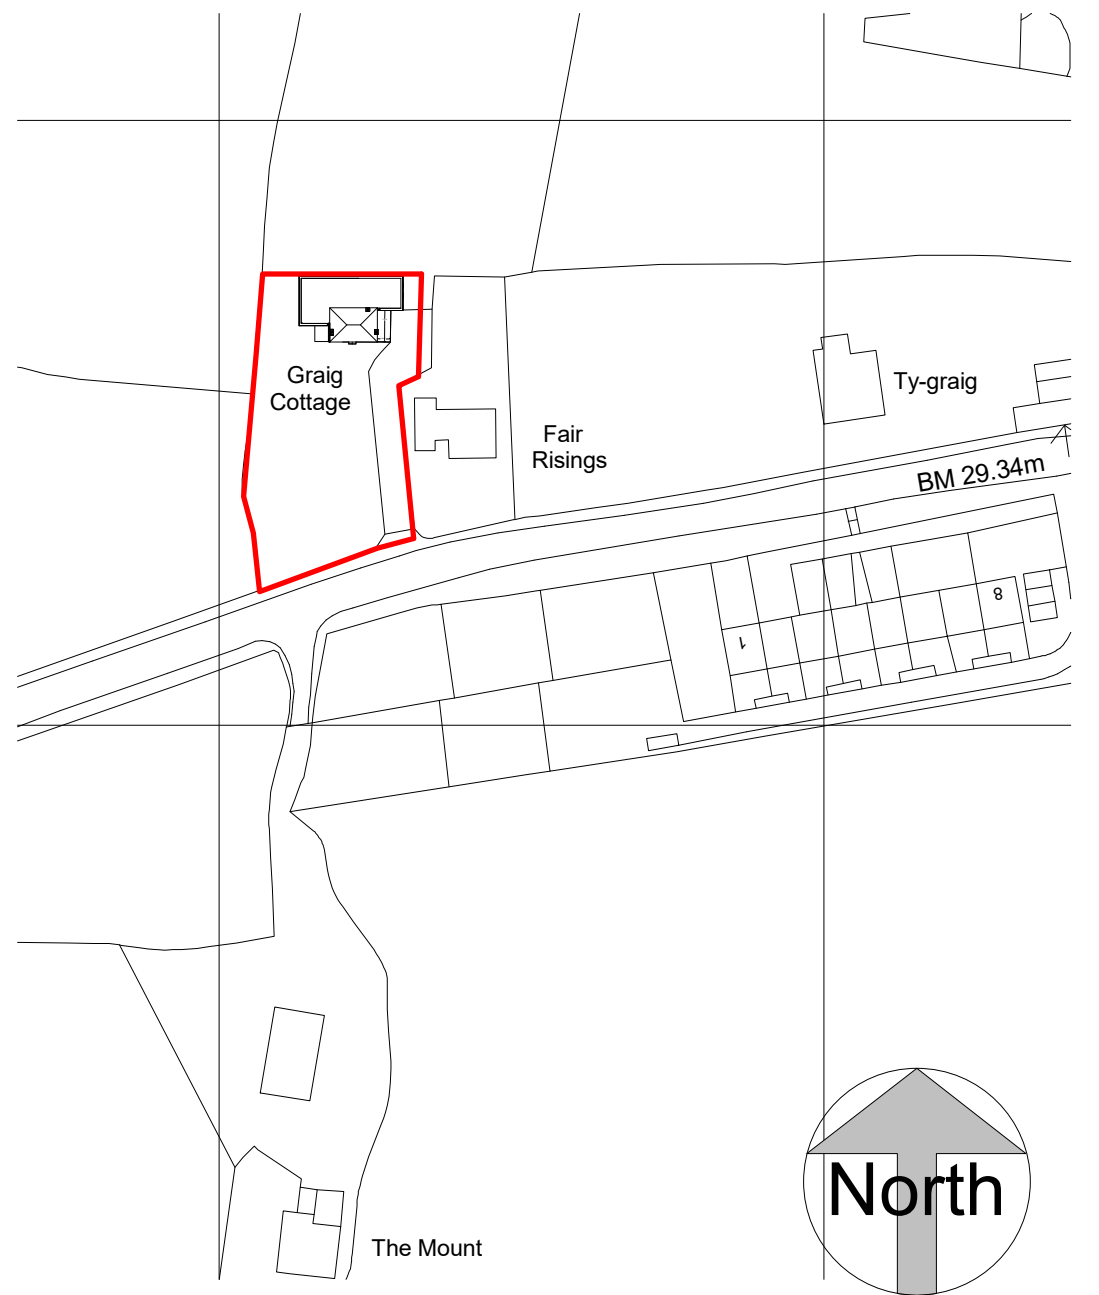

Location
1 : 1250

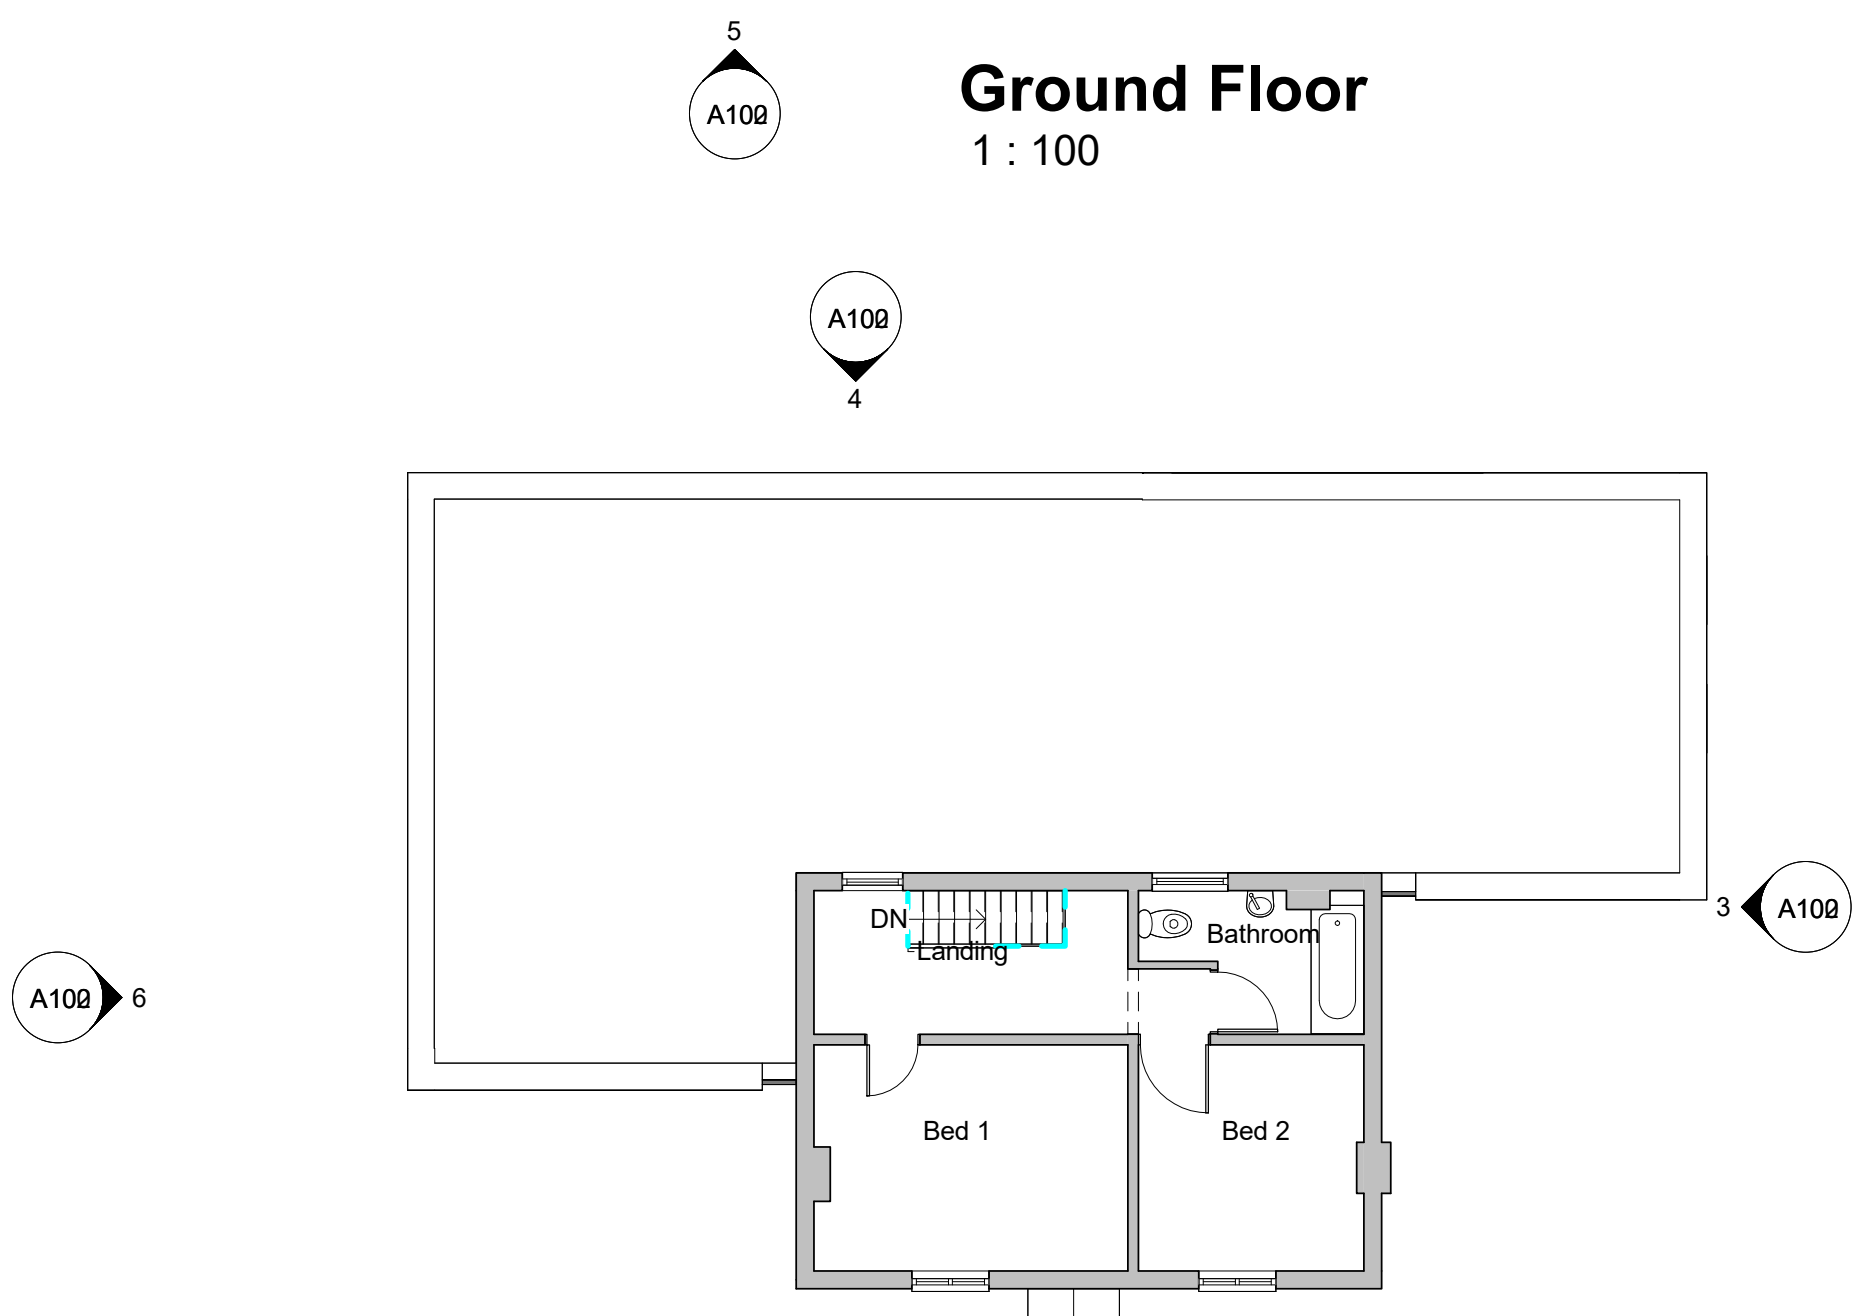

First Floor
1 : 100

The Contractor is responsible for checking all dimensions, tolerances and references. Any discrepancy is to be notified to jig before proceeding with the work.				
Where an item is covered by drawings to different scales, the larger scale drawing is to take precedence. Do not scale drawings, figured dimensions are to be worked to in all cases				
This drawing is copyright © JIG Architects				
Revisions				
A	08/22	JRJ	Planning Amendments	
JIG Architects RIBA Chartered Practice Unit 16 Mold Business Park, Wrexham Road, Mold, Flintshire CH7 1XP Tel: 01352 744889 Fax: 01352 700769 Email: admin@jigarchitects.com Client Mr M Roberts				
Project Graig Cottage				
Drawing Title Proposed Plans				
Scale as indicated @ A2		Drawing No.		Revision
Drawn jrj		A100		A
Checked cgr		Job No.		
Date 15/9/2021		1732		