




North
Elevation



South
Elevation

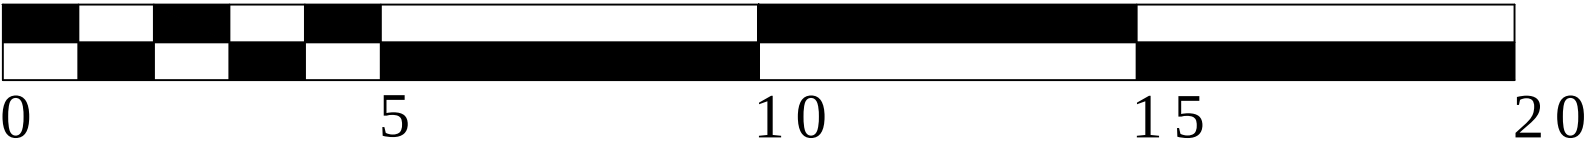

SCALE BAR 1:100

Grantley Lowe
chartered surveyors

34 St Anne Street
Liverpool
L3 3DS

t:0151 298 9669
f:0151 298 9670

www.grantleylowe.co.uk

Rev	Date	Revisions

Client: Fairpark Care Limited

Job Title: Hullah Farm

Drawing Title: Farmhouse - Existing Elevations

Draft / initial / schematic plan ☐

Planning ☒

Building Regulations ☐

Structural ☐

Construction ☐

As Built ☐

Scale: 1:100 @ A3

Date: Nov 2021 Drawn By: WJJ

Drawing No.	Rev
3513-17	