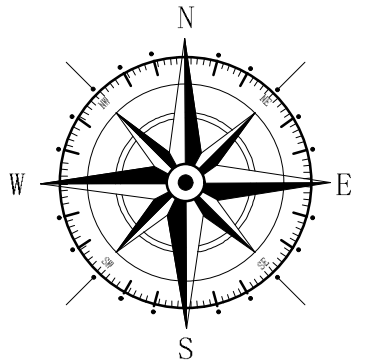
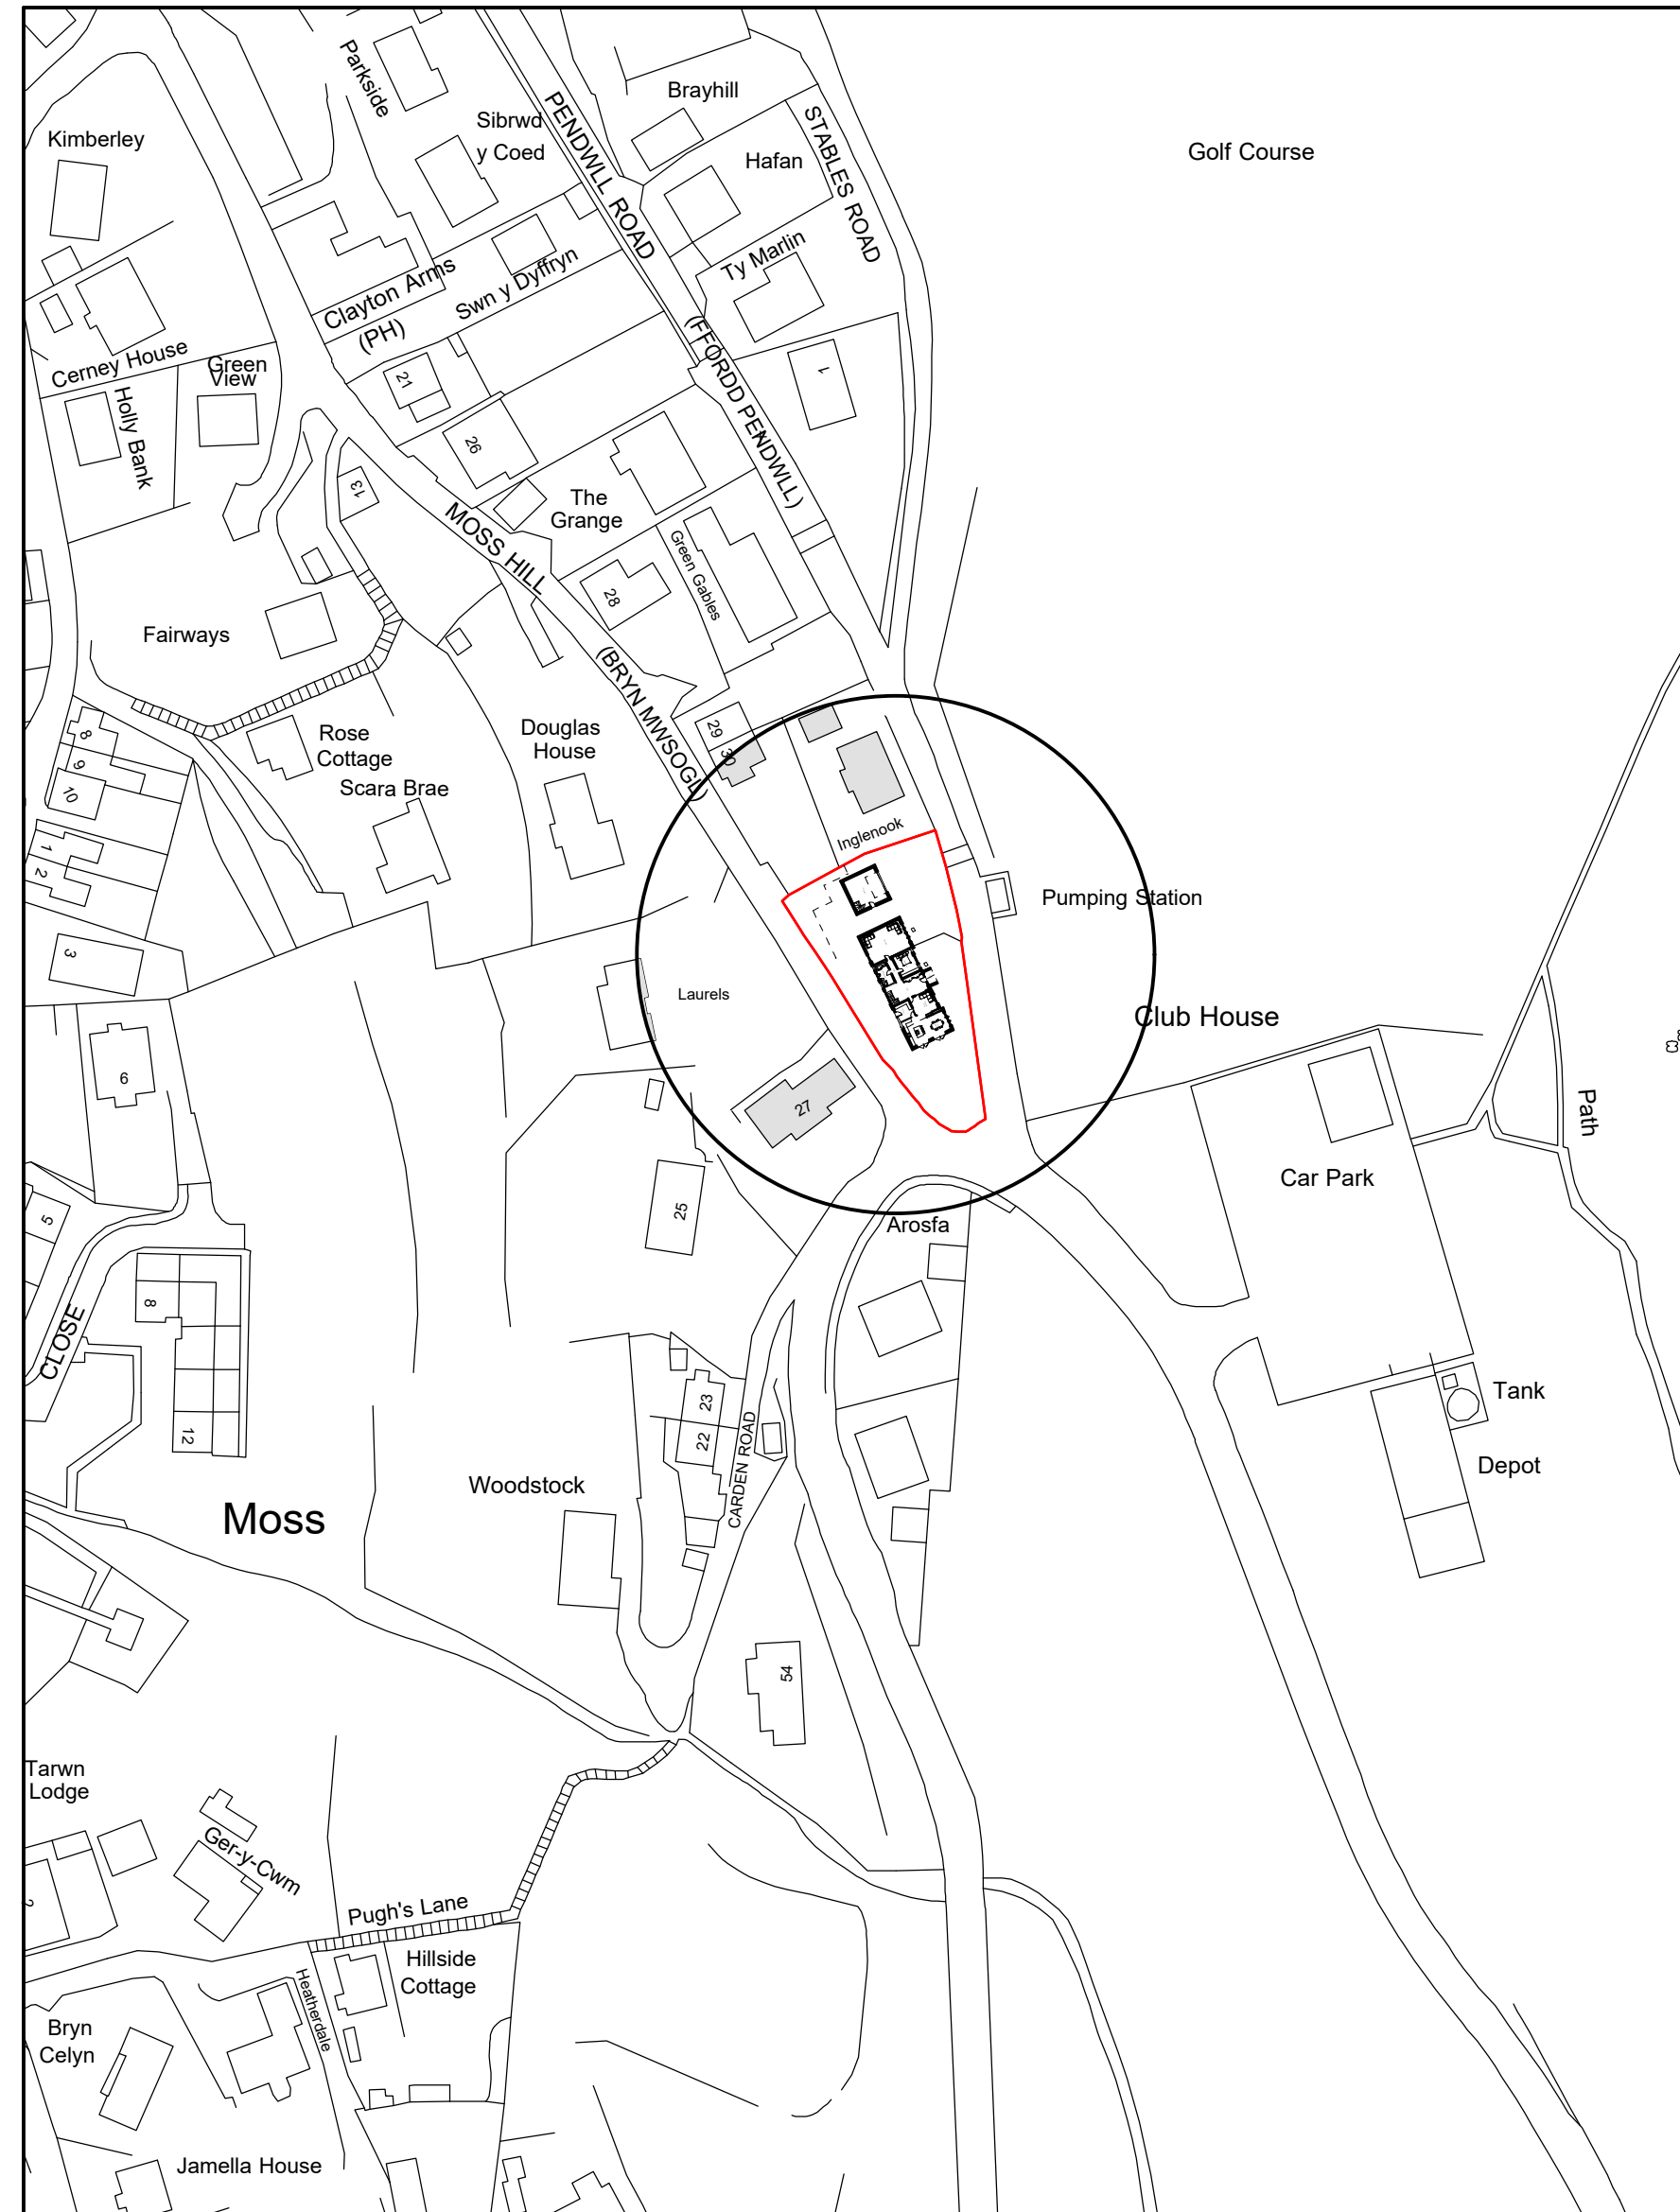
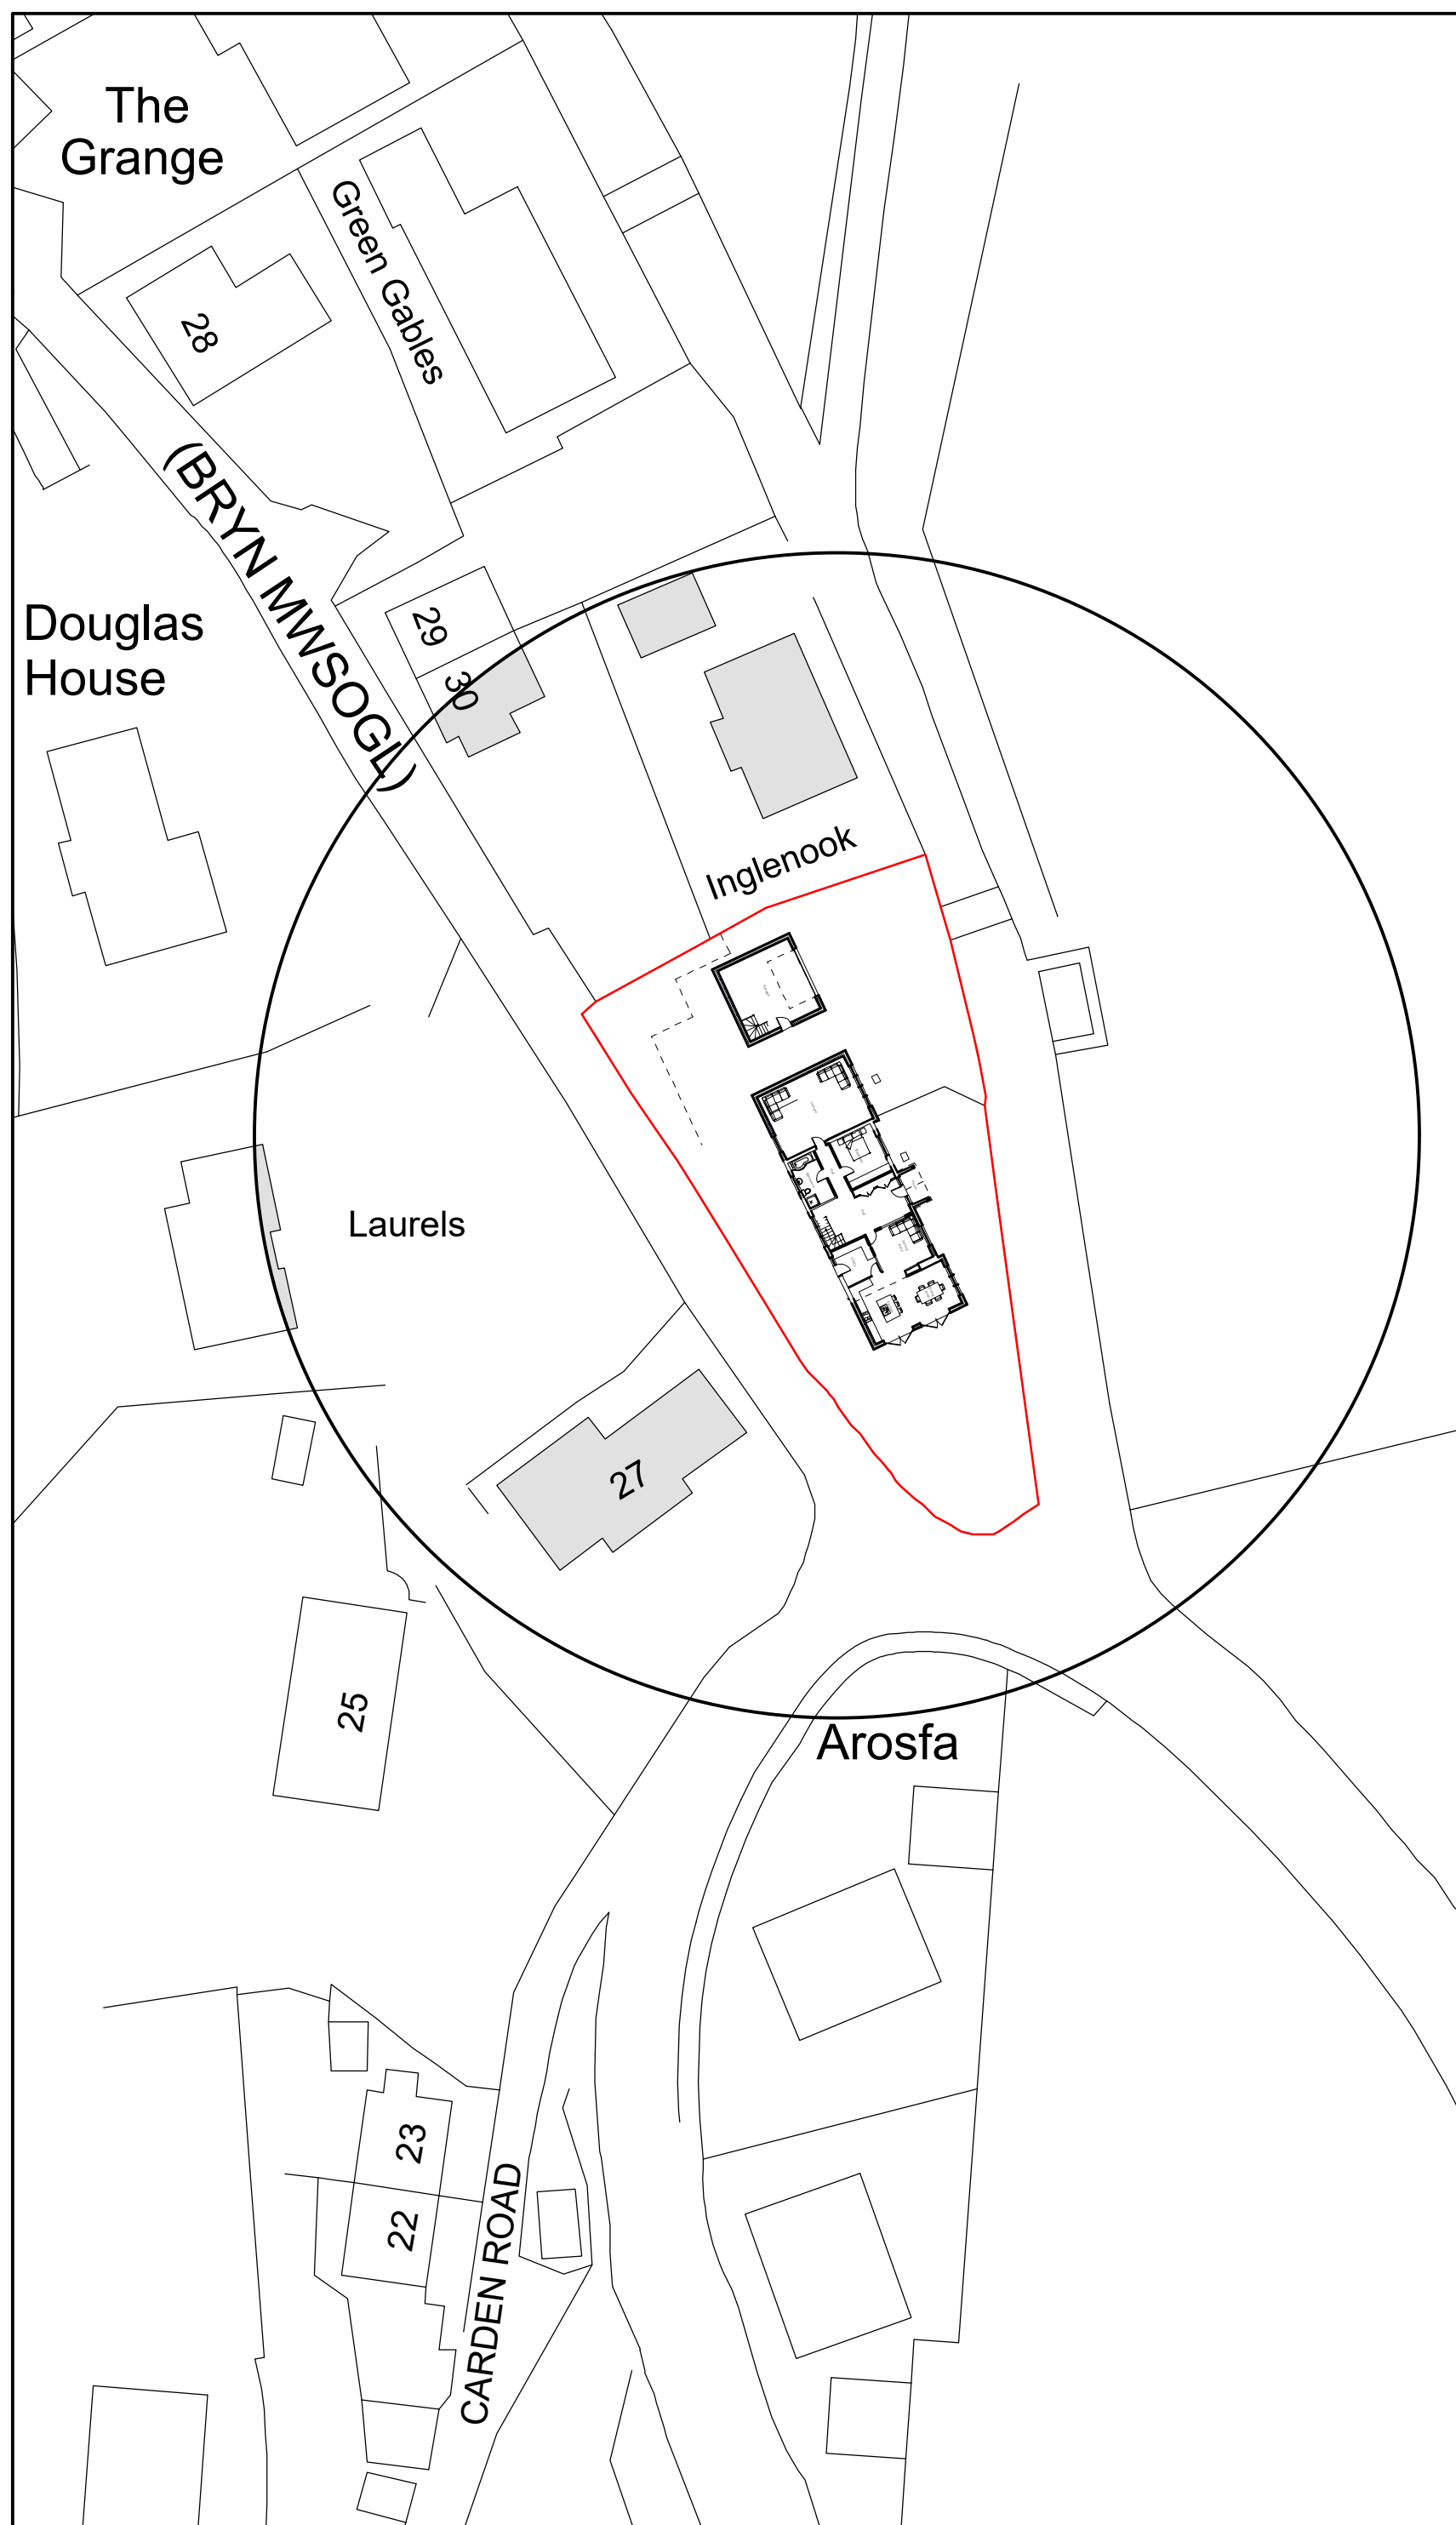


A	07/2022	Position Update	AY
Rev	Date	Detail	Initial

Project:
Proposed Alterations to,
33 Moss Hill, Moss,
Pentre Broughton,
Wrexham, LL11 6ES.

Title:	Scale: (A2)
Planning:Site \$	1:500 \$
Location Plan	1:1250

Drawn By: E.M.Jackson	Date: June 2021
--------------------------	--------------------

Drawing No: J180/007	Sheet: 1 of 1
-------------------------	------------------



Office 3K4,
Redwither Business Tower,
Wrexham. LL13 9XT
Tel: 01978 356500
www.blueprintarchitectural.com

© copyright all rights reserved