





PROPOSED SITE PLAN 1 : 200 SCALE

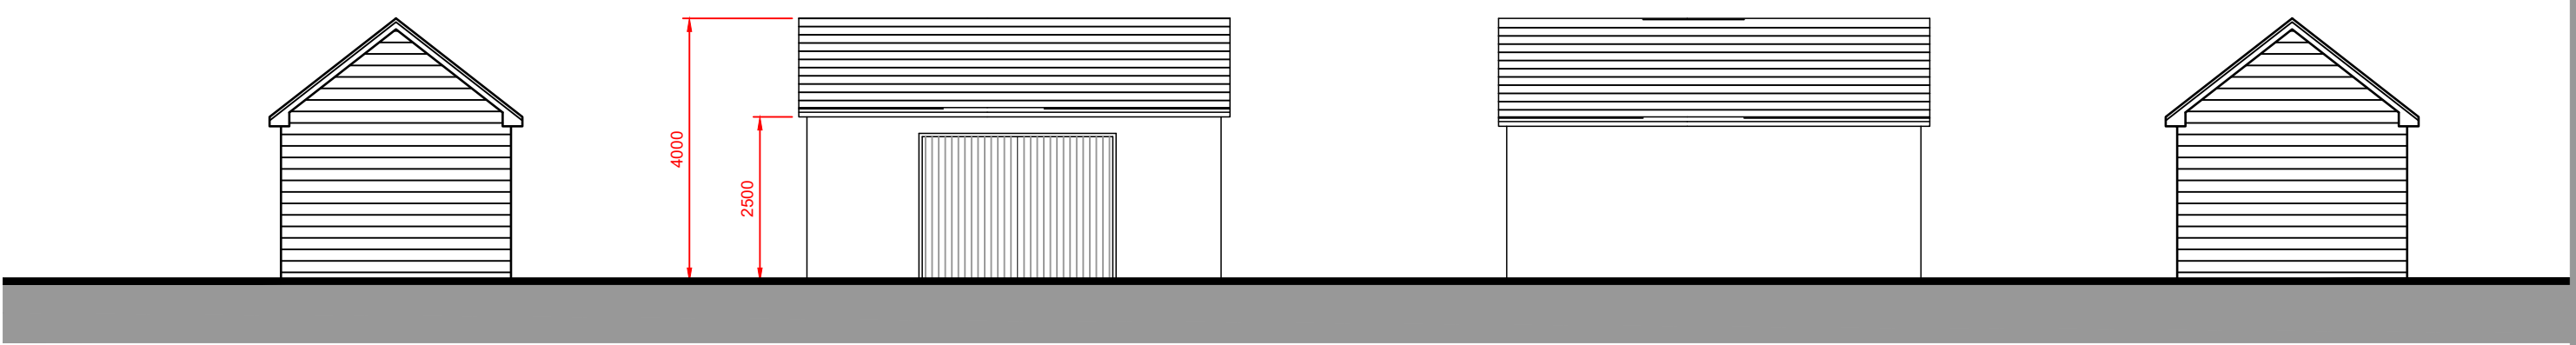


SIDE ELEVATION FRONT ELEVATION REAR ELEVATION SIDE ELEVATION

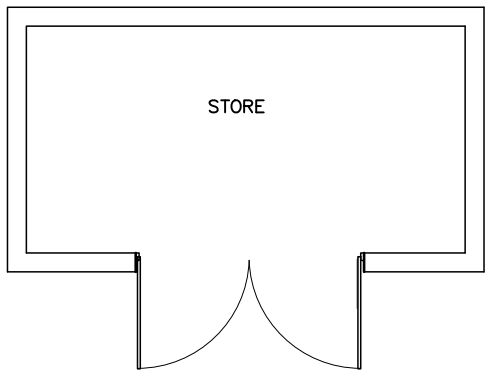


STORE

STORAGE SHED FLOOR PLAN

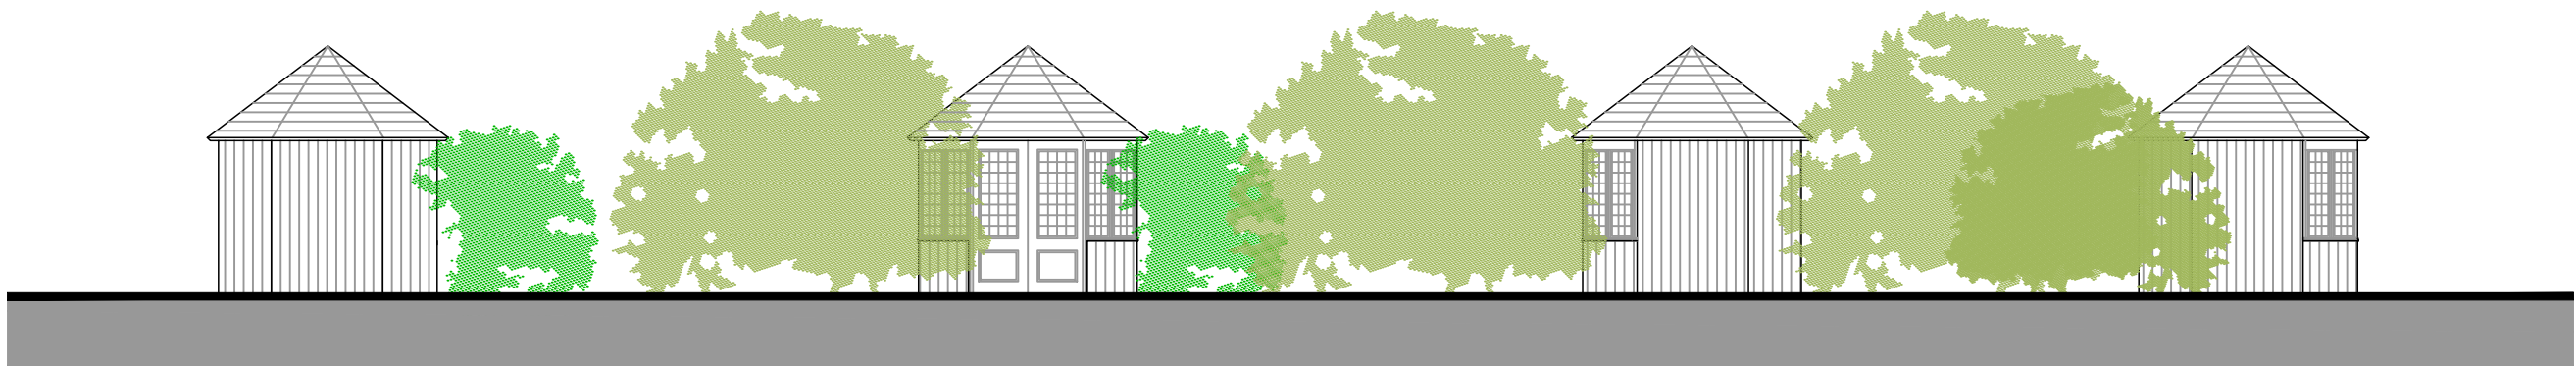

REAR ELEVATION FRONT ELEVATION SIDE ELEVATION SIDE ELEVATION

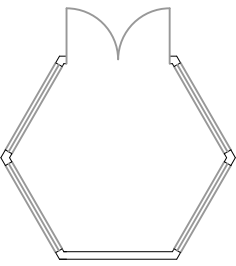

GARDEN ROOM FLOOR PLAN