

PLAN 1

septic tank
The Lodge.
The Cottage.

barns
bio-disc

BARN A

BARN B

BARN C

fuel

THE
LODGE
COTTAGE

PARK GATE
LODGE

Lodge Farm
BM 103.41m

walled garden

BM 101.23m


Track

SERVICES
LEGEND

ELECTRICITY

DRAINAGE

WATER

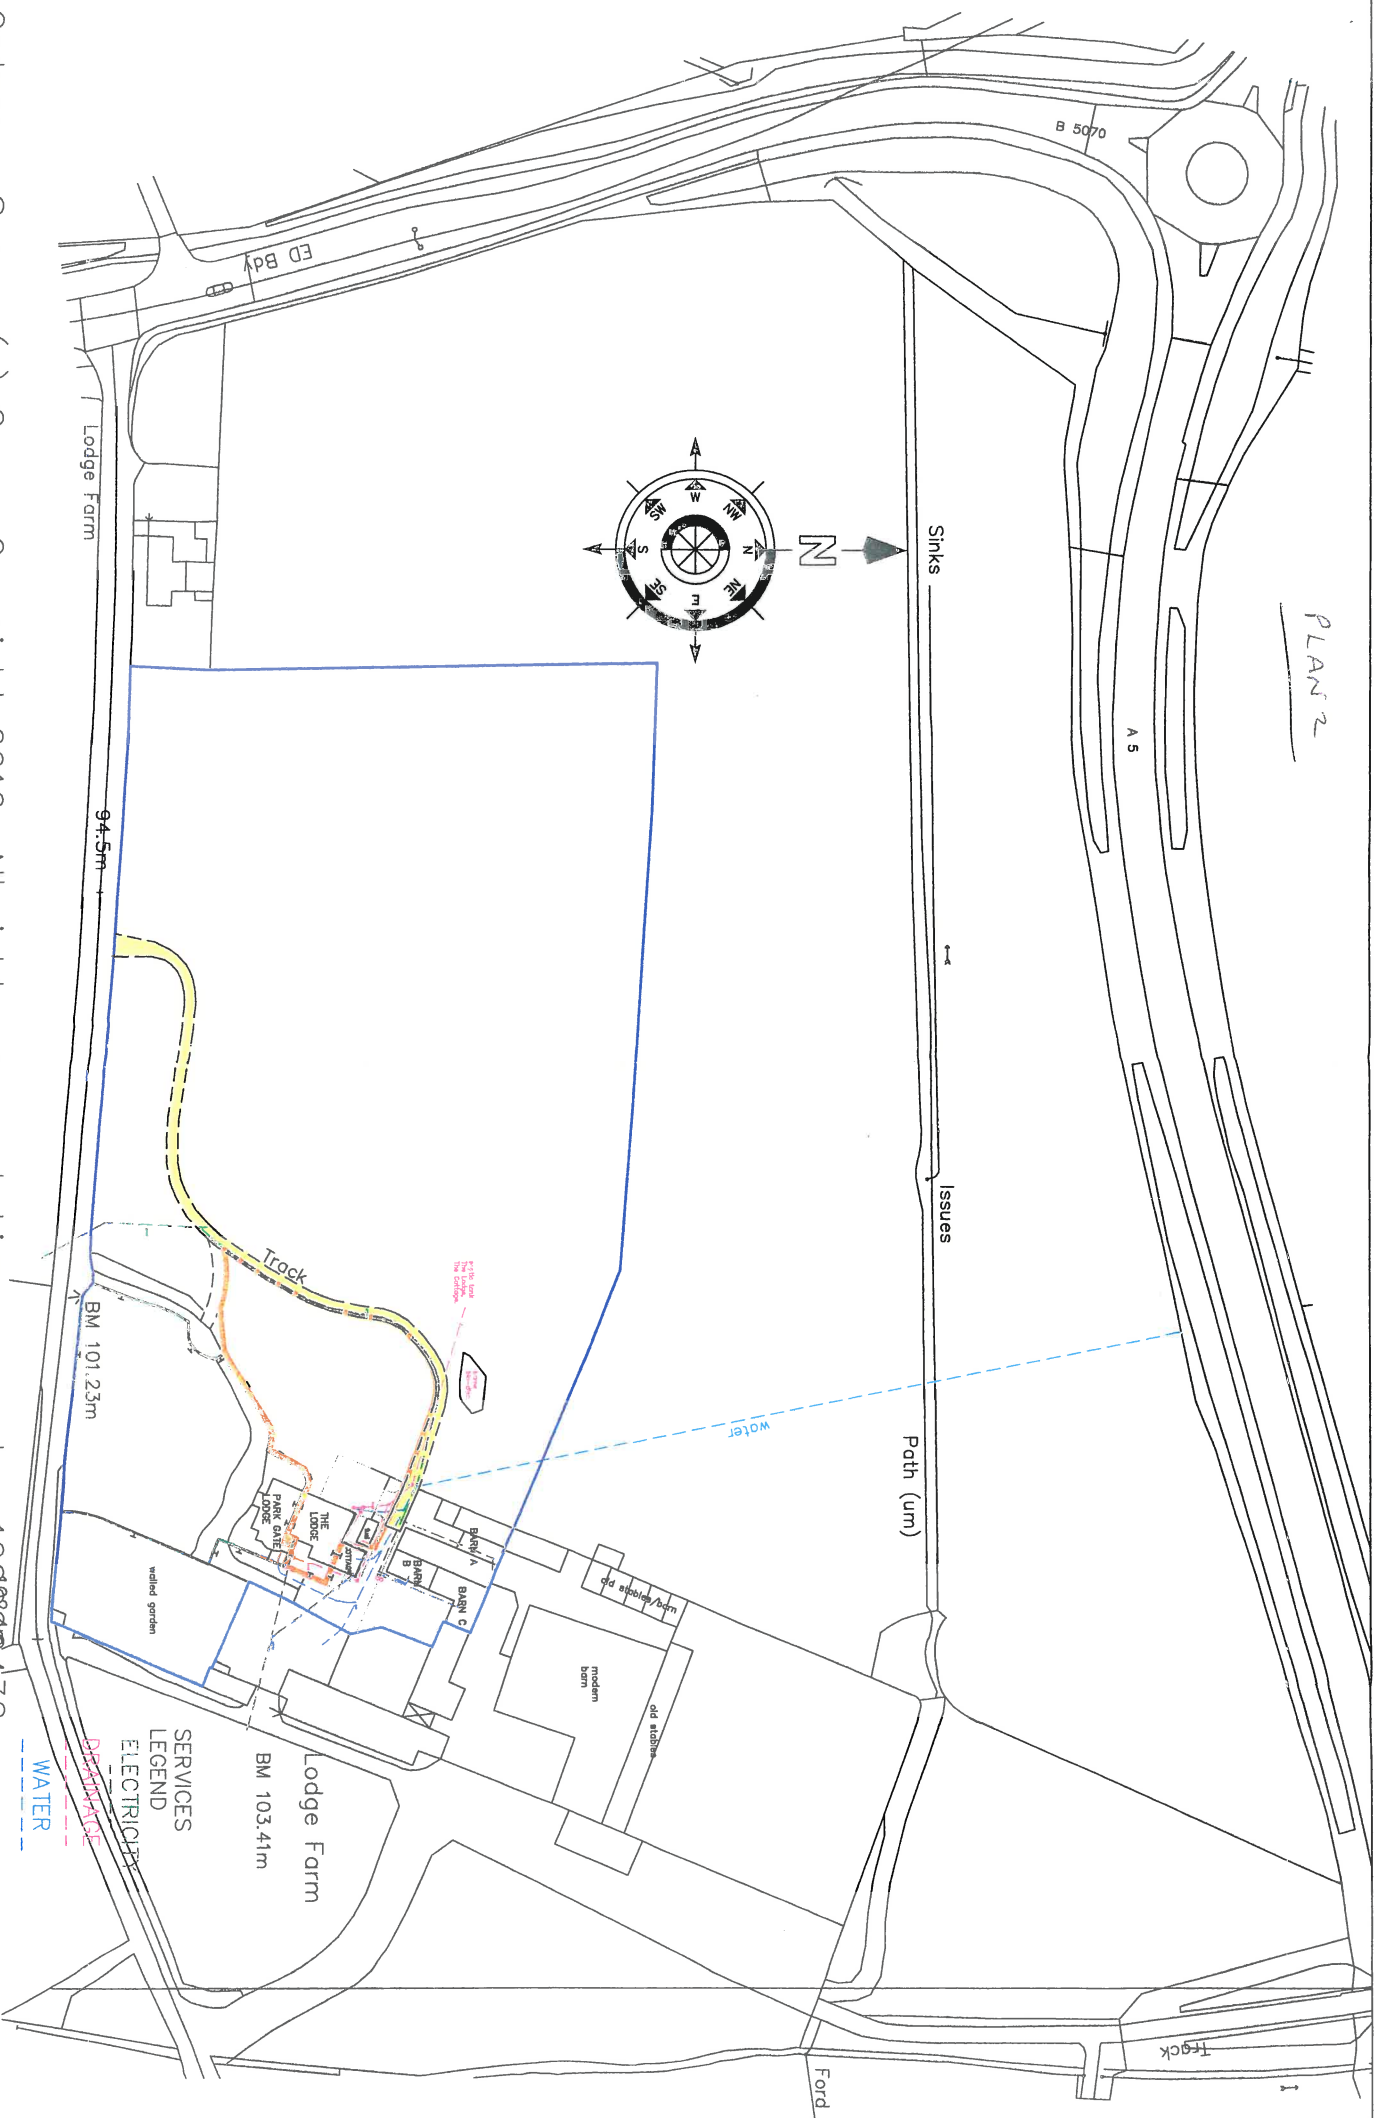

Ordnance Survey (c) Crown Copyright 2016. All rights reserved. Licence number 100022432

Location Plan Scale 1:1250 @ A3 18/11/2016