


All dimensions and levels to be checked on site by contractor prior to preparation of shop drawings and commencement of work on site. Do not scale from this drawing or reproduce without consent.
This drawing and the design is the copyright and property of Aspect Property Consultants & Surveyors Ltd and may not be used in part or in whole without prior written consent.
This drawing is to be read in conjunction with all relevant consultants and/or specialist's drawings/documents and any discrepancies or variations are to be notified to Aspect Property Consultants & Surveyors Ltd before the affected work commences.

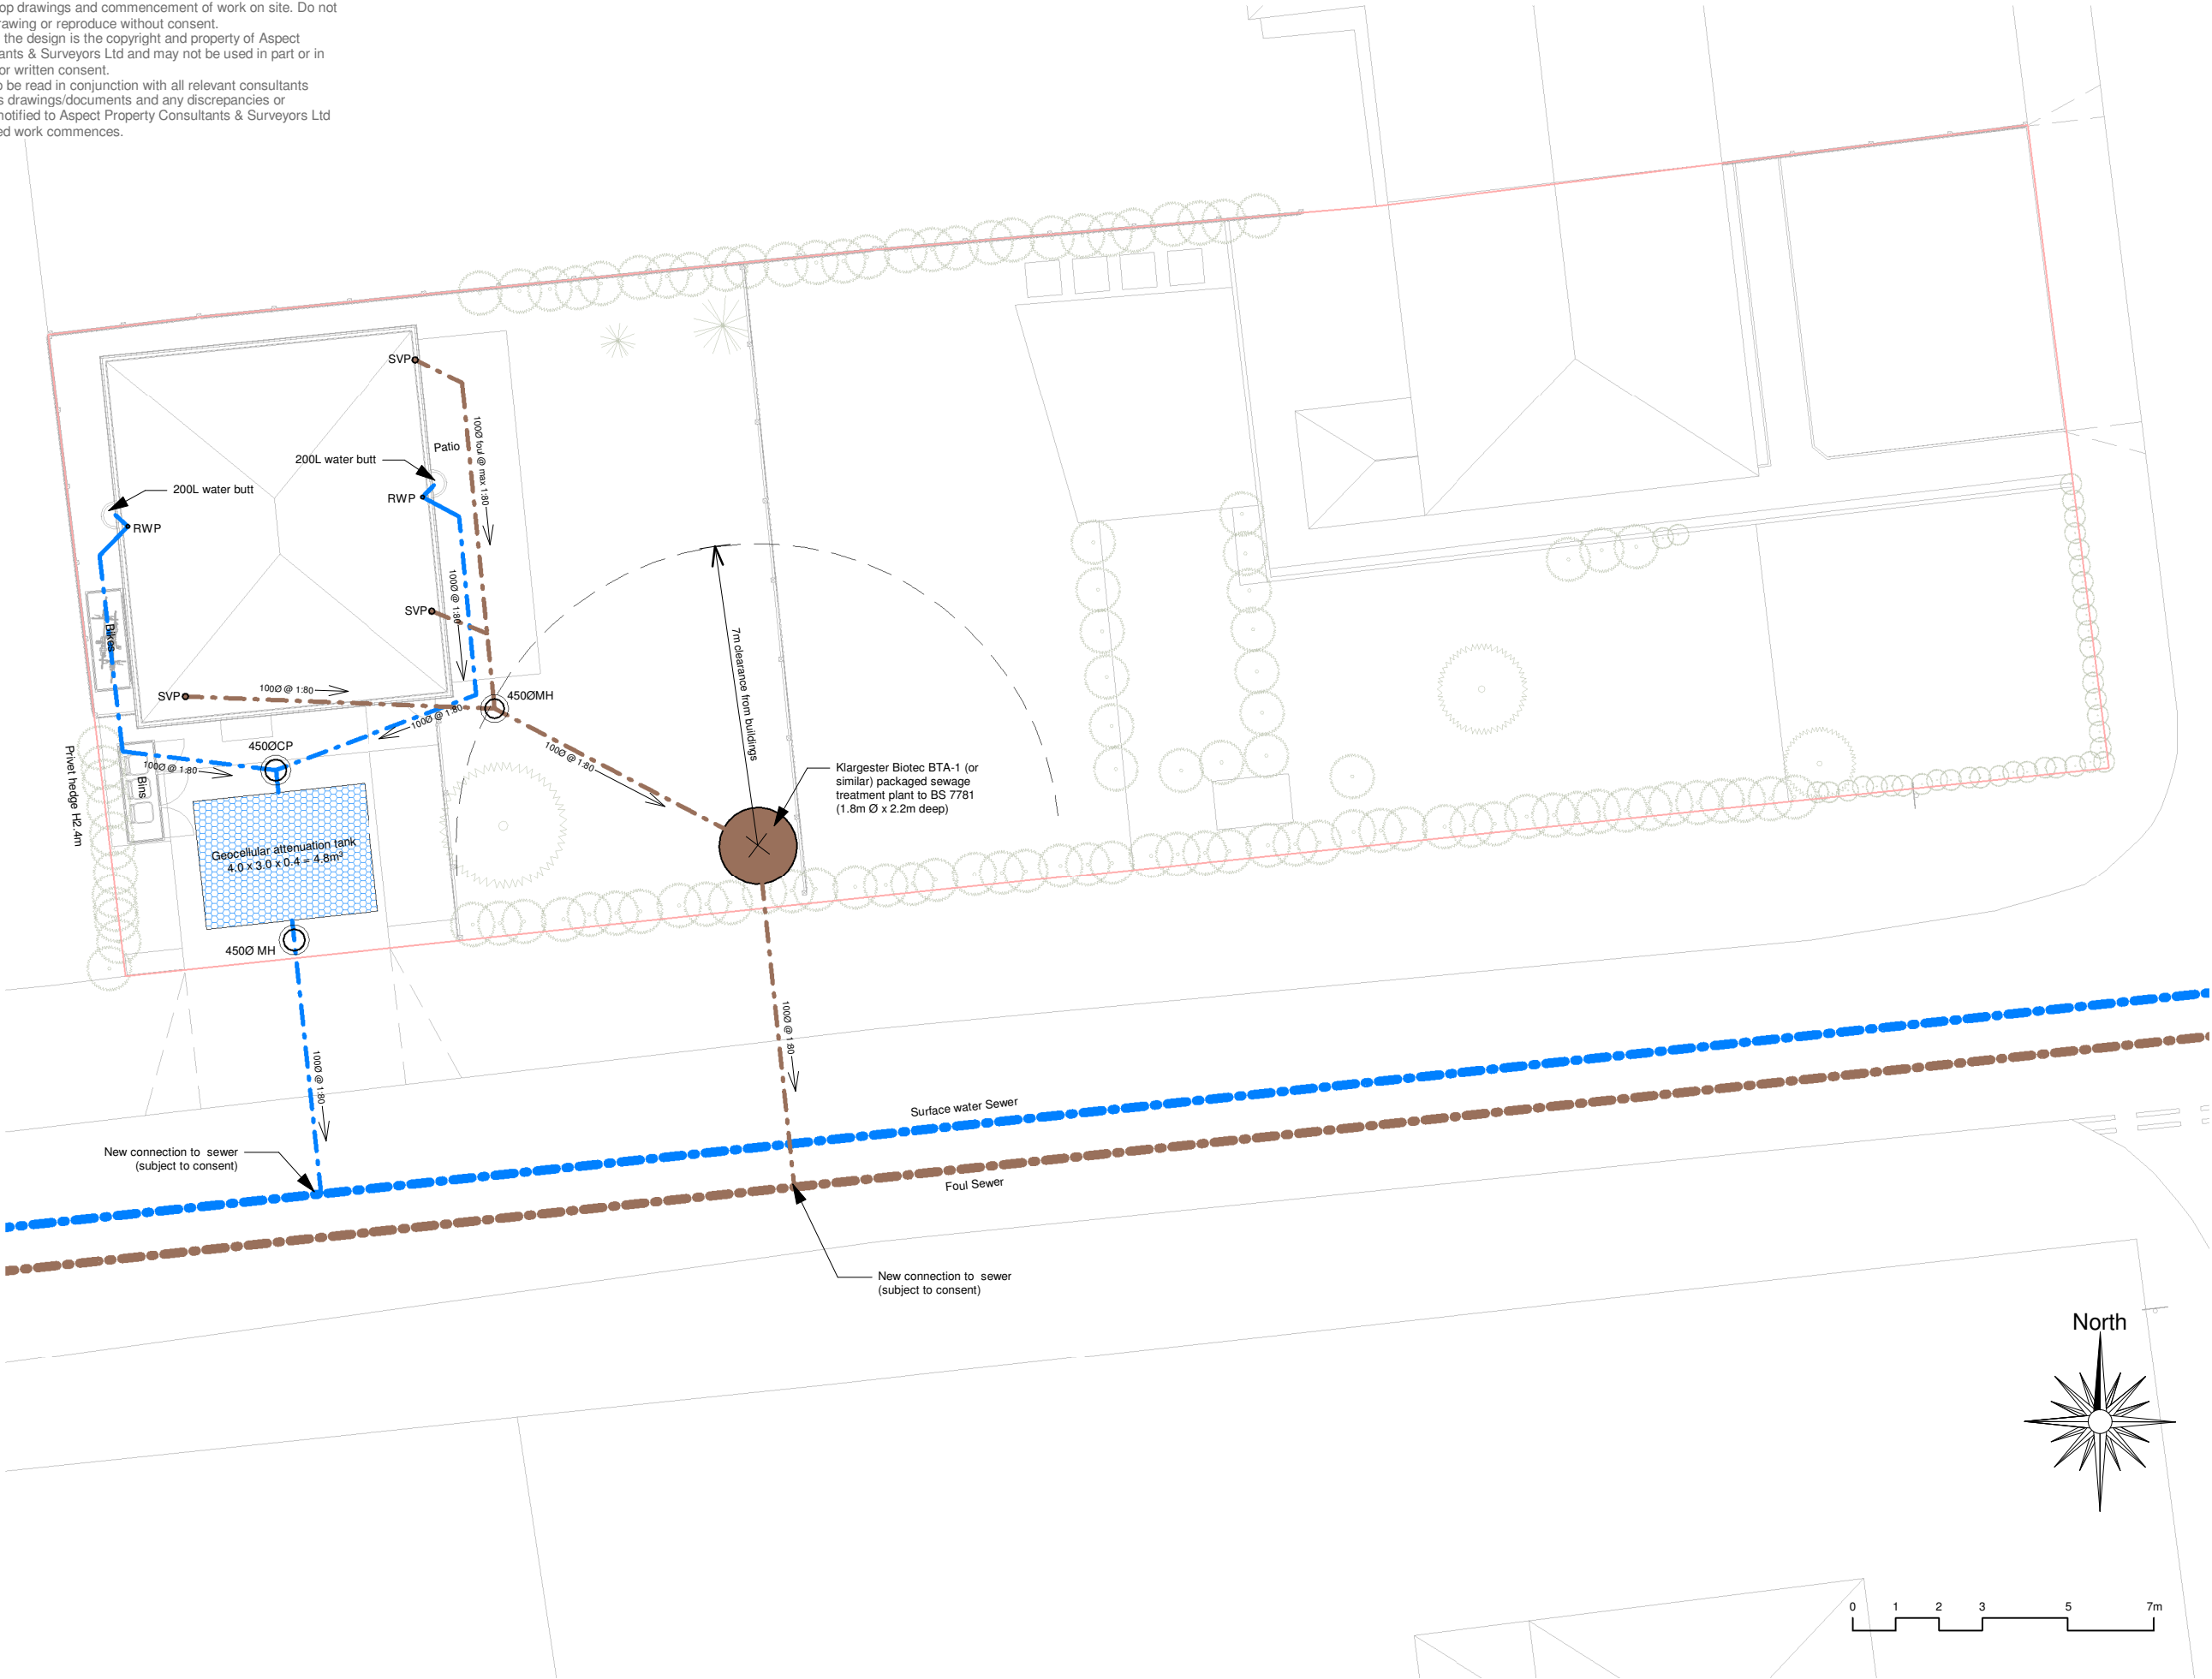

Rev	Description	Date
-----	-------------	------

 ASPECT CONSULTANTS	PROJECT: Plot to the rear of 15 George Street	CLIENT: Mr Robert Lomas	DATE: 02/09/2022	JOB NO: 604-267-LOM	DRN BY: DW	CKD BY: DW
	ADDRESS: 15 George Street, Chirk LL14 5HS					
	DRAWING TITLE: Drainage Strategy		SCALE AT A3: 1 : 150	DRWG NO: 206	REV:	

