





ALL DIMENSIONS AND LEVELS ARE TO BE CHECKED ON SITE BEFORE CONSTRUCTION. ANY DISCREPANCIES TO BE REPORTED TO THE ARCHITECT. THIS DRAWING IS COPYRIGHT.

REV	AMENDMENT	NAME	DATE
-	-	-	-


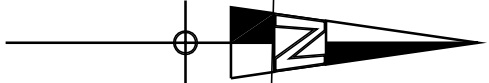


Pear Tree

Cottage

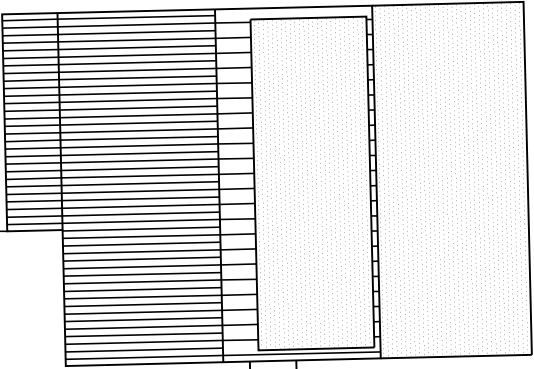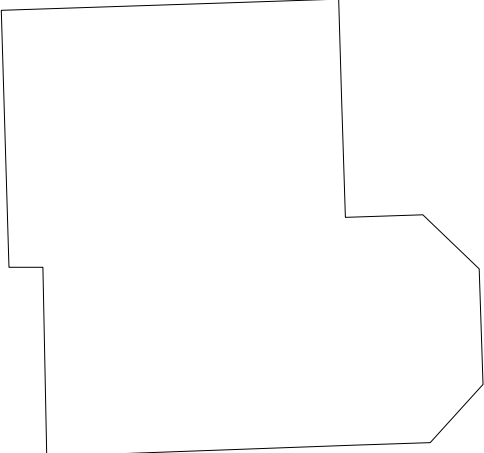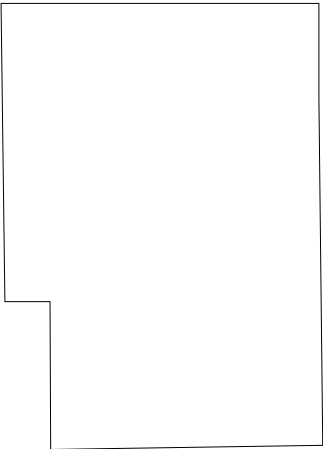

18

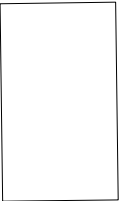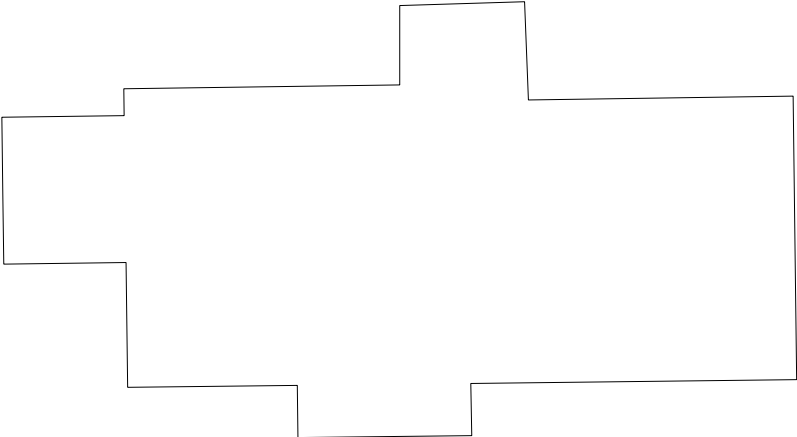

Bella Vista



SMITHFIELD DRIVE



Field House Studios Barrow Lane Tarvin Sands Chester CH3 8JF
t: 01829 741707 e: info@sbsdesign.co.uk www.sbsdesign.co.uk

CLIENT

Mr N Parks

PROJECT

18 Smithfield Drive

Holt

DRAWING

Rooft and Rear Extension
Site Layout

DRAWN	CJP	CHECKED	NUMBER	REV
DATE	28.7.22	DATE	D174-06	
SCALE 1:200@A3				