



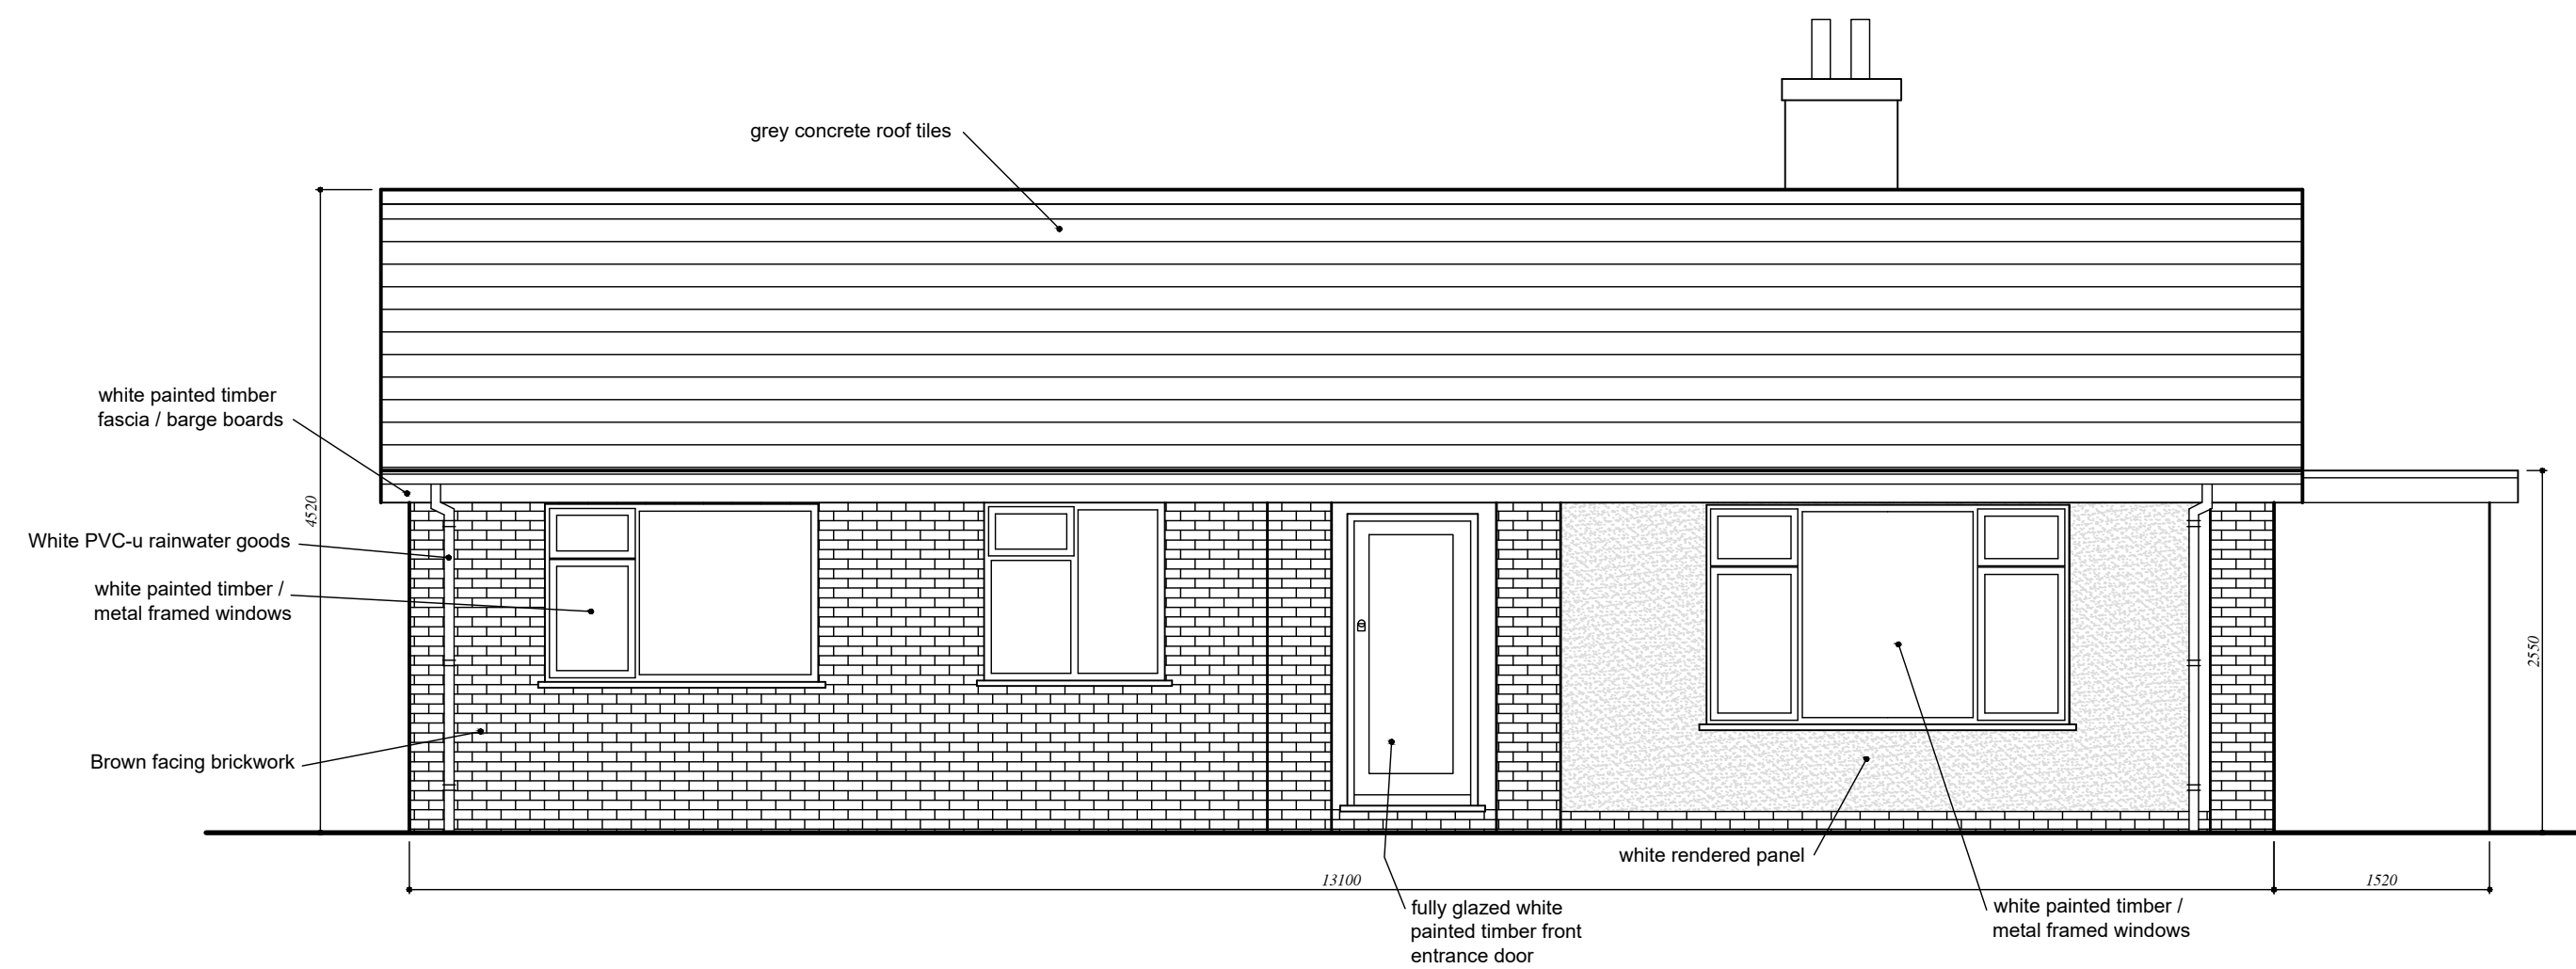


EXISTING FRONT (WEST FACING) ELEVATION 1:50

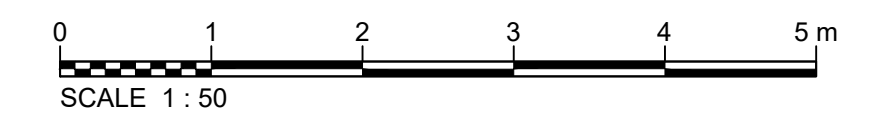

Revision B: 11.07.22 - Layout revised to client requirements

Revision A: 02.05.22 - Layout revised to client requirements

1. GENERAL NOTE
These drawings are have been produced for the purpose of obtaining Planning Permission and/or Building Regulations approval; Not for construction.

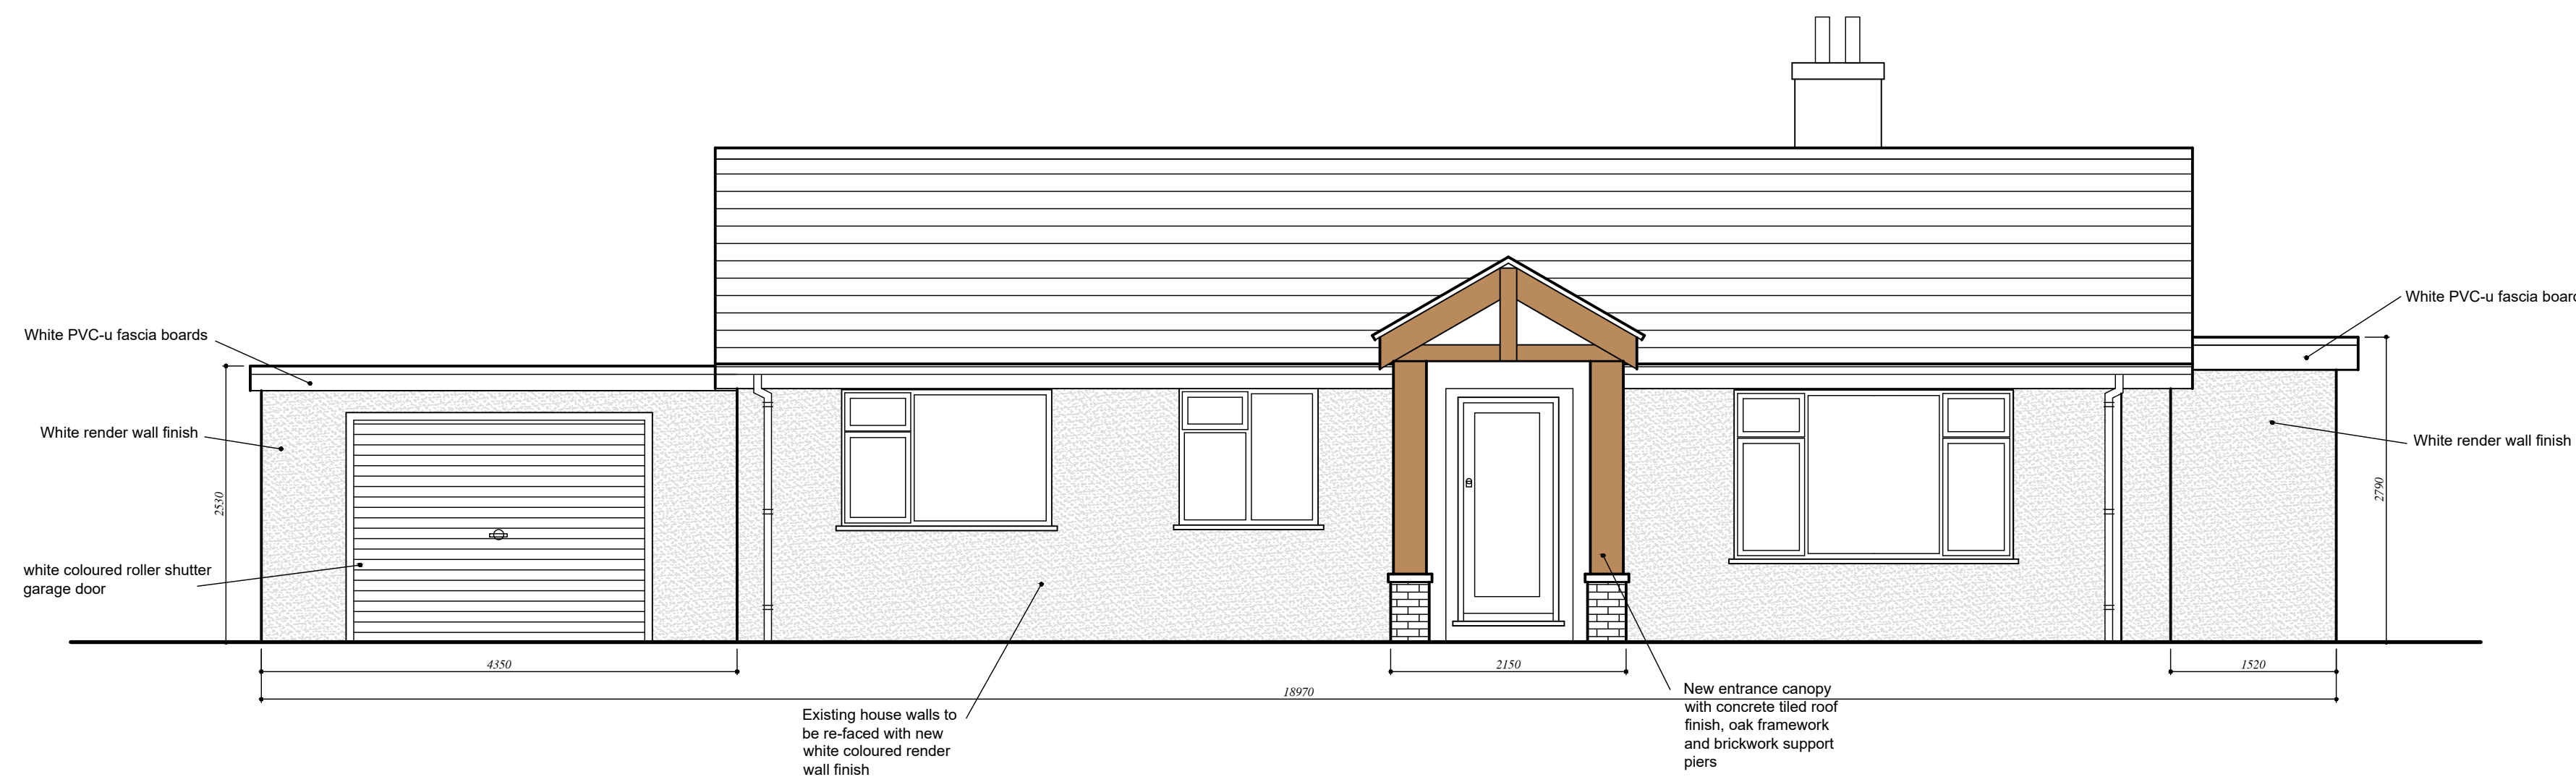

PROPOSED FRONT (WEST FACING) ELEVATION 1:50

Project

7 Woodridge Avenue, Marford, Wrexham, LL12 8SU.

Drawing

Proposed Remodelling Existing & Proposed Elevations (1)

Scale	1:50	Drawing Number	CFI2203_PL05
Drawn	F.B		
Date	04/2022		
Status	Planning		

B