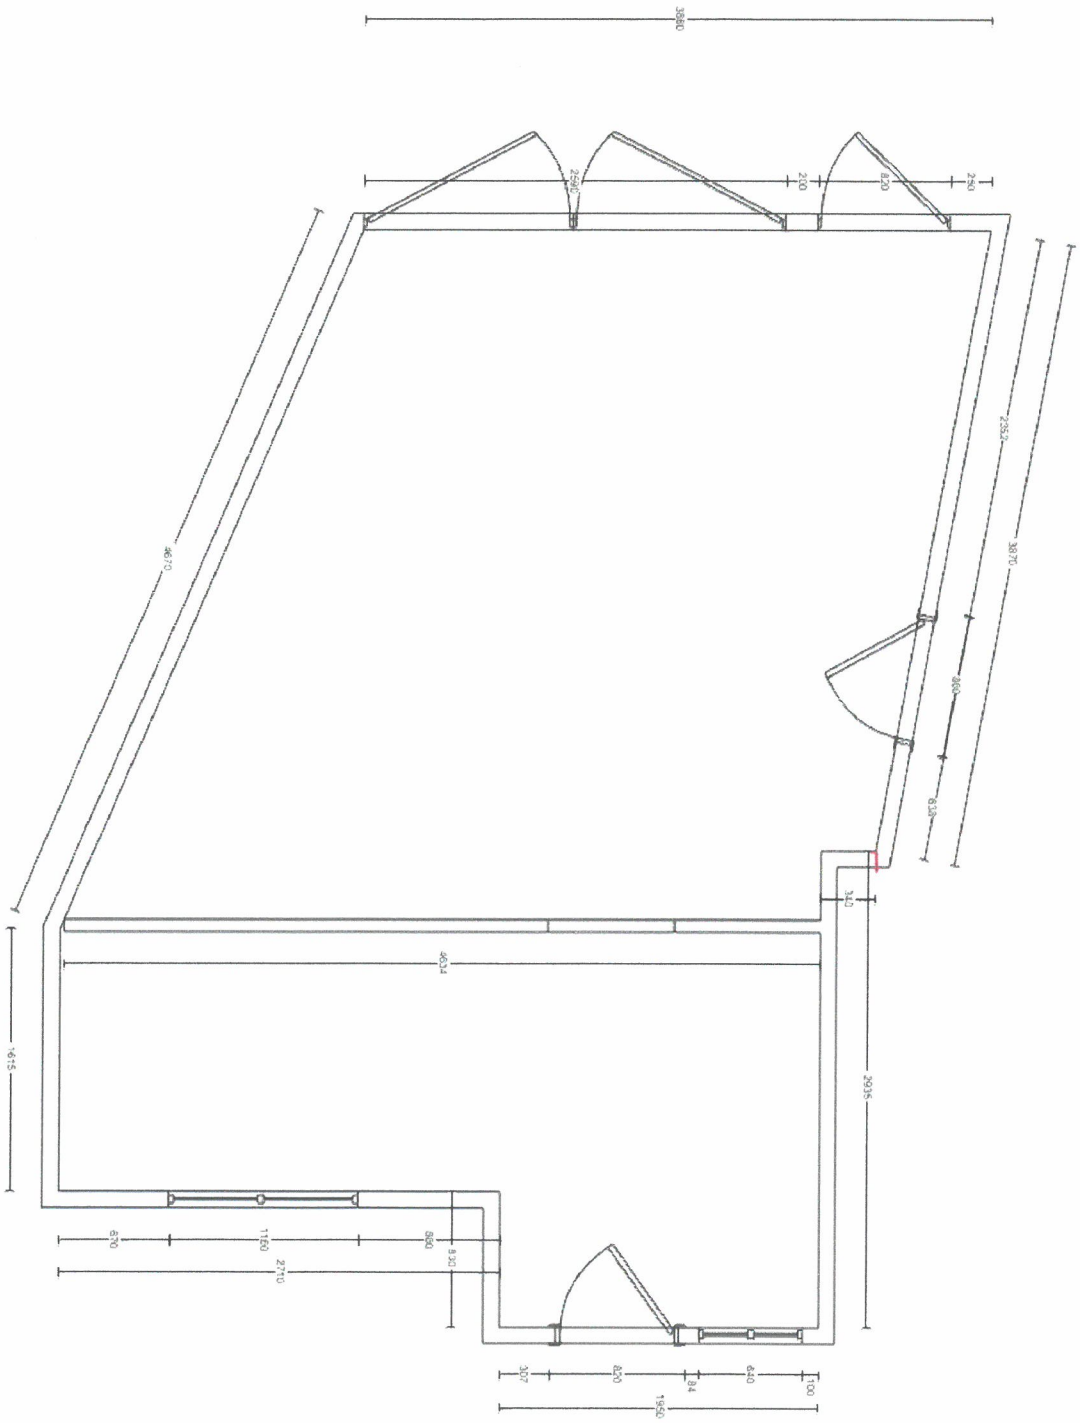

48 SNOWDON DRIVE - DRAWN TO SCALE 1:20