
Path: M:\Mapping Jobs\Shrewsbury\Rural\J0027991 - Cinders\J0027991-21-02 Wynnstay Estate - Land at School House Location Plan.mxd

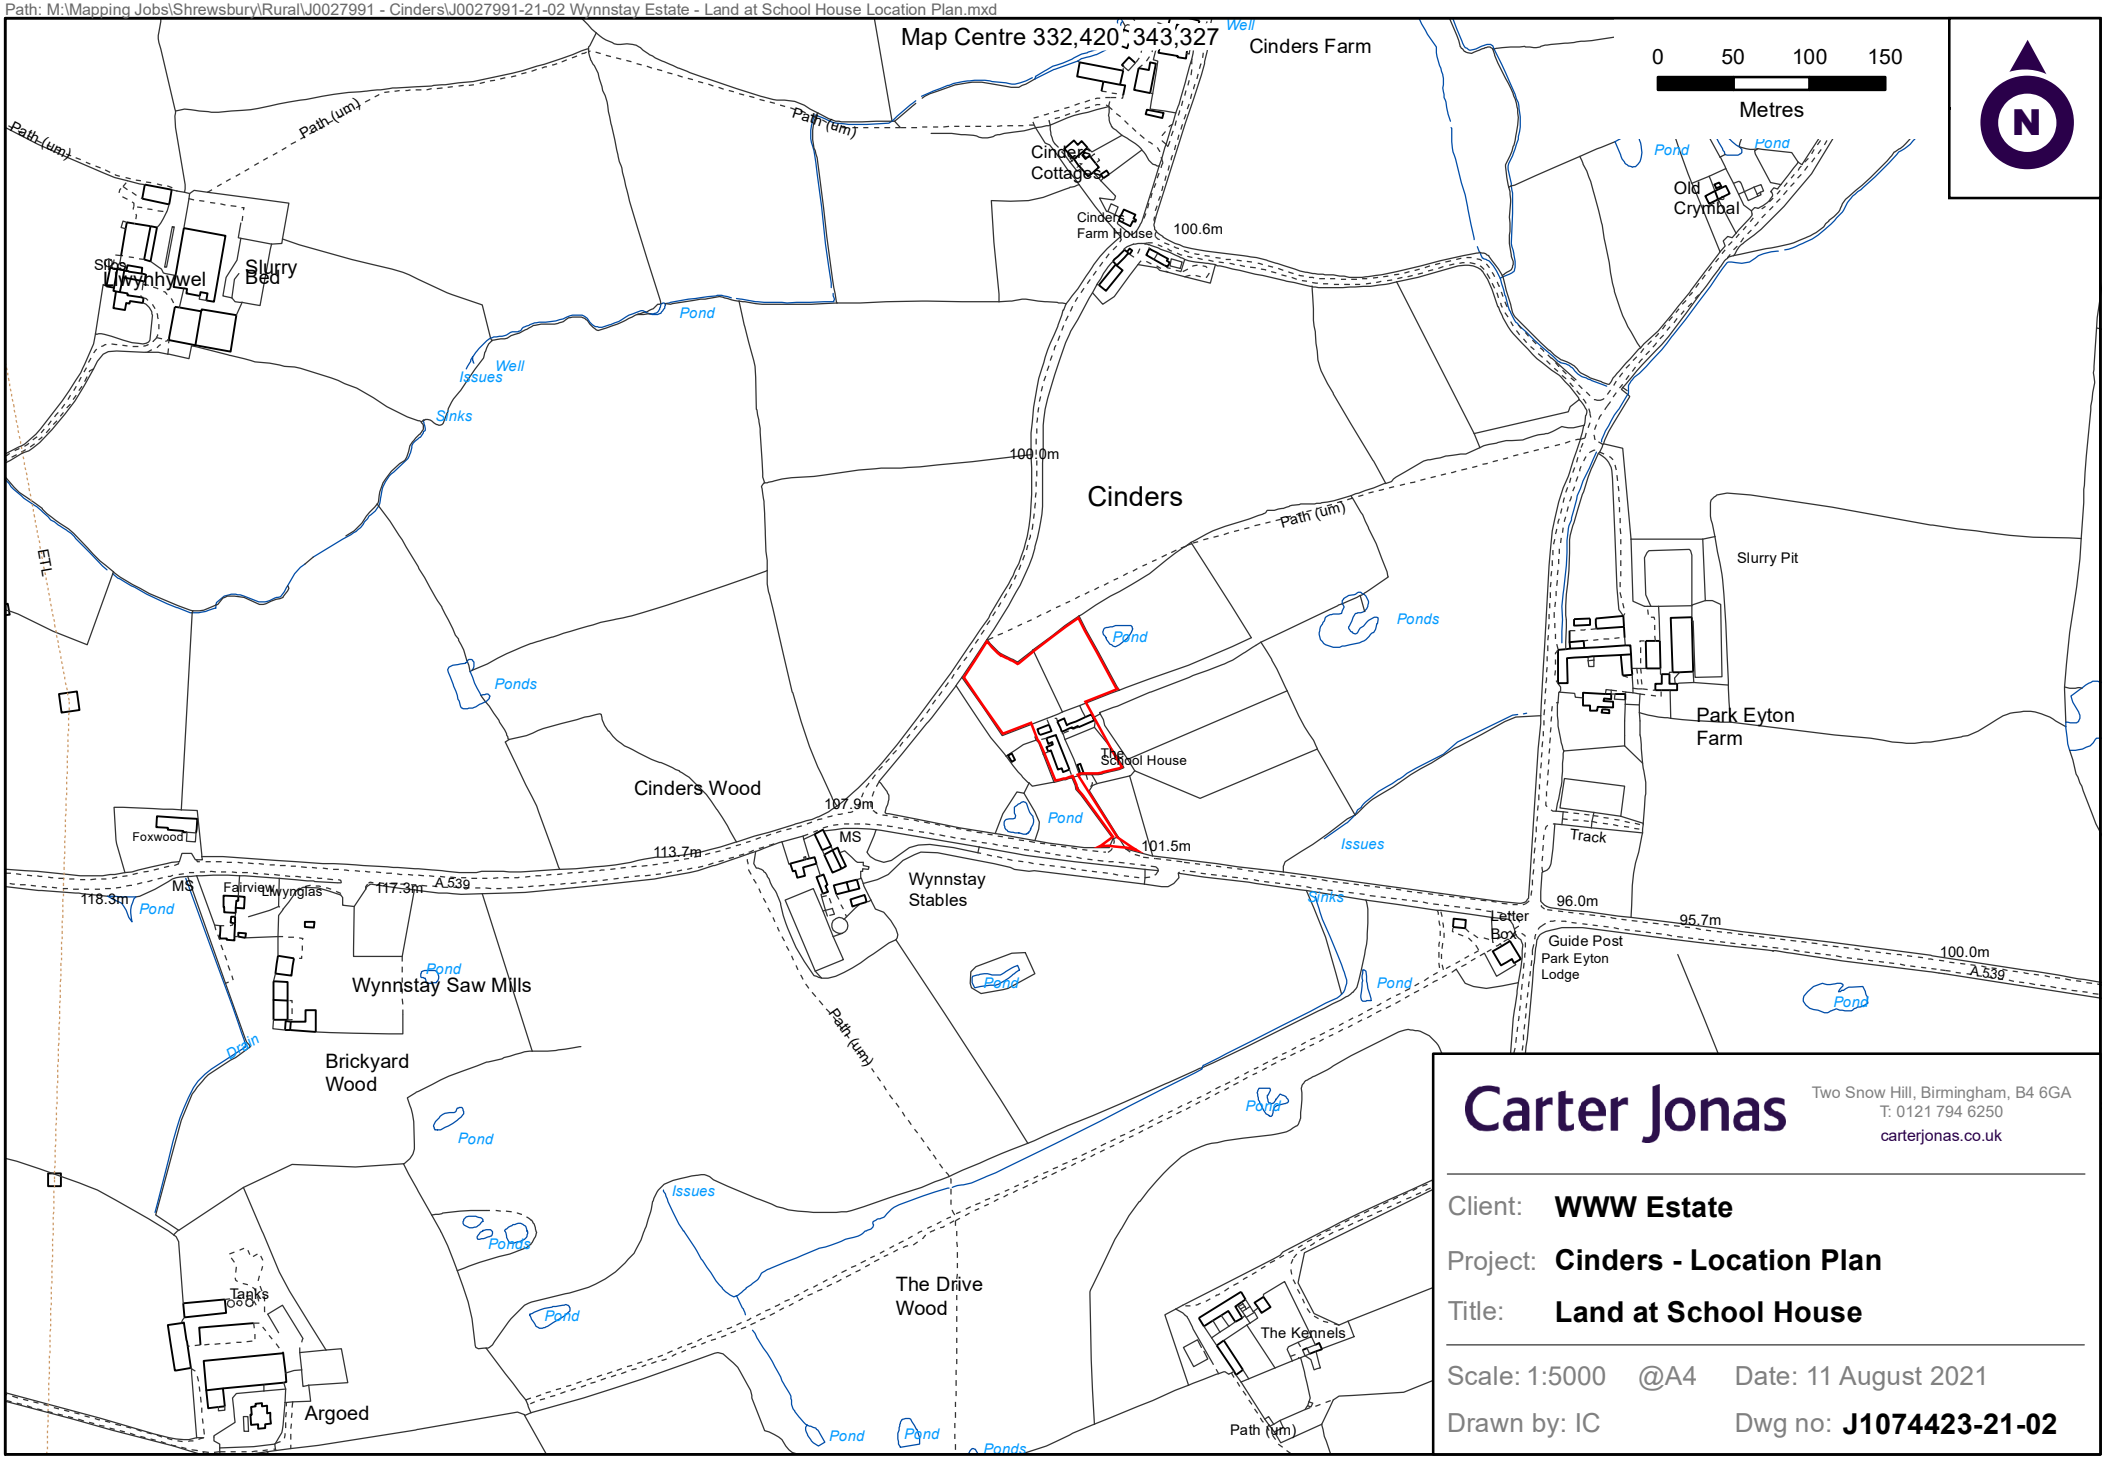

Carter Jonas

Two Snow Hill, Birmingham, B4 6GA
T: 0121 794 6250
carterjonas.co.uk

Client: **WWW Estate**

Project: **Cinders - Location Plan**

Title: **Land at School House**

Scale: 1:5000 @A4 Date: 11 August 2021

Drawn by: IC Dwg no: **J1074423-21-02**

© Crown Copyright and database rights 2021 OS 100004458

Boundary based on National Polygon Service Dataset and is not Checked Against Land Registry Title.